




PROPOSED FRONT ELEVATION

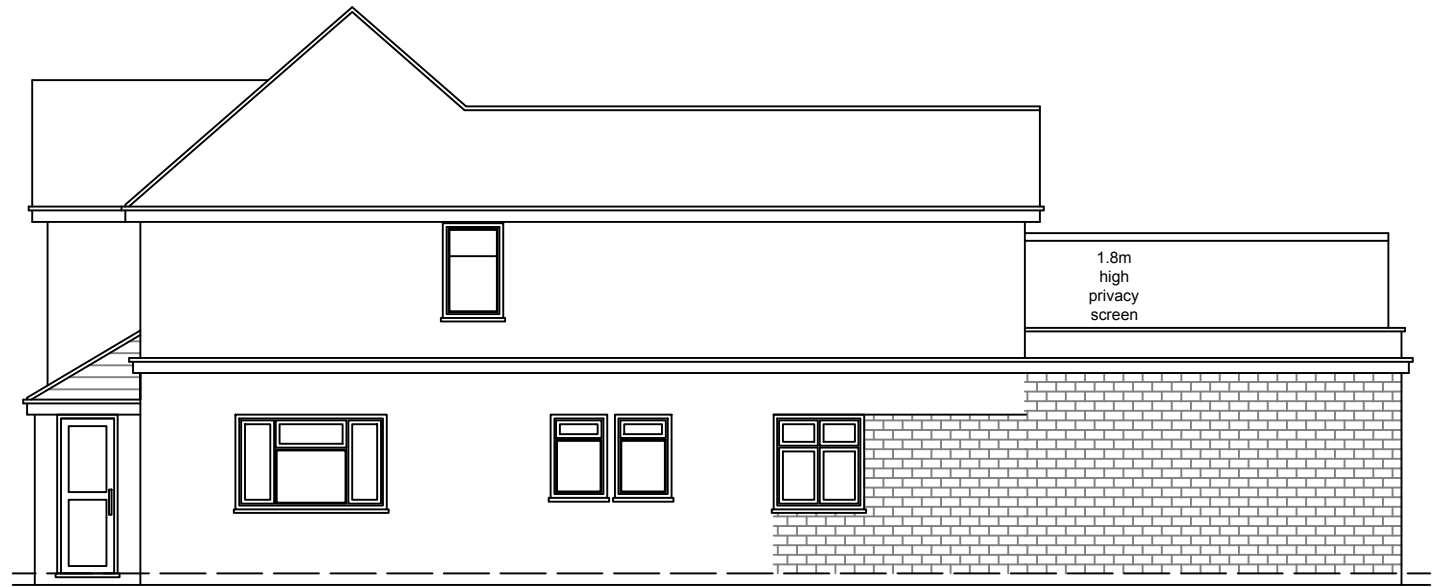

PROPOSED SIDE-1 ELEVATION





EXISTING REAR ELEVATION--NO.9

PROPOSED REAR ELEVATION



PROPOSED SIDE-2 ELEVATION

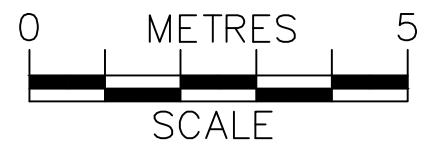

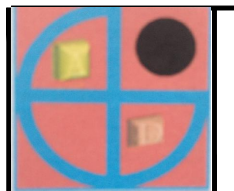	PROJECT:	7 Wilderness Road Earley	DRAWN BY:	P.S.	DRAWING TITLE:		ArchDezine Limited archdeziner7@gmail.com
	PROPOSED DOUBLE STOREY REAR/SIDE EXTENSION		DATE:	03/03/2026	PROPOSED ELEVATIONS		
			SCALE:	1:100@A3			
			FILENAME:	23007	DRAWING NUMBER:	WR-05R1	