


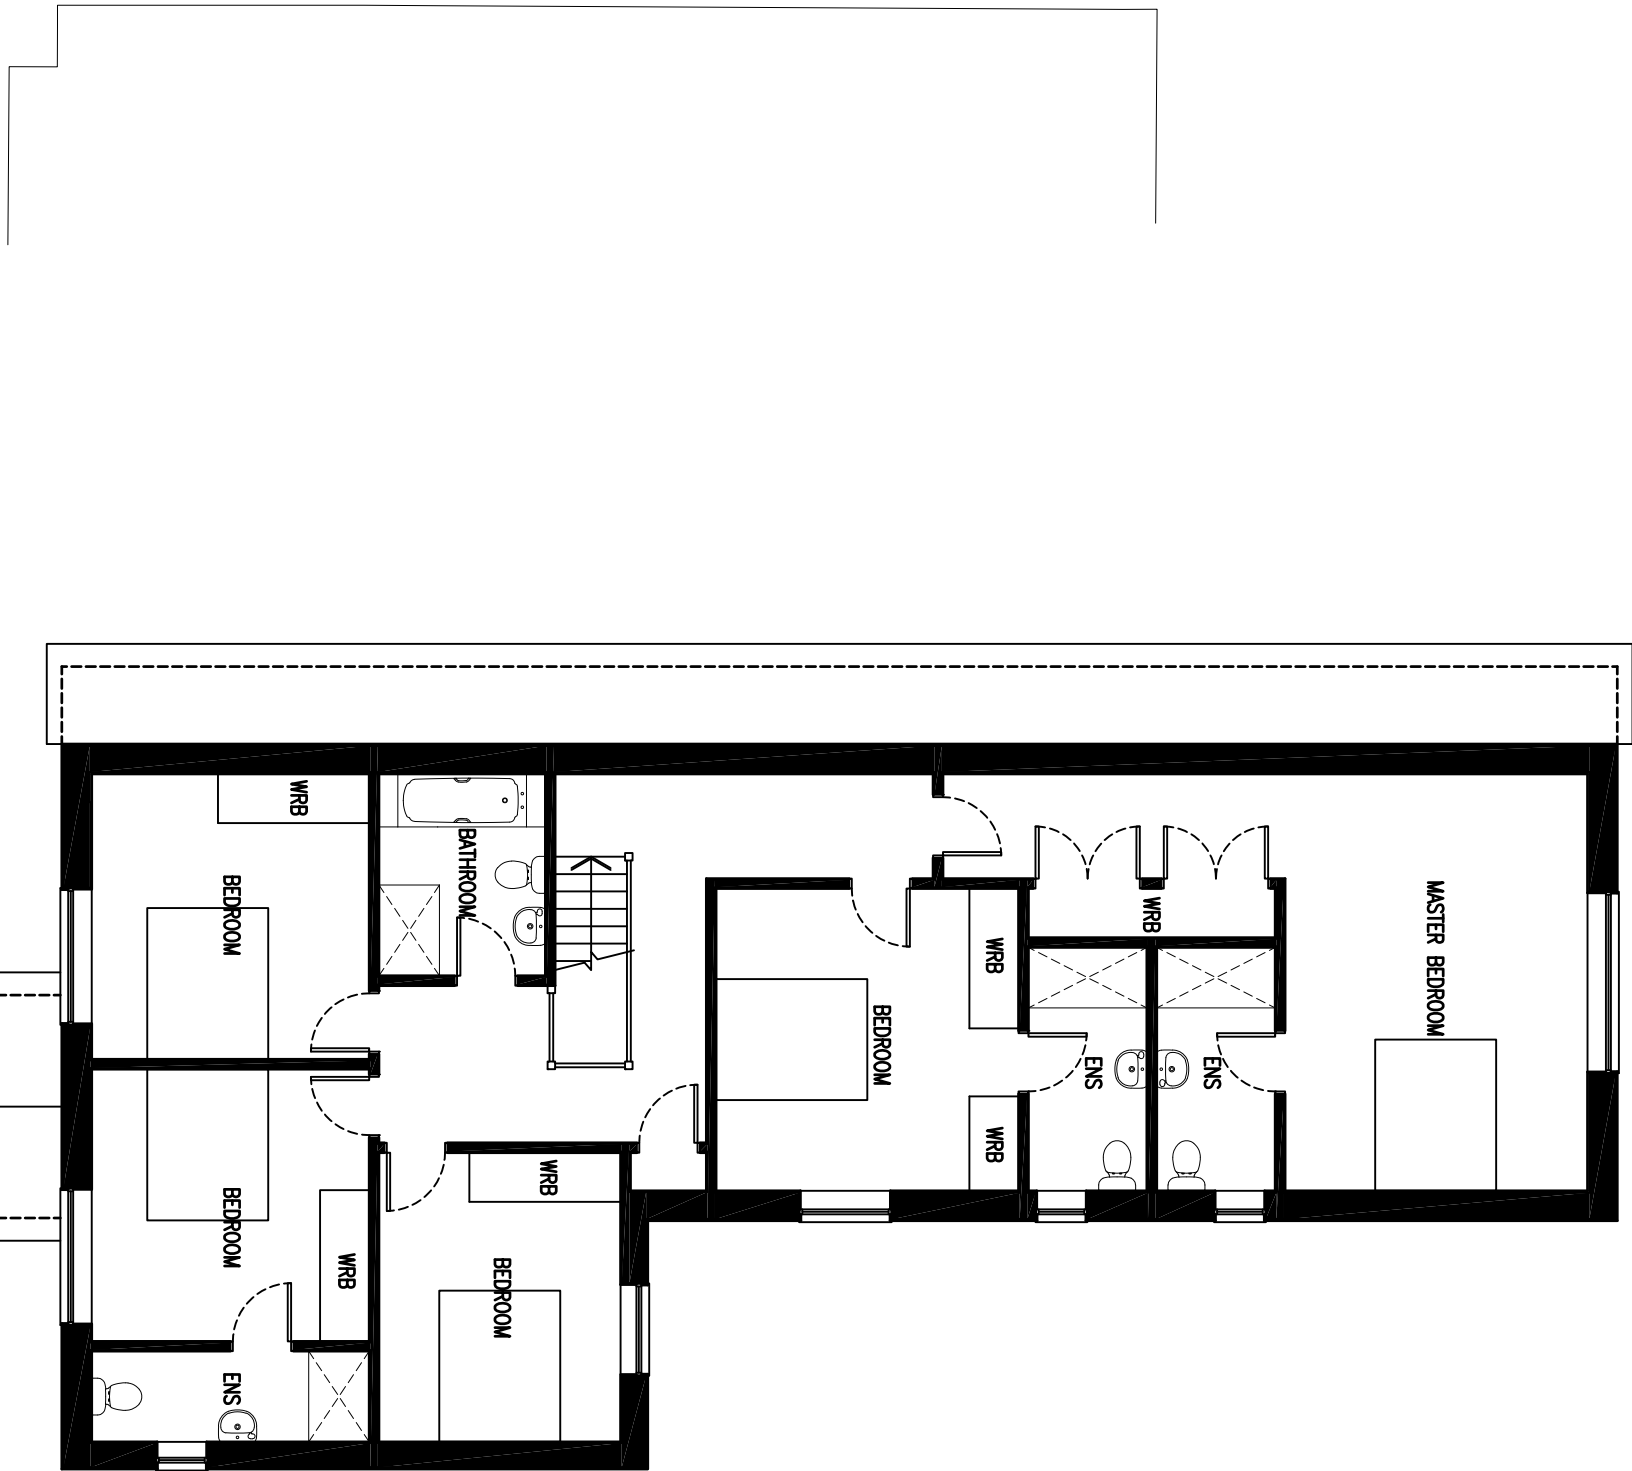
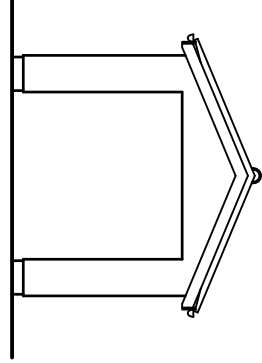
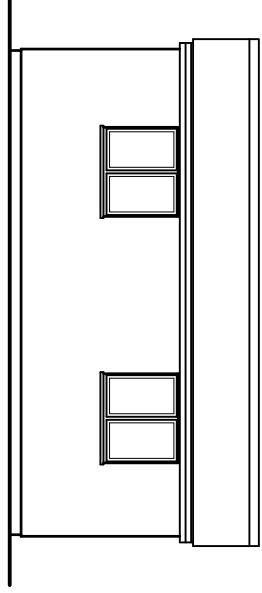
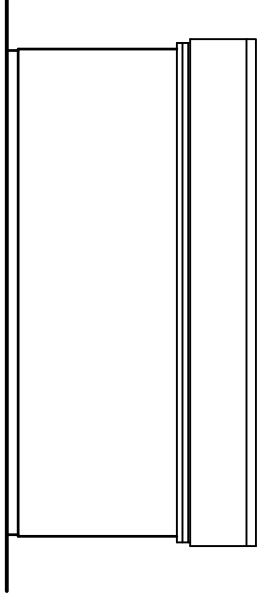
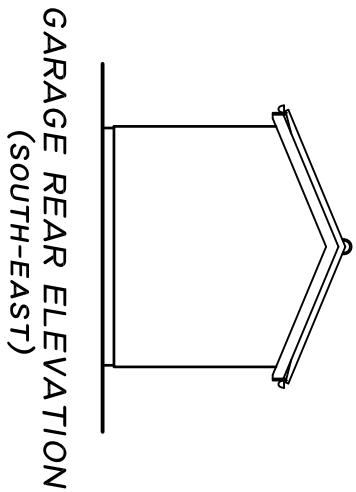
 
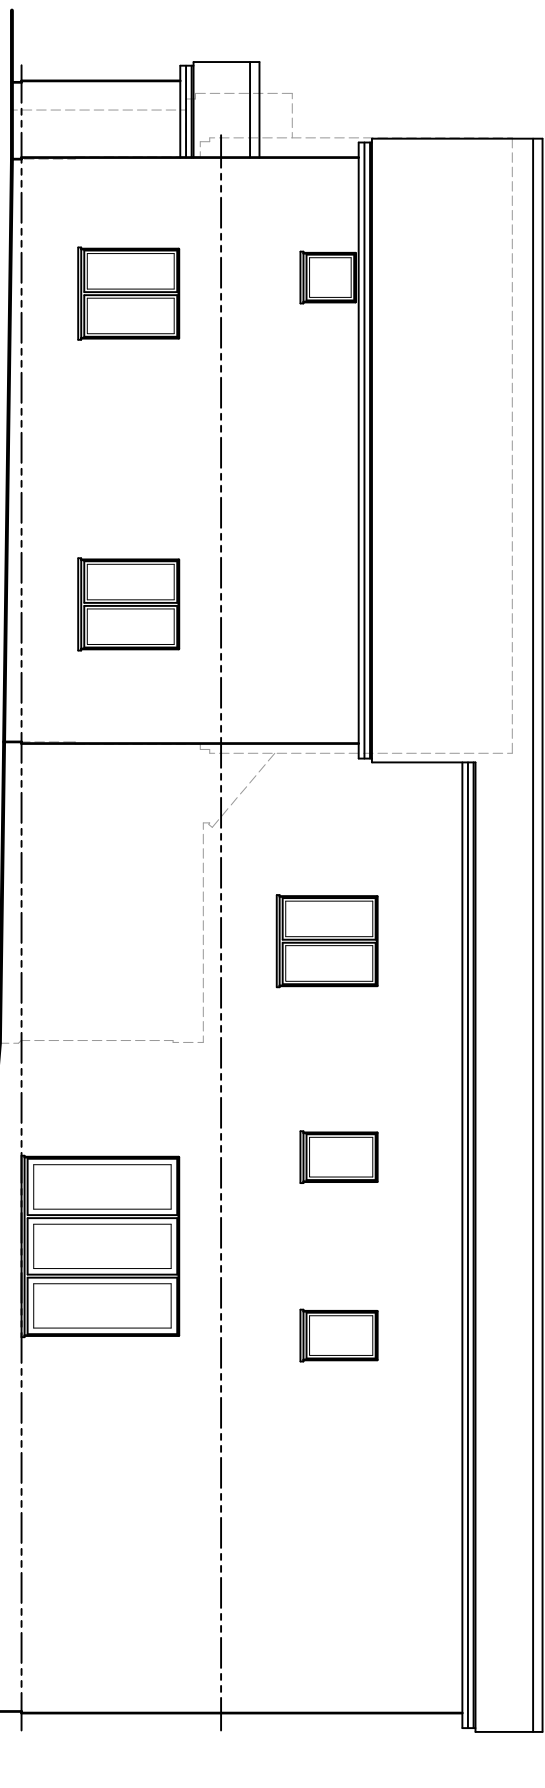
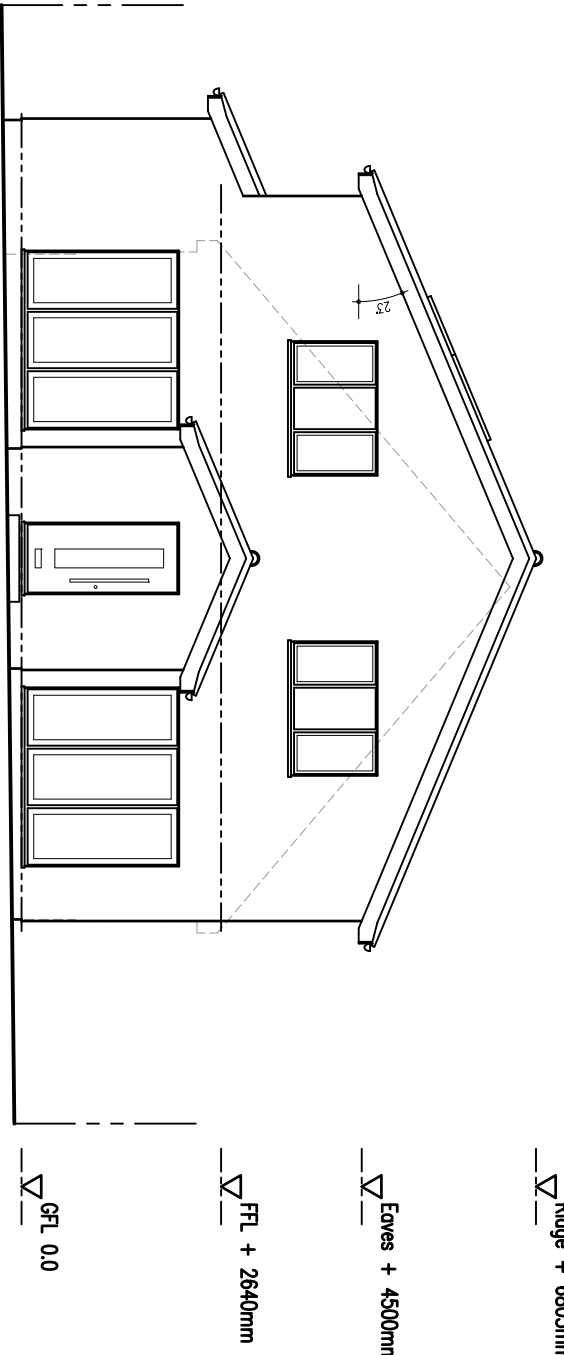
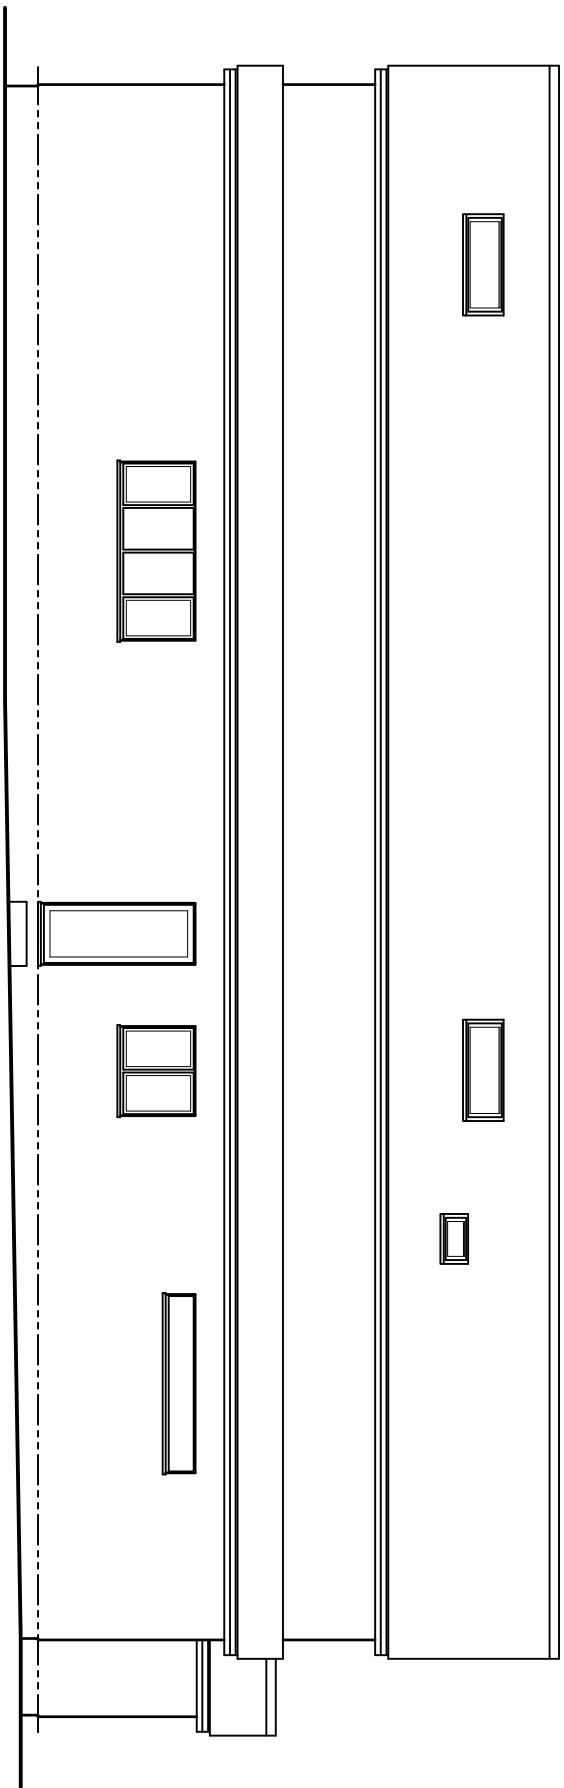


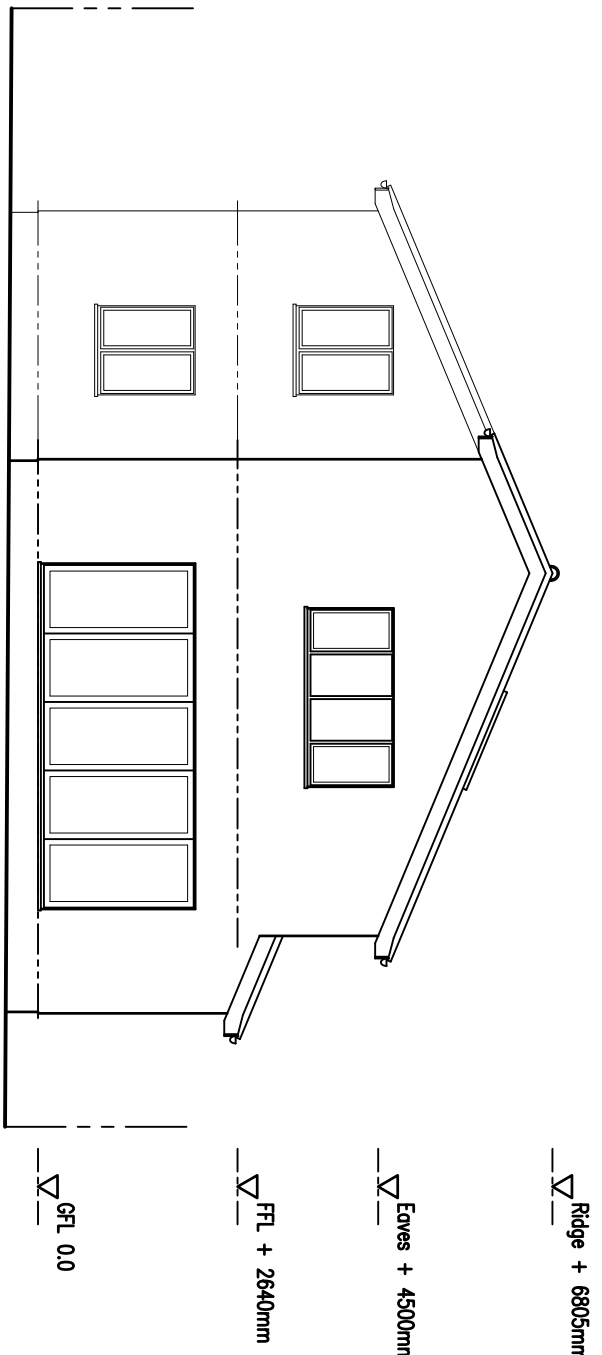

PROPOSED FIRST FLOOR PLAN

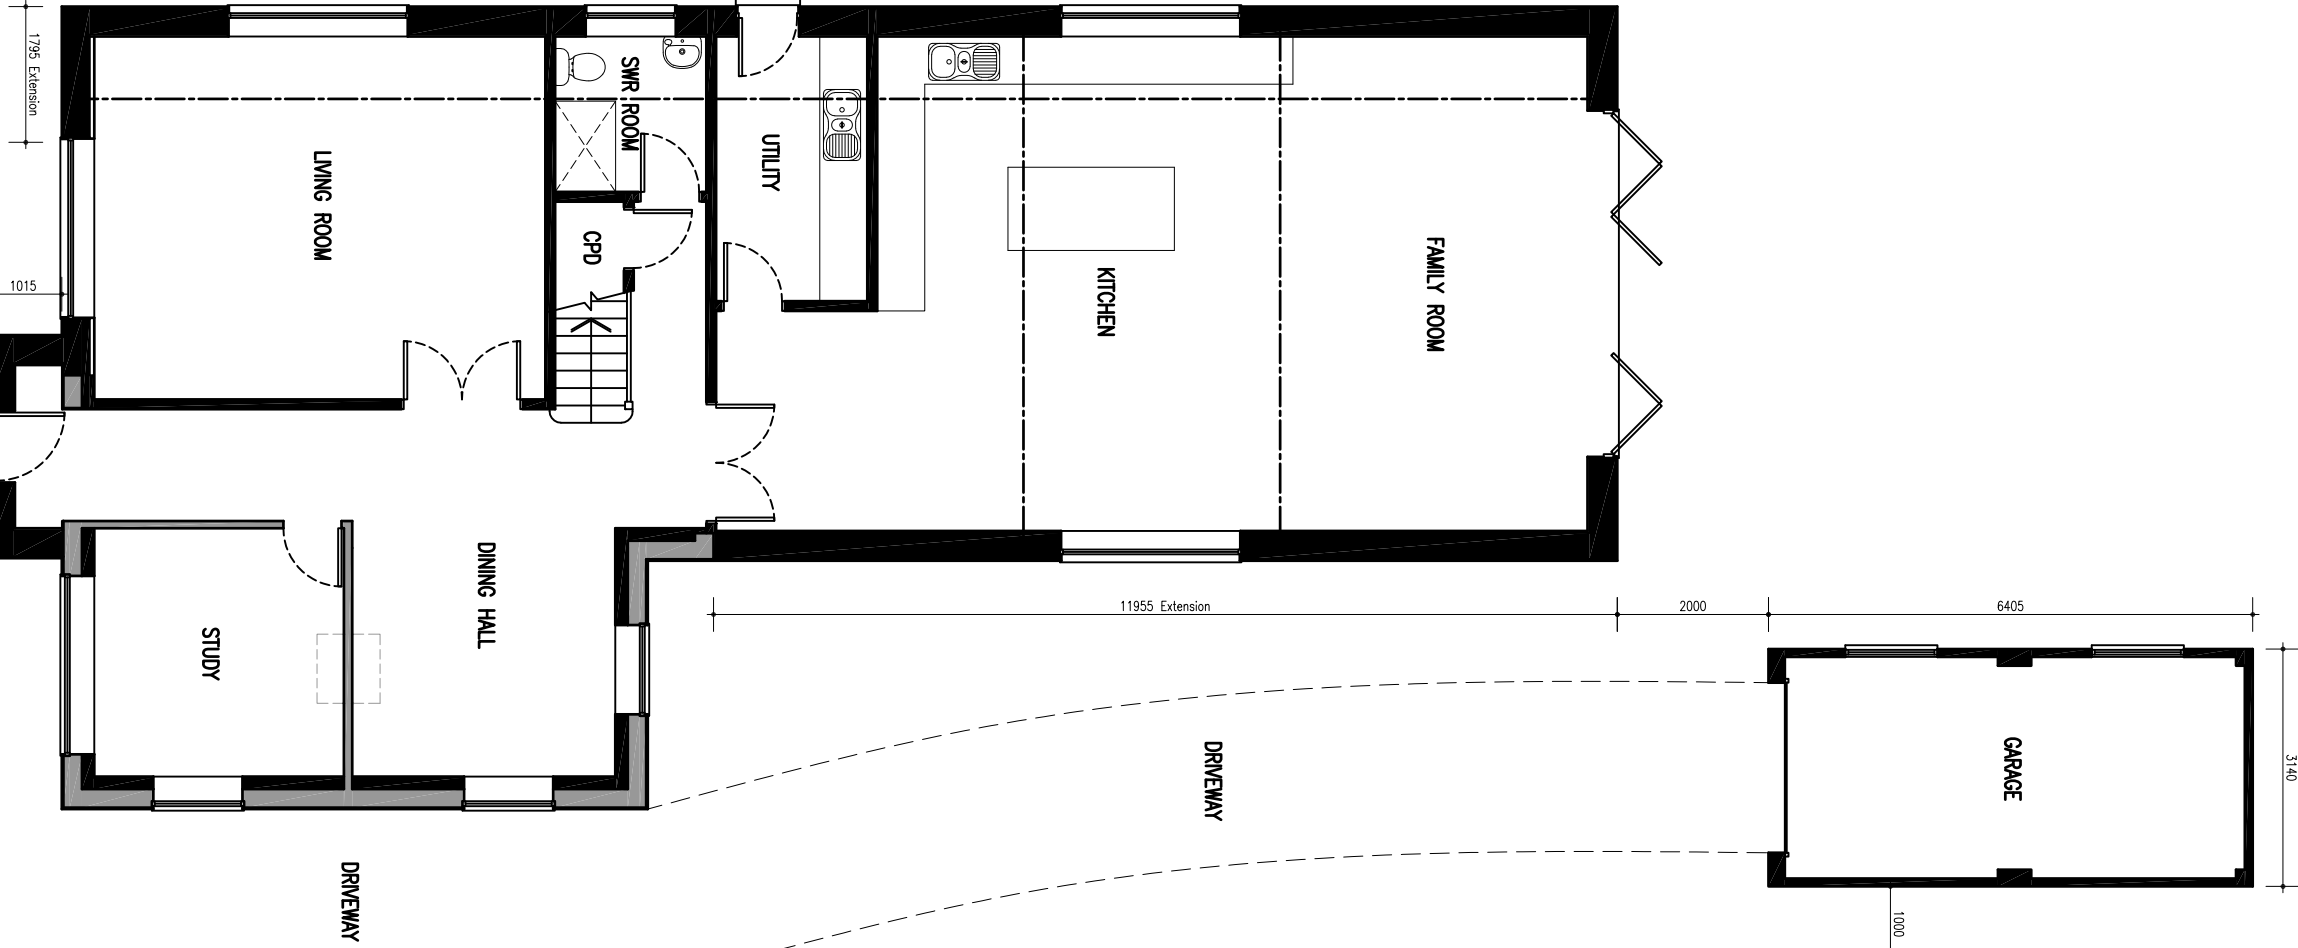

PROPOSED GROUND FLOOR PLAN

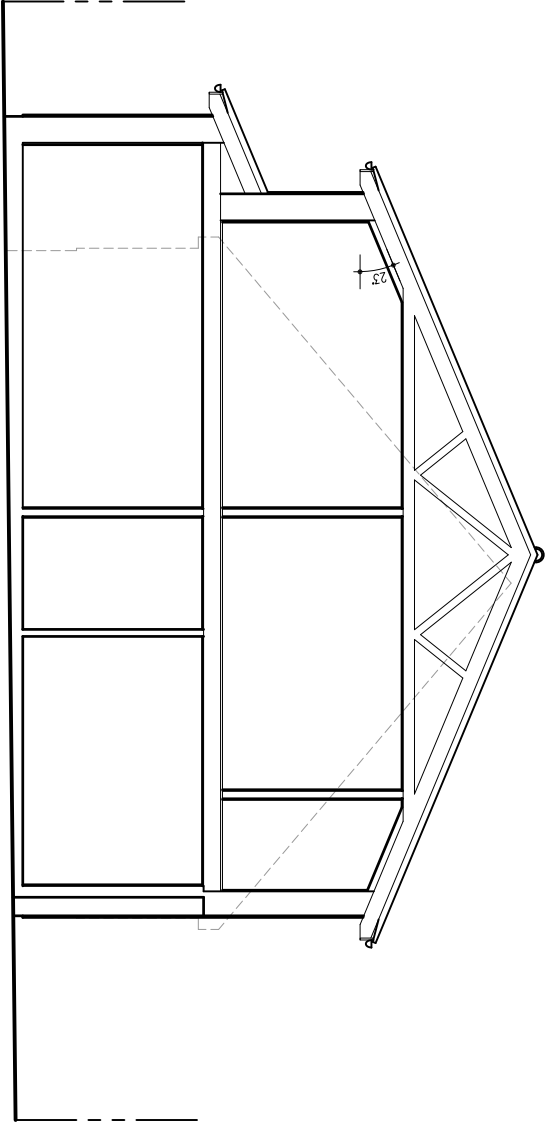

INDICATIVE SECTION



Windows - Double Glazed Aluminium in Anthracite Grey.
Roofing - Dark Grey Asphalt Tiles.
Render - Off White 6-sided Self Colour Render System.
Cladding - North-East Elevation Only - Light Grey.
Tiles - Grey Interlocking Concrete to Suit 23° Roof Pitch.
Driveway - Permeable & Non-slippery.



Barrie P Smith Ltd
Tel: 01344 309050
Mob: 07920 863332
email: barrie@barriepsmith.com

Planning Application

Drawing No: P432-0224/PA/002 Rev B

Project:
47 Simons Lane, Wokingham.
RG41 3HG.

Drawing Title:
Proposed Plans & Elevations.
Proposed Extension & First Floor.

Client:
Mr & Mrs Morgan

Drawn by: BPS

Checked by:

Scale: 1:100 @ A1

Date: 15/04/2024

Rev	Date	Description	Drawn By	Checked By
B	20/03/24	Drawing Resubmitted To Allow for Reduction of	BPS	
A	15/07/24	Group Out Of The Final PPL, Boundary Lines From Two Surveys Indicated & Change Made.	BPS	