




© Barrie P Smith Ltd Copyright exists on the designs and information shown on this drawing.
The contractor must verify all dimensions on site prior to commencing work of any kind.

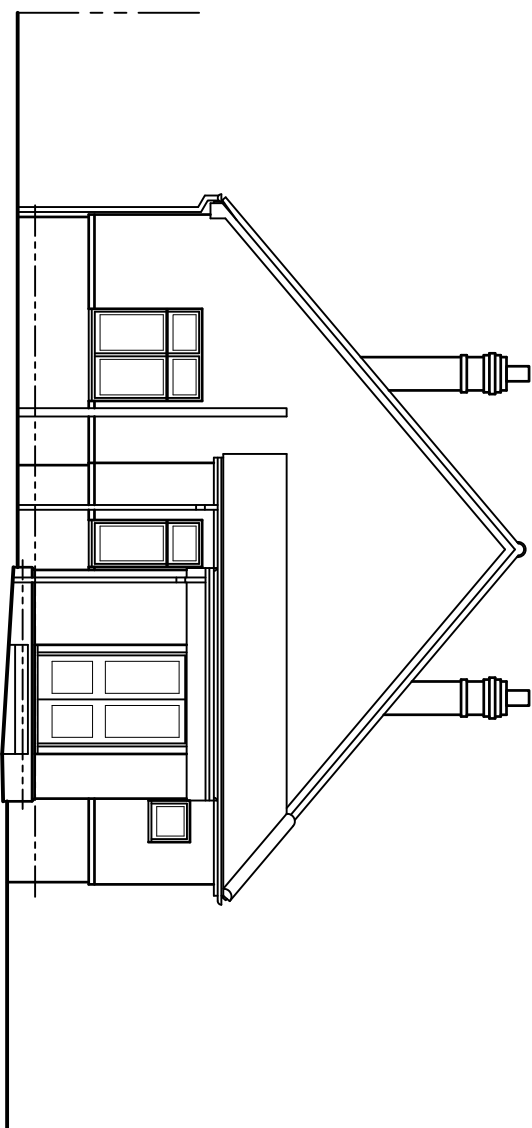


REAR ELEVATION
(SOUTH-EAST)

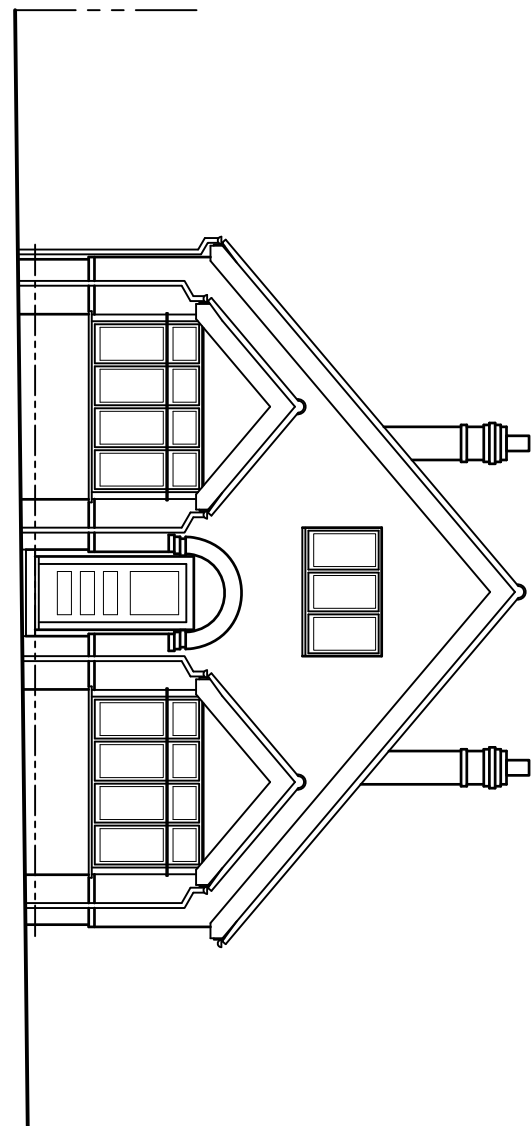


FRONT ELEVATION
(NORTH-WEST)

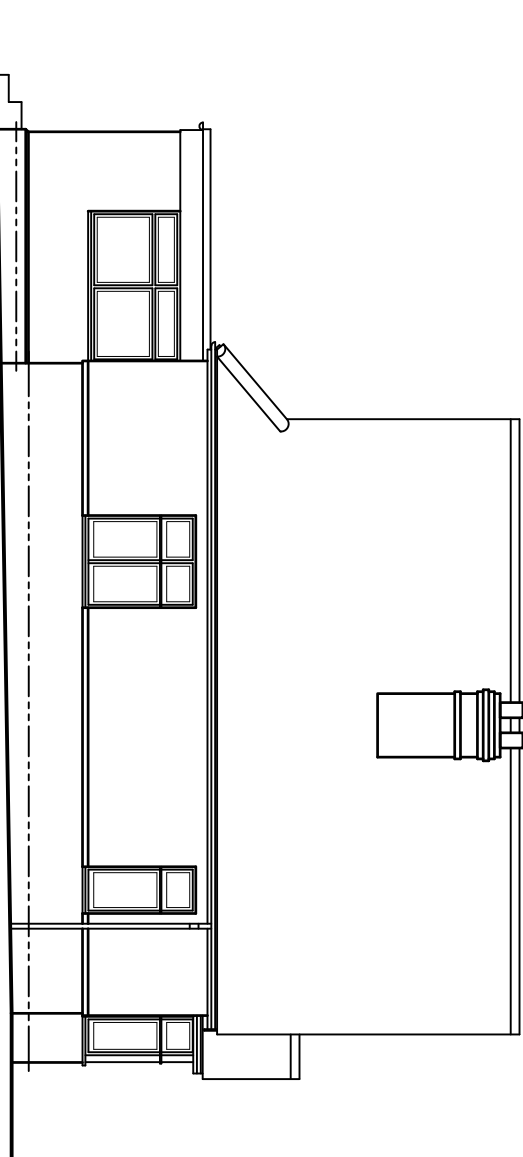


SIDE ELEVATION
(NORTH-EAST)

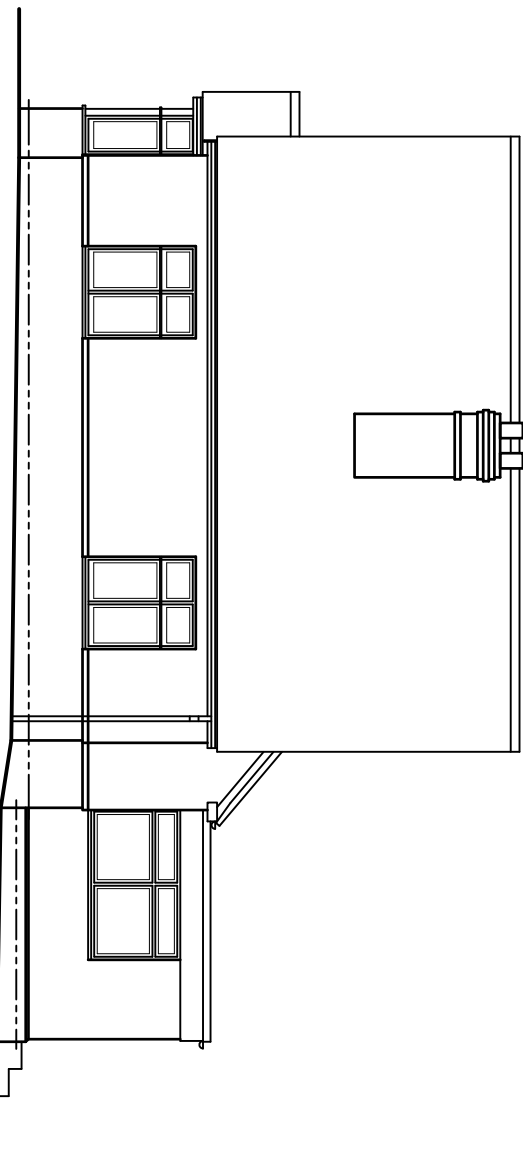


SIDE ELEVATION
(SOUTH-WEST)

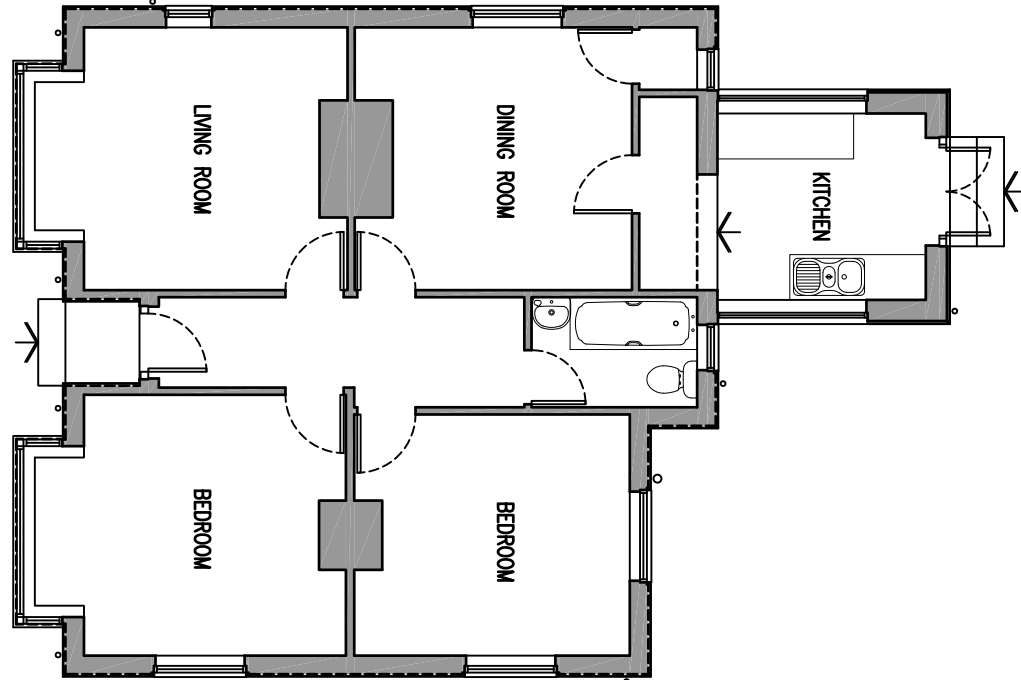

GROUND FLOOR PLAN

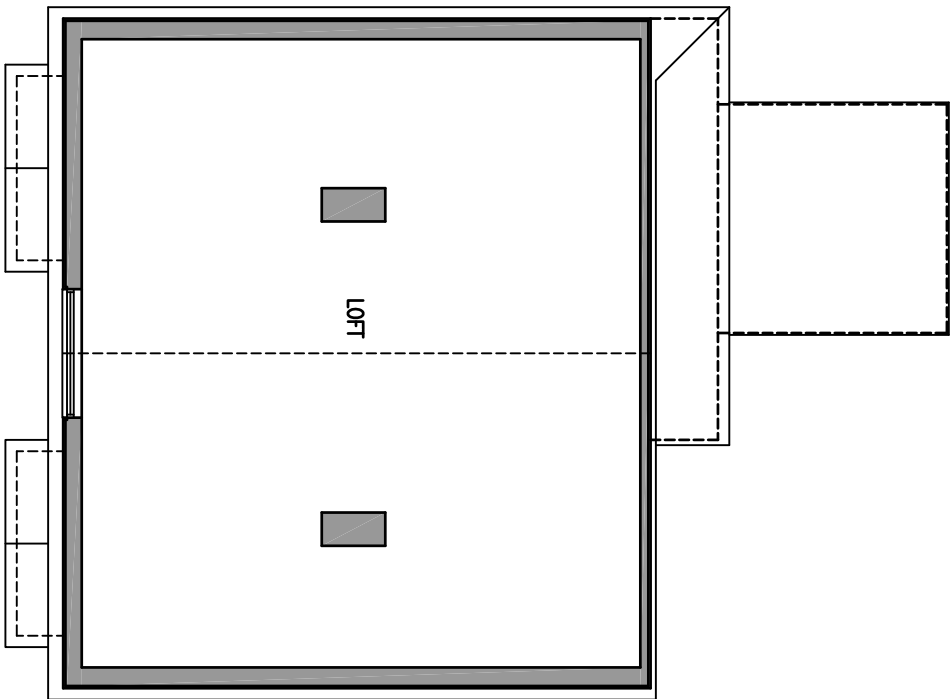

LOFT PLAN

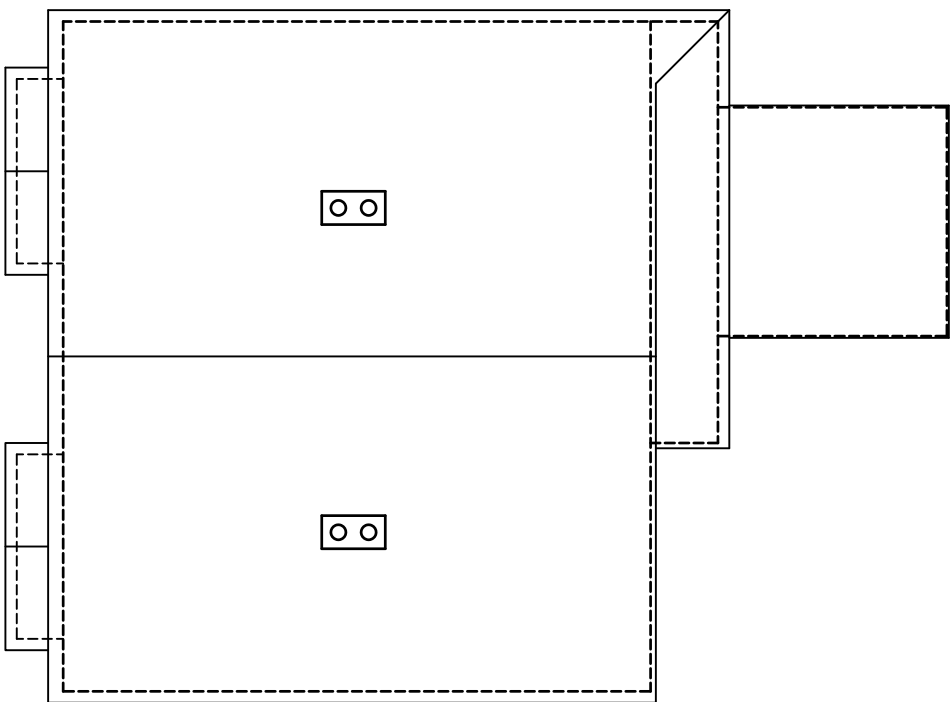

ROOF PLAN



Barrie P Smith Ltd
Tel: 01344 309050
Mob: 07920 863332
email: barrie@barriepsmith.com

Drawing Status:

Planning Application

Drawing No:

P432-0224/PA/001 Rev B

Project:
47 Simons Lane, Wokingham.
RG41 3HG.

Drawing Title:
Existing Plans & Elevations.
Proposed Extension & First Floor.

Rev:	Date:	Description:	Drawn By:	Checked By:
A	15/07/24	Drawing Resubmitted To Show Garden View When Change Is To Be Made. Boundary Lines from 1003 Survey Indicated.	BPS	BPS
B	20/08/24	Drawing Resubmitted To Show Garden View When Change Is To Be Made. Boundary Lines from 1003 Survey Indicated.	BPS	BPS

Scale: 1:100 @ A1

Date: 15/04/2024

Drawn by: BPS

Checked by:

Client:

Mr & Mrs Morgan

Project:

47 Simons Lane, Wokingham.

RG41 3HG.

Drawing Title:

Existing Plans & Elevations.

Proposed Extension & First Floor.