



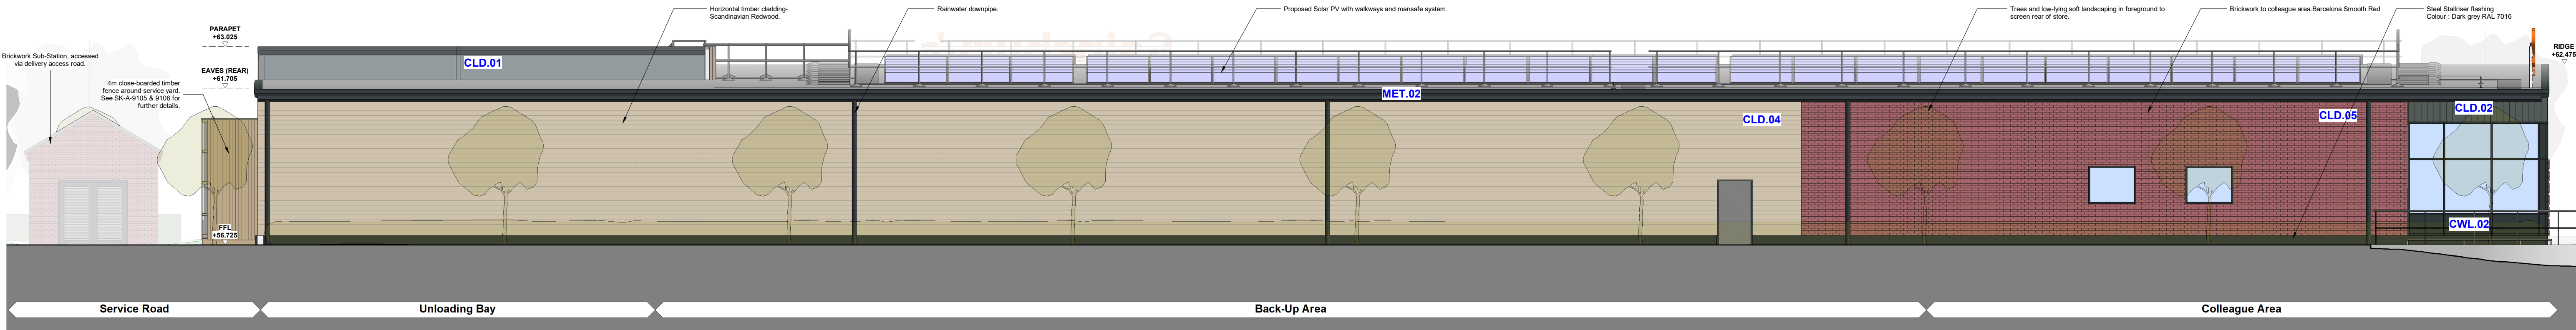


1 West Elevation
1 : 100




2 East Elevation
1 : 100

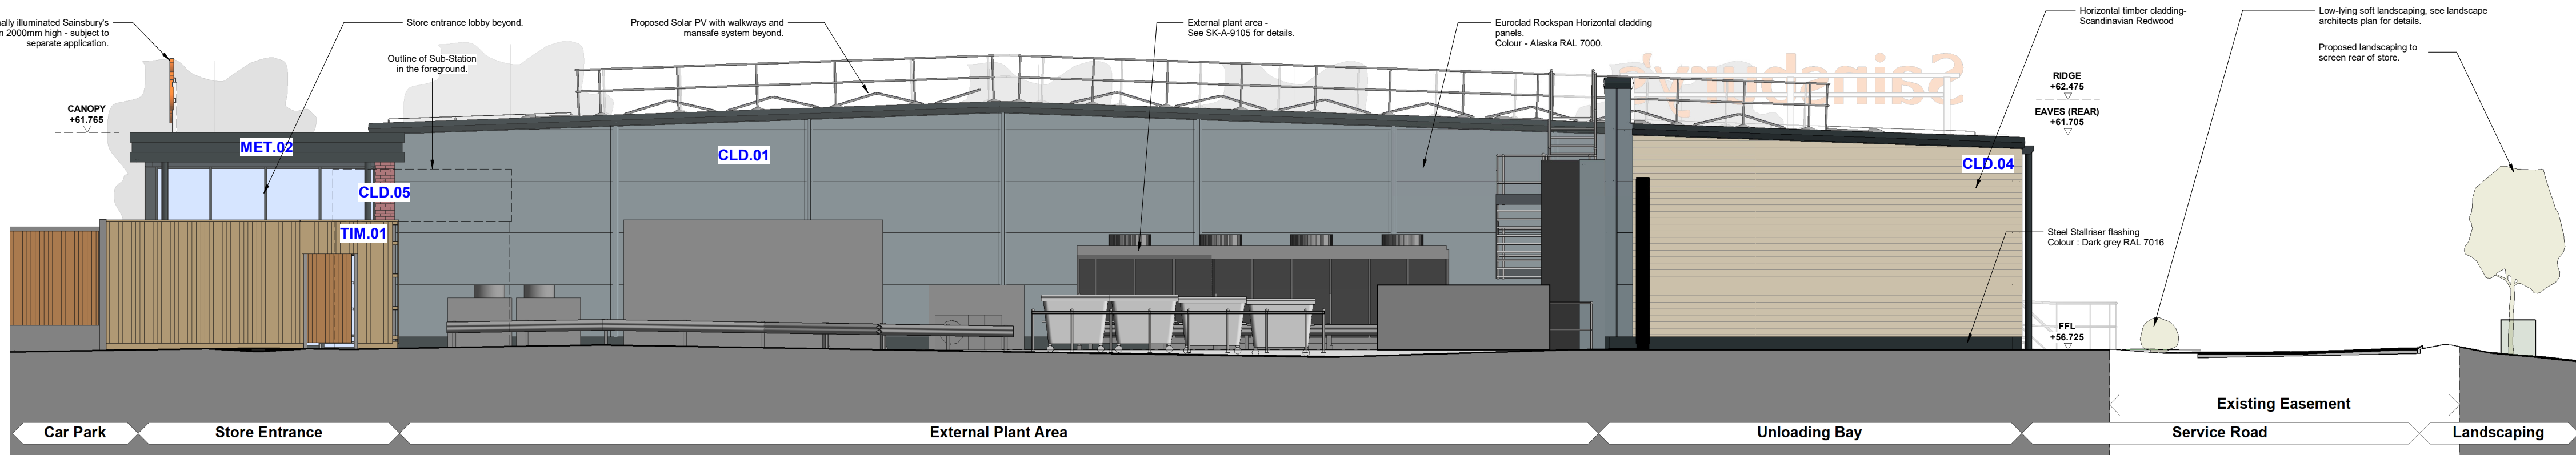

3 South Elevation
1 : 100

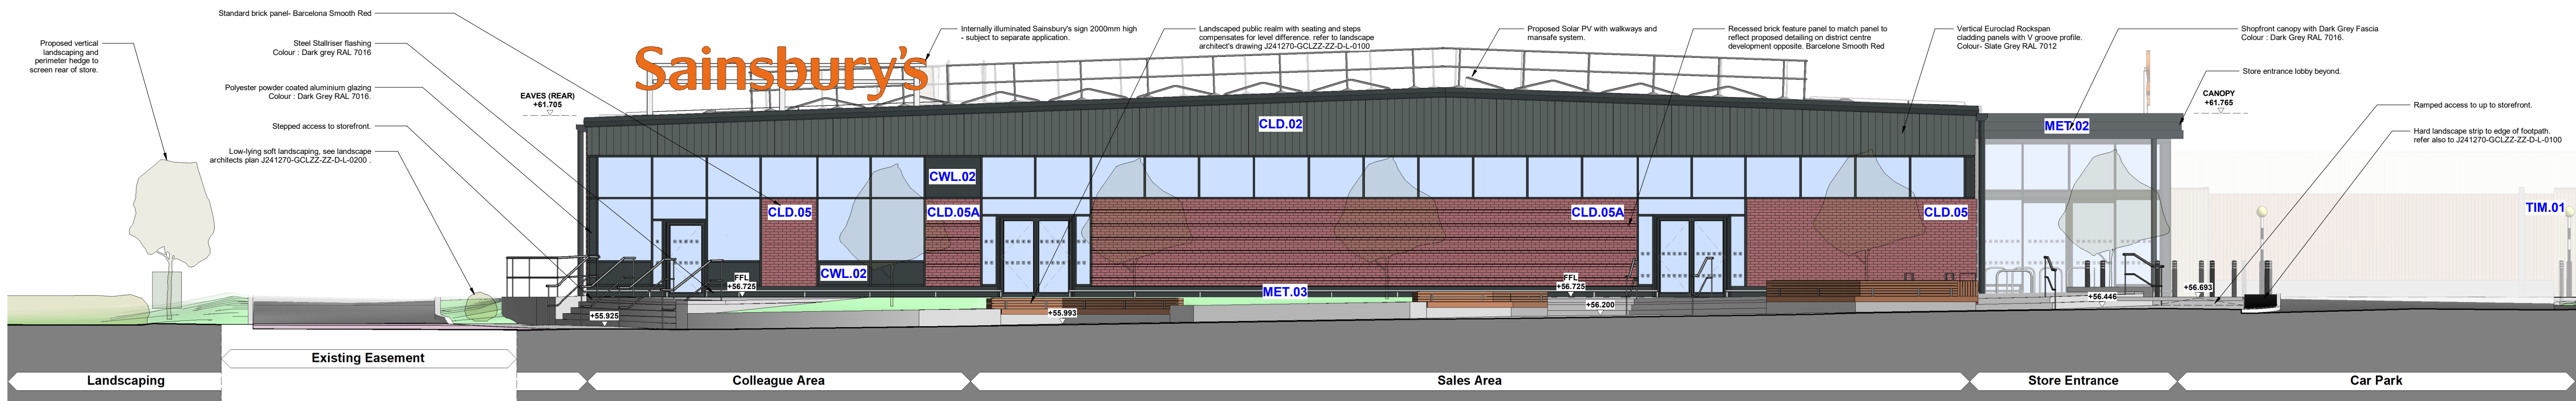

4 North Elevation
1 : 100

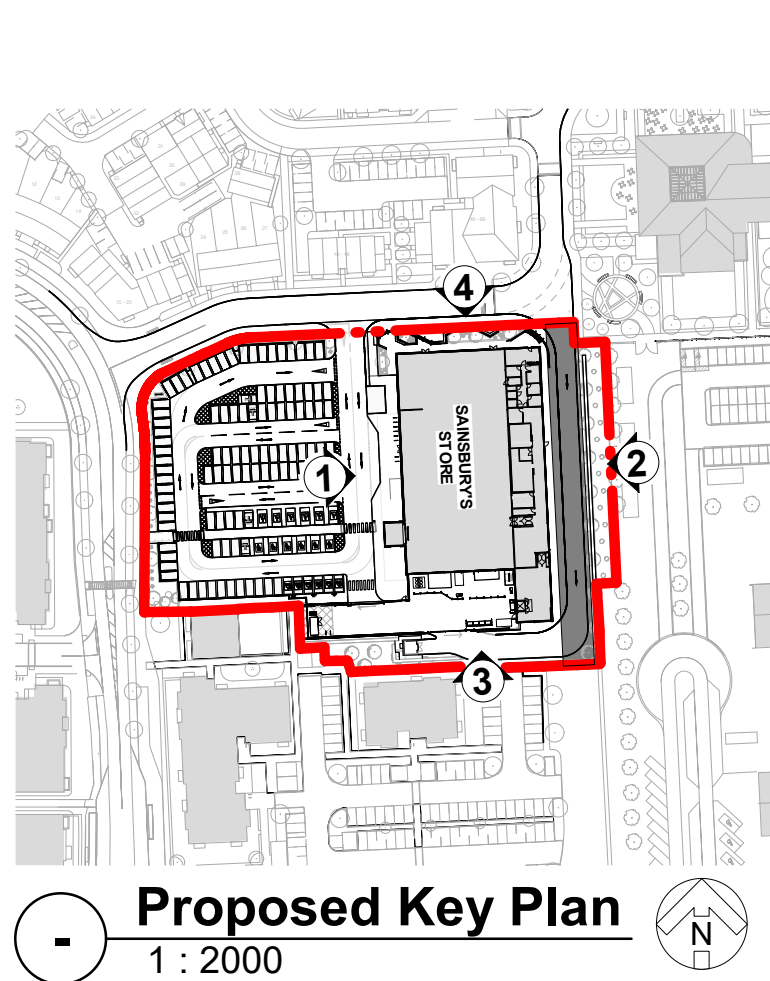

0 m 2 4 6 8 10
1:100

REVISION: P01	BY: SB	CHECKED: TR	DATE: 16/04/2025
Initial issue			
CLASSIFICATION			
STATUS			
CLIENT			

Sainsbury's

ARBORFIELD

PROPOSED ELEVATION MATERIALS

Hadfield Cawkwell Davidson			
Broomgrove Lodge, 13 Broomgrove Rd, Sheffield, S10 2LZ T 0114 266 8181 www.hcd.co.uk			
HCD PROJECT NO: 2020-096	SCALE: 1:100 @ A1	REV: P01	
PROJECT: AS-0000-2040	ORIGINATOR: HCD	FUNCTION: Z07	DISCIPLINE + NUMBER: DR SK-A-2013

C:\temp\20096\HCD-ZZ-00-M3-A-80001_Site Plan-Planning_NMAW523_becwyn.roberts.rvt | © HCD