

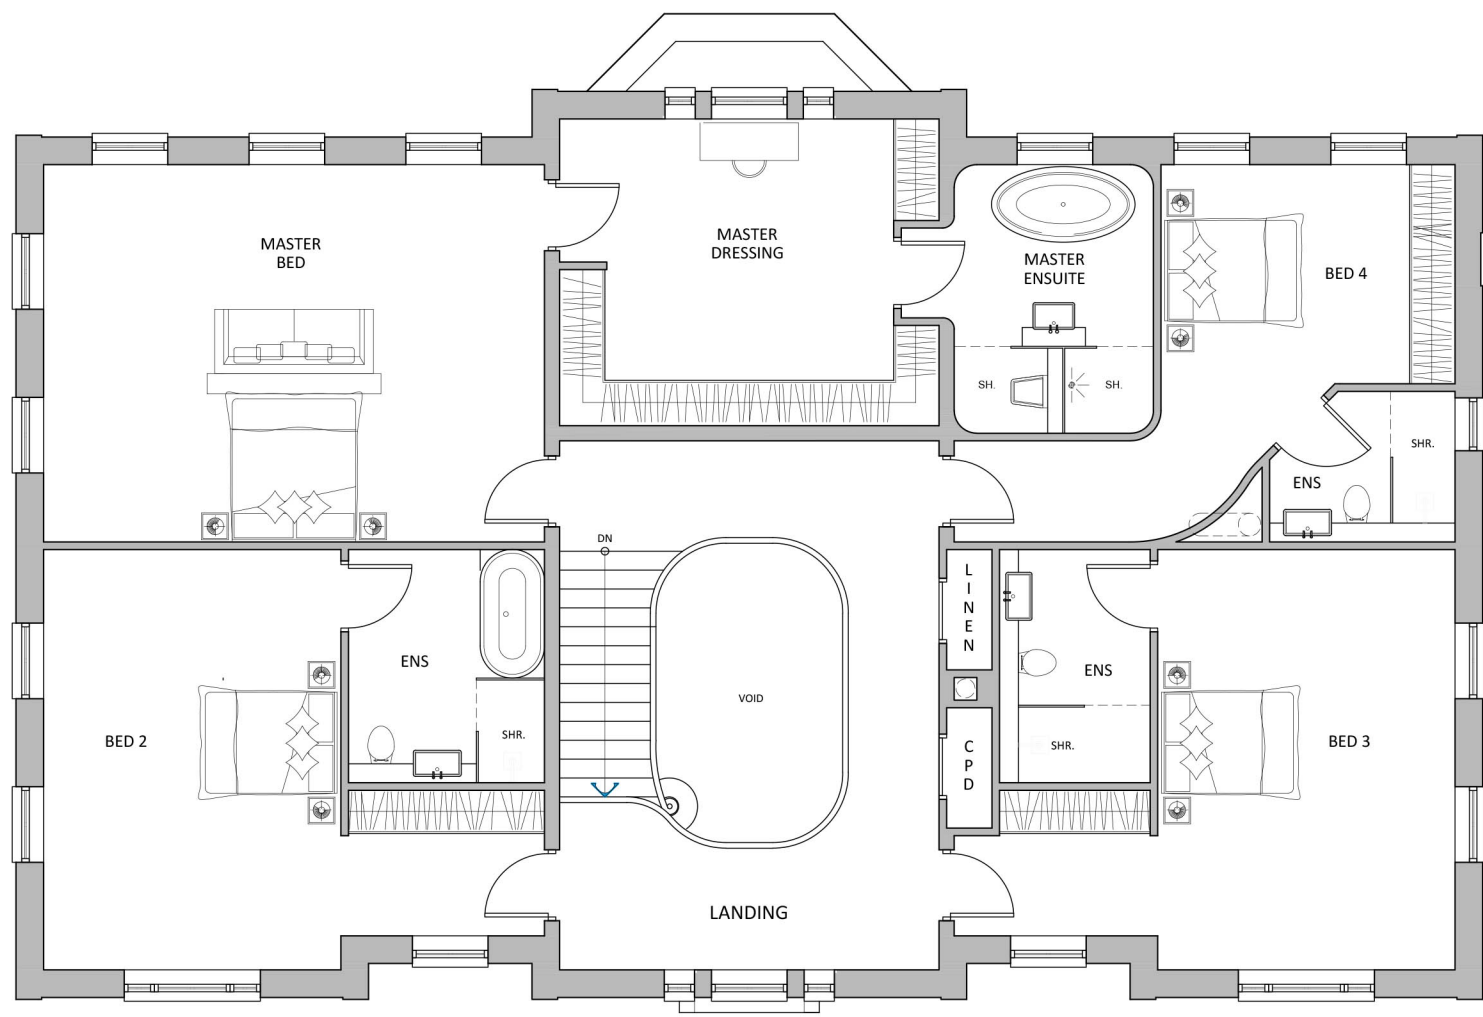


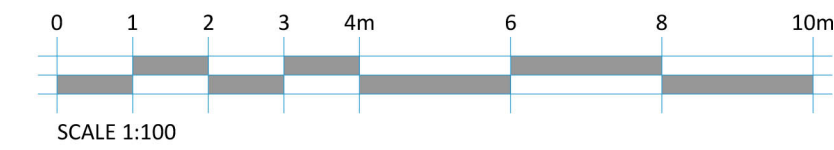

FIRST FLOOR PLAN

SCALE 1:100

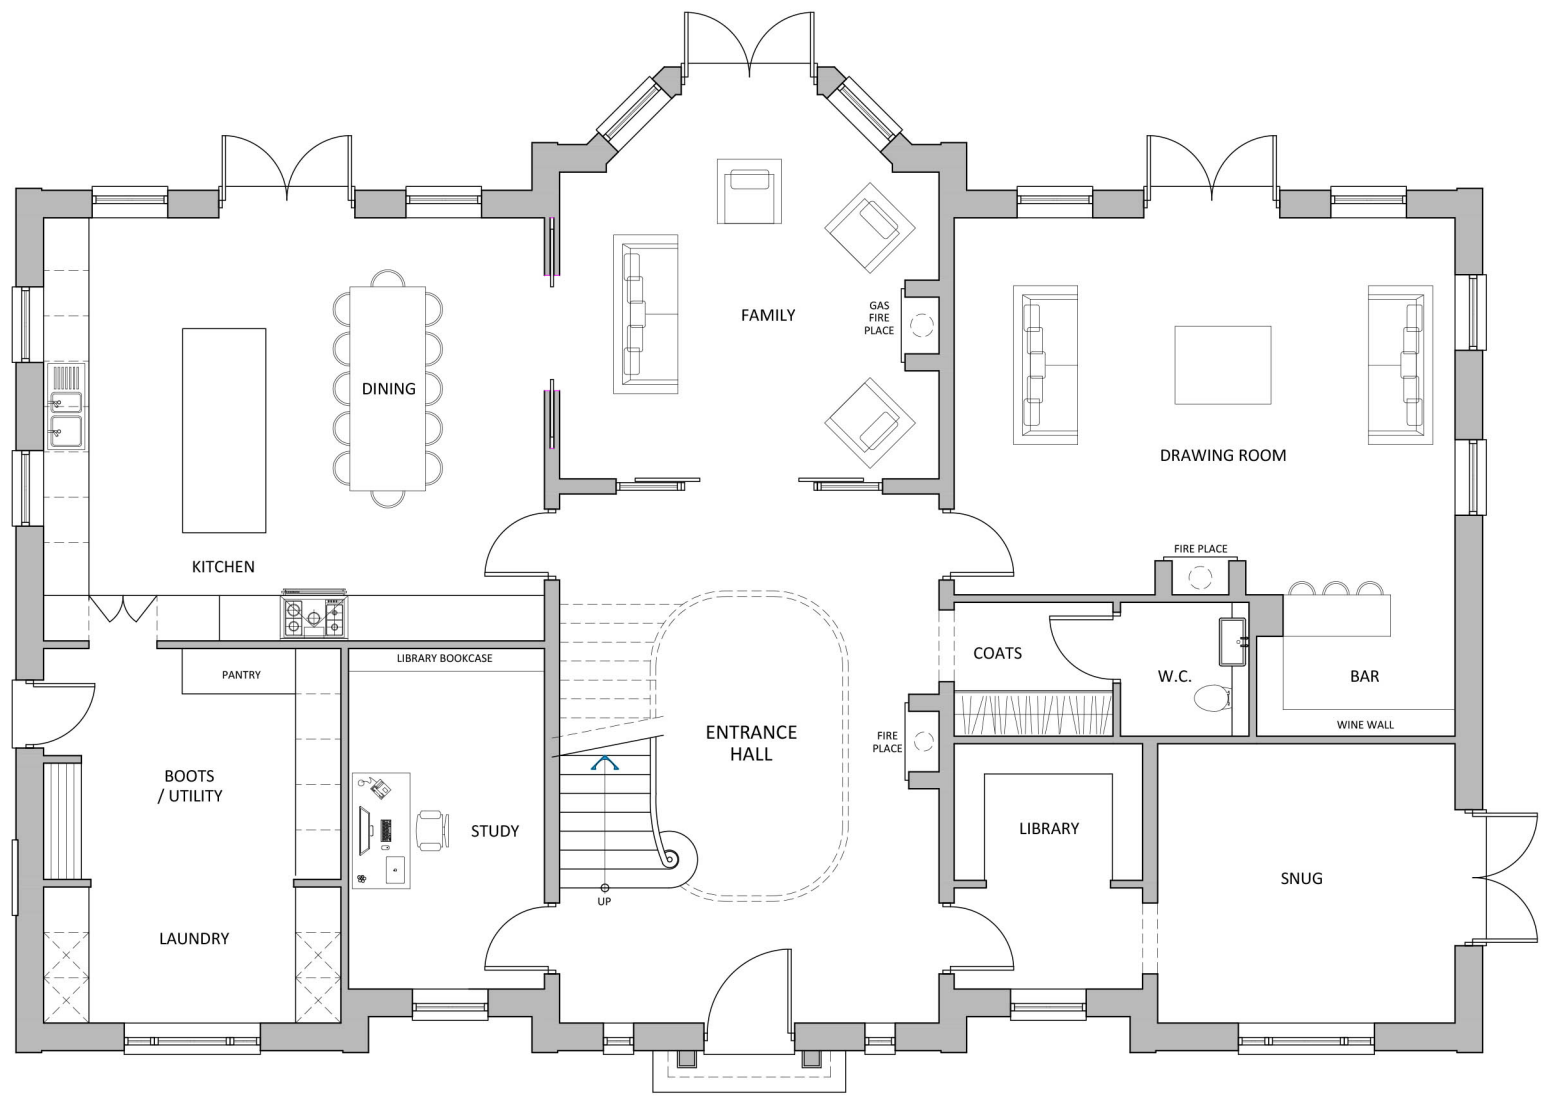

GROUND FLOOR PLAN

SCALE 1:100



FRONT (WEST) ELEVATION

SCALE 1:100



SIDE (SOUTH) ELEVATION

SCALE 1:100



SIDE (NORTH) ELEVATION

SCALE 1:100



REAR (EAST) ELEVATION

SCALE 1:100

REV.	DATE	REVISIONS	REV.	DATE	REVISIONS	CLIENT: MR & MRS R WESTELL	PROJECT: THE OLD THATCH, LOWER SANDHURST, ROAD, FINCHAMPSTEAD, BERKSHIRE, RG40 3TH
						SCALE: 1:100 (A1 ORIGINAL)	DRAWING: FLOOR PLANS AND ELEVATIONS PROPOSED DWELLING
						DRAWN: BM	DRAWING NO: 102
						DATE: APRIL '25	REVISION: -
© COPYRIGHT EXISTS ON THE DESIGNS AND INFORMATION SHOWN ON THIS DRAWING. This drawing may be scaled or cross referenced to the scale bar for planning application purposes only. Do not scale for any other purpose. Use figured dimensions only. Subject to site survey and all necessary consents. All dimensions to be checked by user and any discrepancies, errors or omissions to be reported to Twenty20 Architecture Ltd before work commences. This drawing is to be read in conjunction with all other relevant materials.						NUMBER: 24 - F1297	REVISION: -
						TWENTY-20 Architecture TECHNICAL VISION	
						+44 (0) 1344 912914 admin@2020architecture.co.uk www.2020architecture.co.uk Old Boundary House, London Road, Sunningdale, Berkshire, SL5 8DU	