

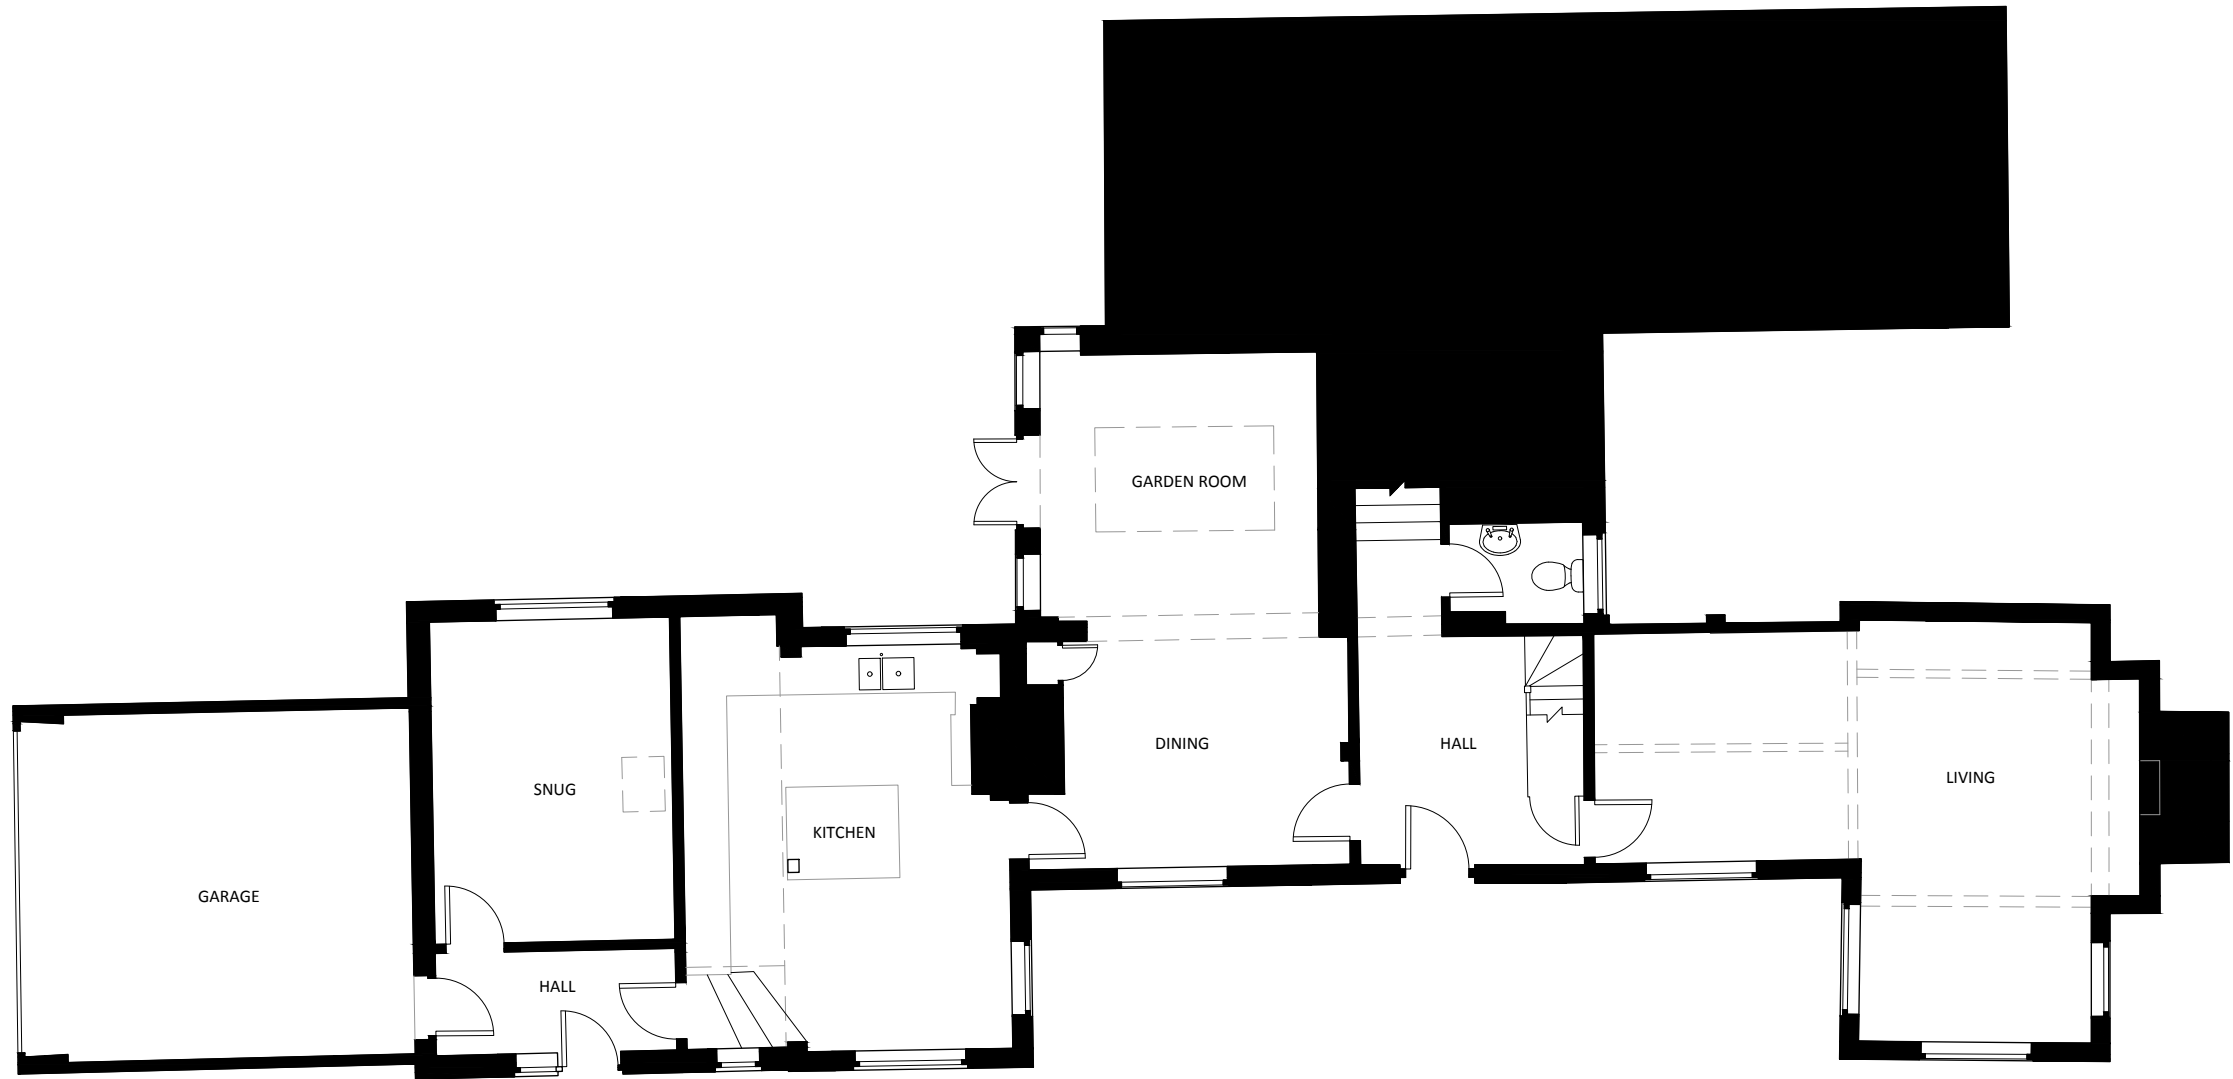


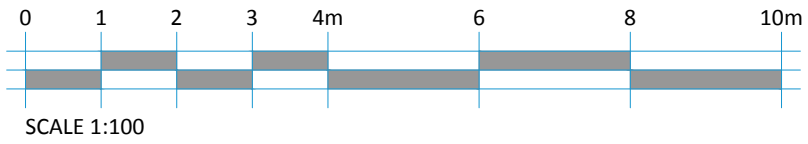

GROUND FLOOR PLAN

SCALE 1:100

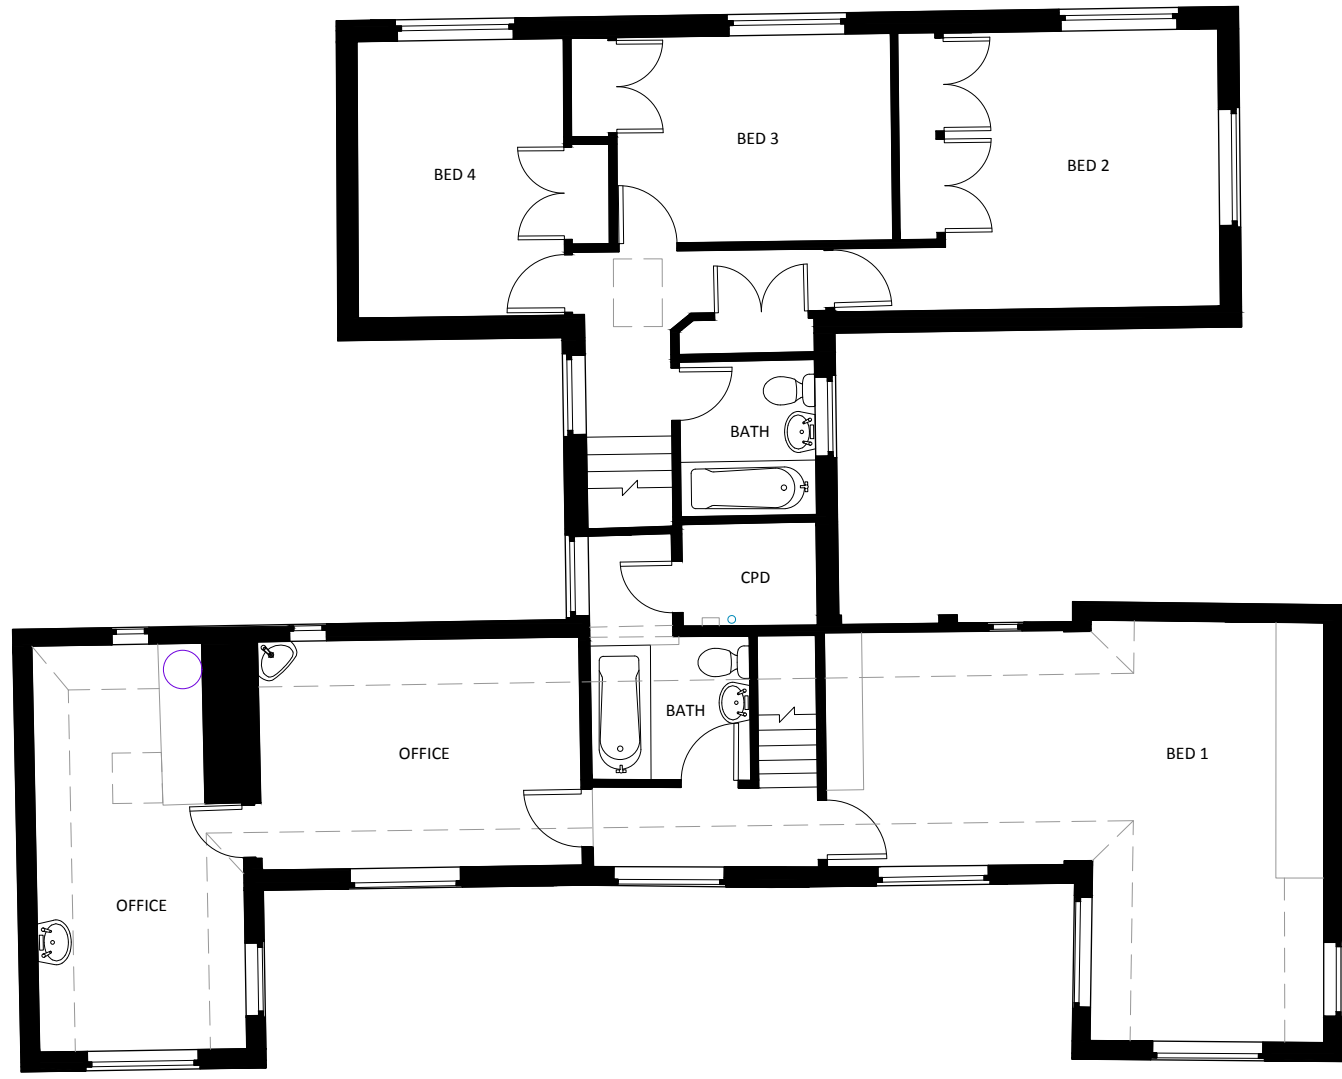

FIRST FLOOR PLAN

SCALE 1:100



Datum 69.00m

FRONT (WEST) ELEVATION

SCALE 1:100



Datum 69.00m

SIDE (SOUTH) ELEVATION

SCALE 1:100



EAST ELEVATION

Datum 69.00m

REAR (EAST) ELEVATION

SCALE 1:100



NORTH ELEVATION

Datum 69.00m

SIDE (NORTH) ELEVATION

SCALE 1:100

REV.	DATE	REVISIONS	REV.	DATE	REVISIONS	CLIENT: MR & MRS R WESTELL	PROJECT: THE OLD THATCH, LOWER SANDHURST, ROAD, FINCHAMPSTEAD, BERKSHIRE, RG40 3TH
						SCALE: 1:100 (A1 ORIGINAL)	DRAWING: FLOOR PLANS AND ELEVATIONS EXISTING DWELLING
						DRAWN: BM	DRAWING NO: 104
						DATE: APRIL '25	REVISION: -
©COPYRIGHT EXISTS ON THE DESIGNS AND INFORMATION SHOWN ON THIS DRAWING. This drawing may be scaled or cross referenced to the scale bar for planning application purposes only. Do not scale for any other purpose. Use figured dimensions only. Subject to site survey and all necessary consents. All dimensions to be checked by user and any discrepancies, errors or omissions to be reported to Twenty20 Architecture Ltd before work commences. This drawing is to be read in conjunction with all other relevant materials.						NUMBER: 24 - F1297	
						+44 (0) 1344 913814 admin@2020architecture.co.uk www.2020architecture.co.uk Old Boundary House, London Road, Sunningdale, Berkshire, SL5 0DU	