




PLOT HANDINGS:
PLOT 2169 - OPP

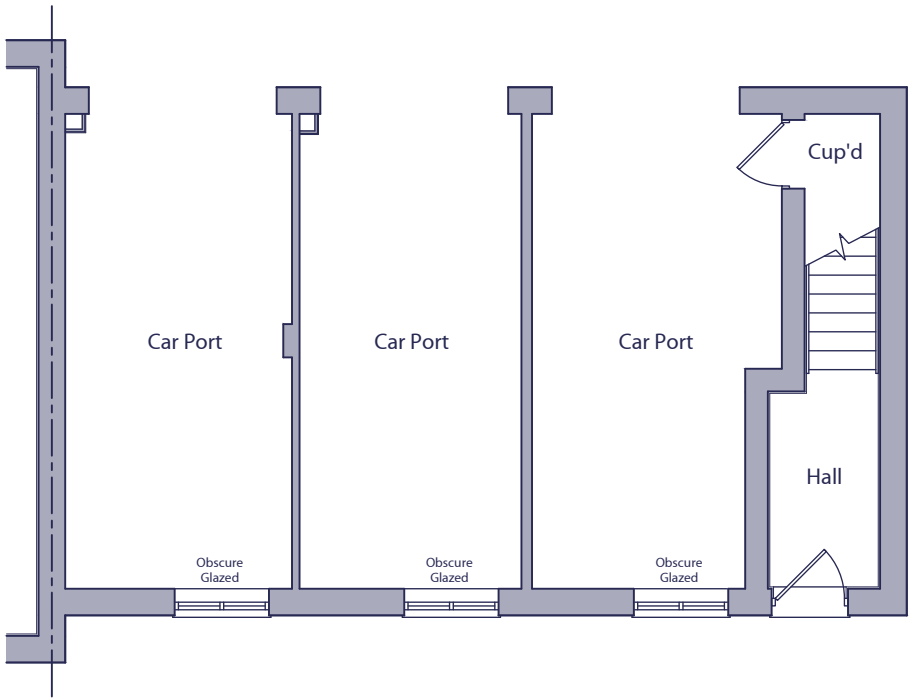

GROUND FLOOR PLAN

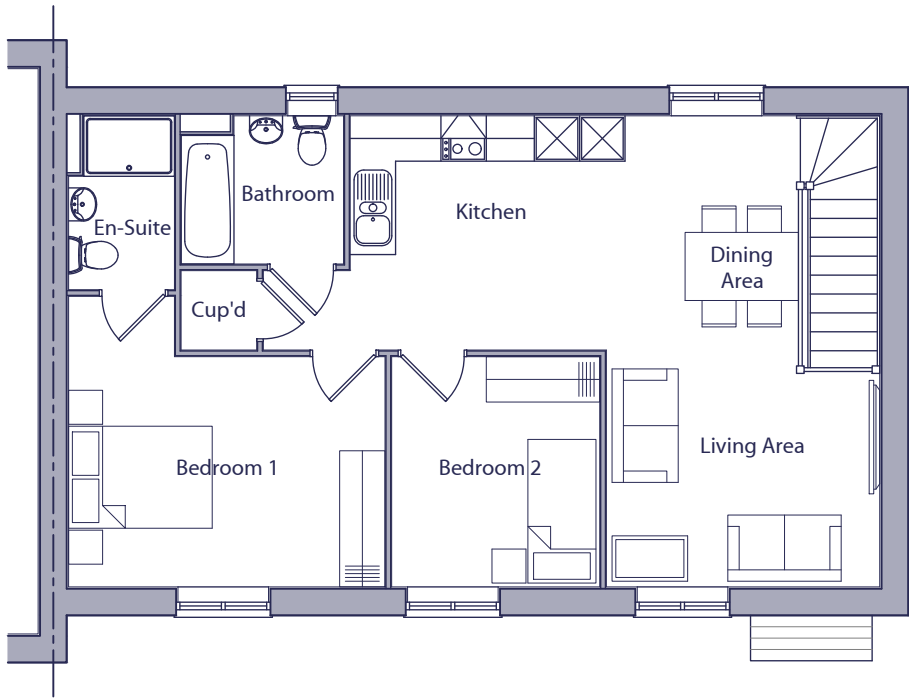


FIRST FLOOR PLAN

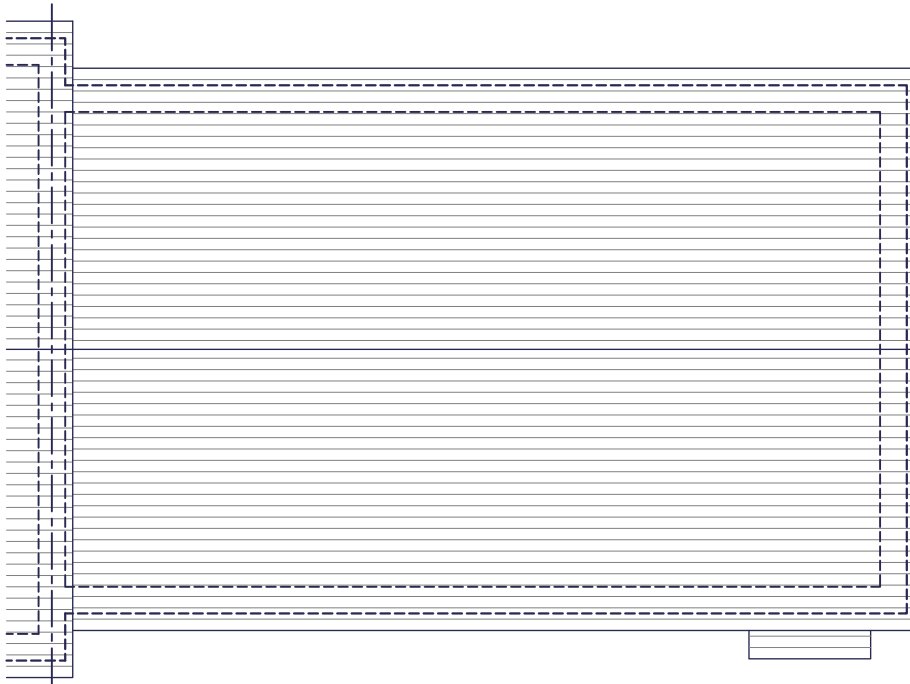

ROOF PLAN

HOUSE TYPE 231 - 2 BED / 3 PERSON FOG		
SPACE STANDARDS	REQUIRED	ACTUAL
FLOOR AREA	61.00 m ²	66.85 m ²
STORAGE	2.00 m ²	2.05 m ²
BEDROOM 1	11.50 m ²	13.86 m ²
BEDROOM 2	7.50 m ²	8.38 m ²

 

A	13.03.25	Obscure glazing references added.	MCN	DGP
Rev.	Date	Description	Drawn	Checked
Client		Scale 1:100 @ A3	Drawn MCN	Checked DGP
Project	South Wokingham, Phase R11.	Date Nov 2024	File P1904 Type 231	
Drawing Title	Type 231 - Style 4 Floor & Roof Plans	Drg.No. P1904.231.01	Rev. A	Drawing Status PLANNING

KIER

Scale

1:100 @ A3

Drawn

MCN

Checked

DGP

Client

Project

South Wokingham, Phase R11.

Date

Nov 2024

File

P1904 Type 231

Drawing Title

Type 231 - Style 4 Floor & Roof Plans

Drg.No.

P1904.231.01

Rev.

A

Drawing Status

PLANNING

AAP Architecture Ltd

Unit A, Monument Business Centre, Monument Way East, Woking, Surrey GU21 5LG

T 01483 727345 E projects@aap-arc.co.uk W aap-arc.co.uk