


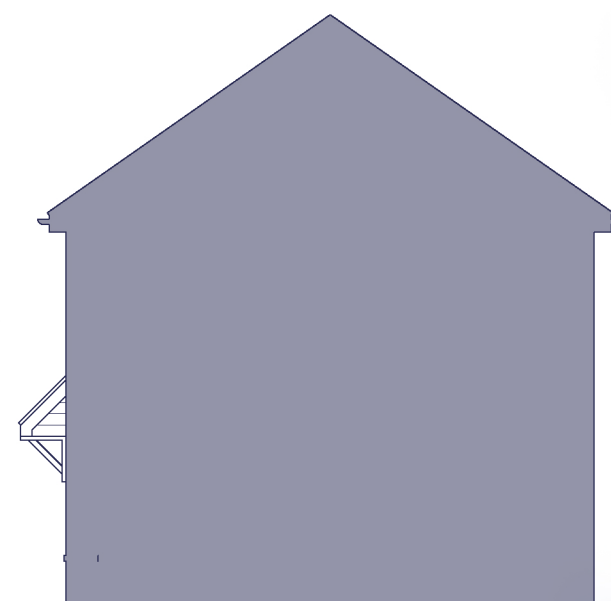


SIDE ELEVATION




REAR ELEVATION

FOR MATERIAL COLOURS, PLEASE REFER TO
STREETSCENES AND LAYOUTS.

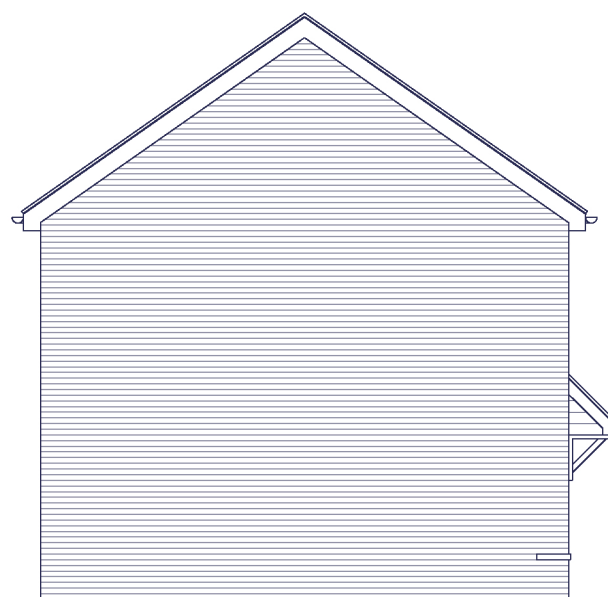

SIDE ELEVATION

 

Rev.	Date	Description	Drawn	Checked
Client		Scale 1:100 @ A3	Drawn MCN	Checked DGP
Project	South Wokingham, Phase R11.	Date Nov 2024	File P1904 Type 231	
Drawing Title	Type 231S - Style 4 Elevations - Brick	Drg.No. P1904.231S.02	Rev. -	Drawing Status PLANNING

AAP Architecture Ltd
Unit A, Monument Business Centre, Monument Way East, Woking, Surrey GU21 5LG
T 01483 727345 **E** projects@aap-arc.co.uk **W** aap-arc.co.uk

Under the Intellectual Property Act 2014, this drawing is the copyright of AAP Architecture Ltd.