





FRONT ELEVATION


SIDE ELEVATION

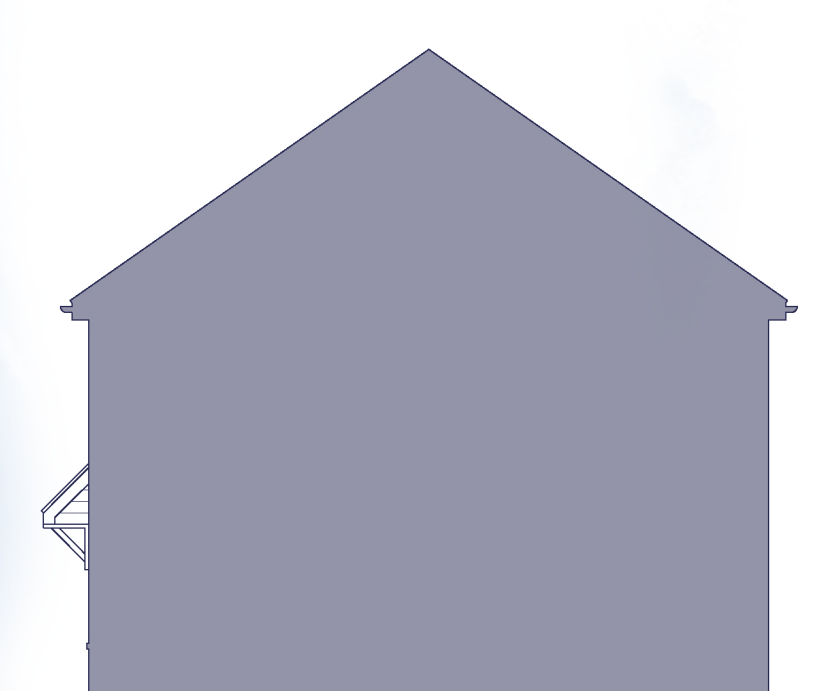


REAR ELEVATION

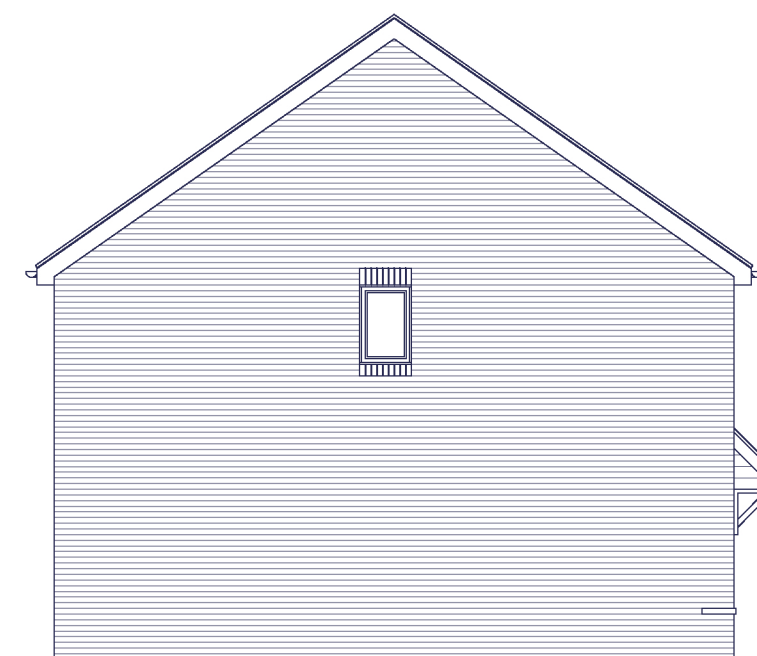


SIDE ELEVATION

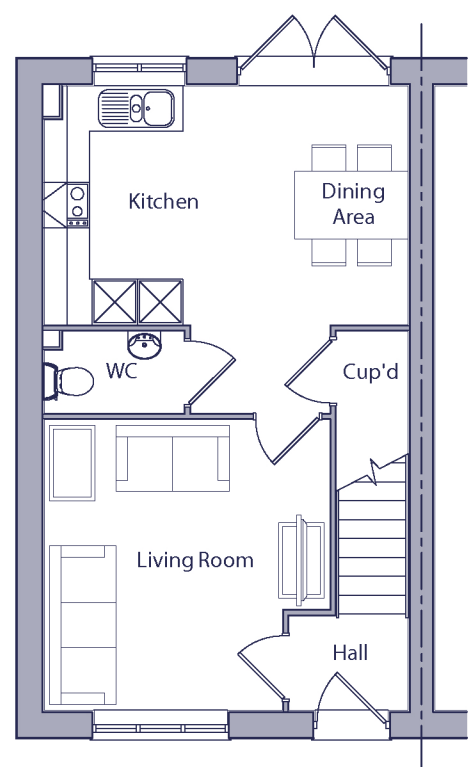

GROUND FLOOR PLAN

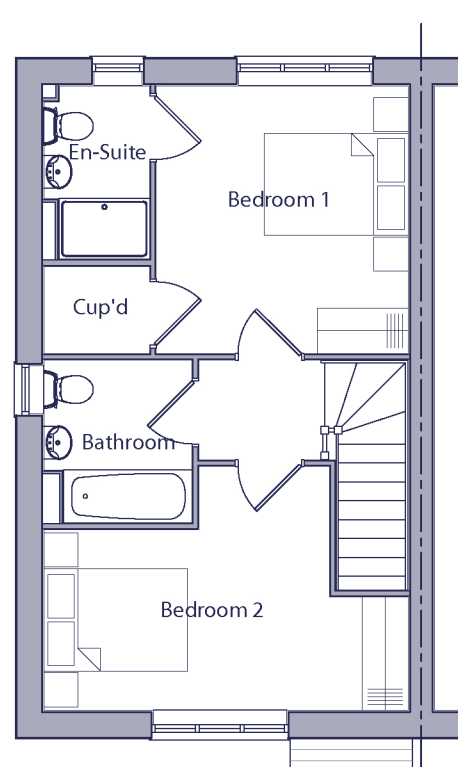

FIRST FLOOR PLAN

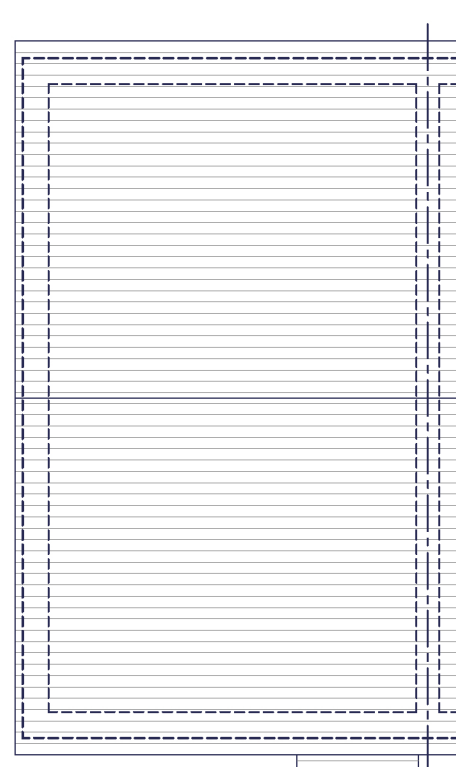

ROOF PLAN

PLOT HANDINGS:
PLOTS 2325 & 2327 - AS
PLOTS 2324 & 2326

FOR MATERIAL COLOURS, PLEASE REFER TO
STREETSCENES AND LAYOUTS.

HOUSE TYPE 241 - 2 BED / 4 PERSON HOUSE		
SPACE STANDARDS	REQUIRED	ACTUAL
FLOOR AREA	79.00 m ²	79.48 m ²
STORAGE	2.00 m ²	2.61 m ²
BEDROOM 1	11.50 m ²	11.77 m ²
BEDROOM 2	11.50 m ²	12.02 m ²

Rev.	Date	Description	Drawn	Checked
Client		Scale 1:100 @ A3	Drawn MCN	Checked DGP
Project	South Wokingham, Phase R11.	Date Nov 2024	File P1904 Type 241	
Drawing Title	Type 241 - Style 4 Plans & Elevations - Brick	Drg.No. P1904.241.02	Rev. -	Drawing Status PLANNING



AAP Architecture Ltd
Unit A, Monument Business Centre, Monument Way East, Woking, Surrey GU21 5LG
T 01483 727345 E projects@aap-arc.co.uk W aap-arc.co.uk

Under the Intellectual Property Act 2014, this drawing is the copyright of AAP Architecture Ltd.