




PLOT HANDINGS:
PLOTS 2032 & 2196 - AS
PLOTS 2031 & 2195 - OPP

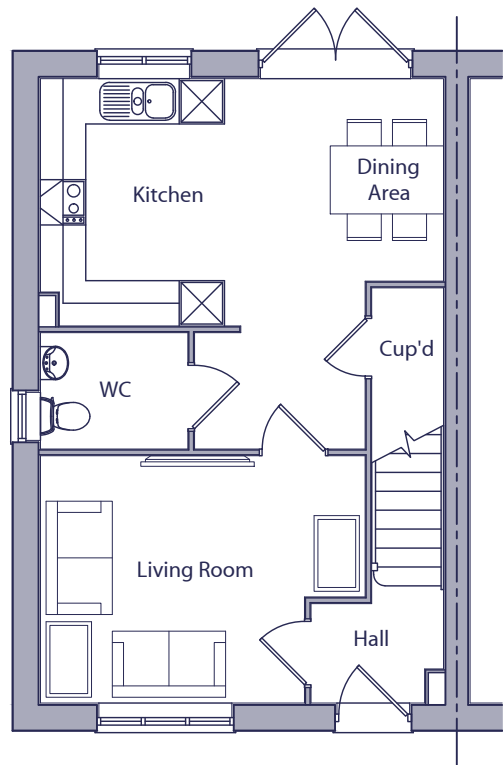


GROUND FLOOR PLAN

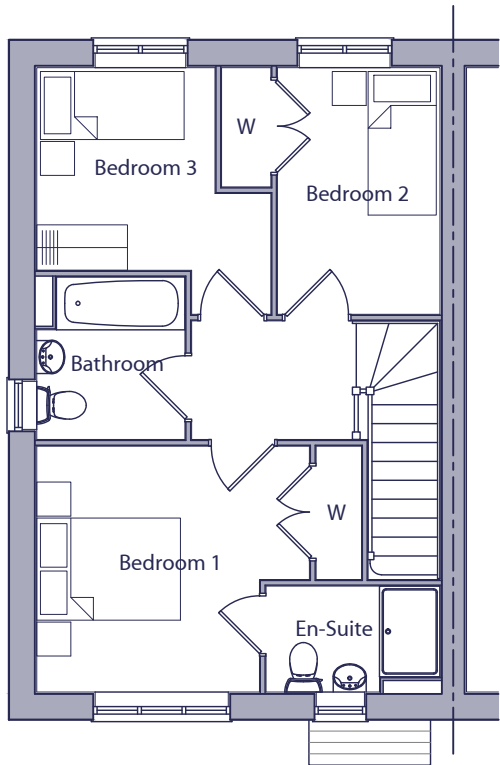

FIRST FLOOR PLAN

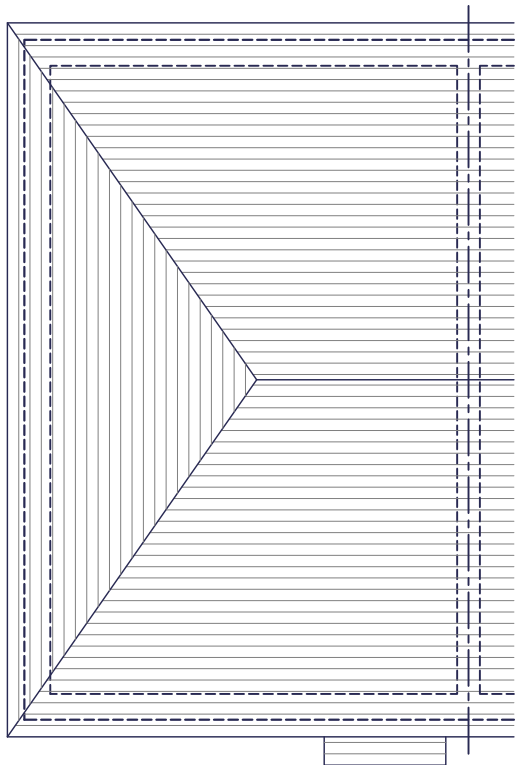

ROOF PLAN

 

HOUSE TYPE 341A - 3 BED / 4 PERSON HOUSE		
SPACE STANDARDS	REQUIRED	ACTUAL
FLOOR AREA	84.00 m ²	88.04 m ²
STORAGE	2.50 m ²	2.56 m ²
BEDROOM 1	11.50 m ²	11.95 m ²
BEDROOM 2	7.50 m ²	8.17 m ²
BEDROOM 3	7.50 m ²	7.67 m ²

Rev.	Date	Description	Drawn	Checked
Client		Scale 1:100 @ A3	Drawn MCN	Checked DGP
Project	South Wokingham, Phase R11.	Date Nov 2024	File P1904 Type 341	
Drawing Title	Type 341A - Style 4 Floor & Roof Plans	Drg.No. P1904.341A.01	Rev. -	Drawing Status PLANNING

