




PLOT HANDINGS:
PLOT 2329 - AS

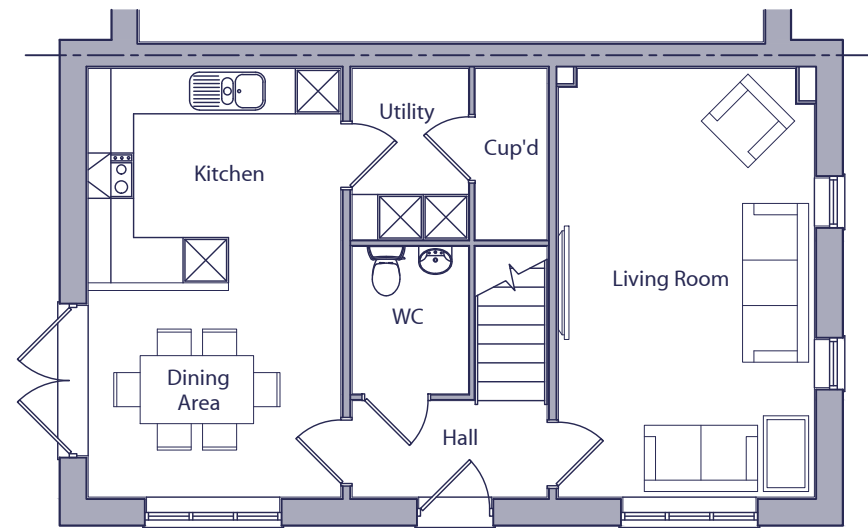

GROUND FLOOR PLAN

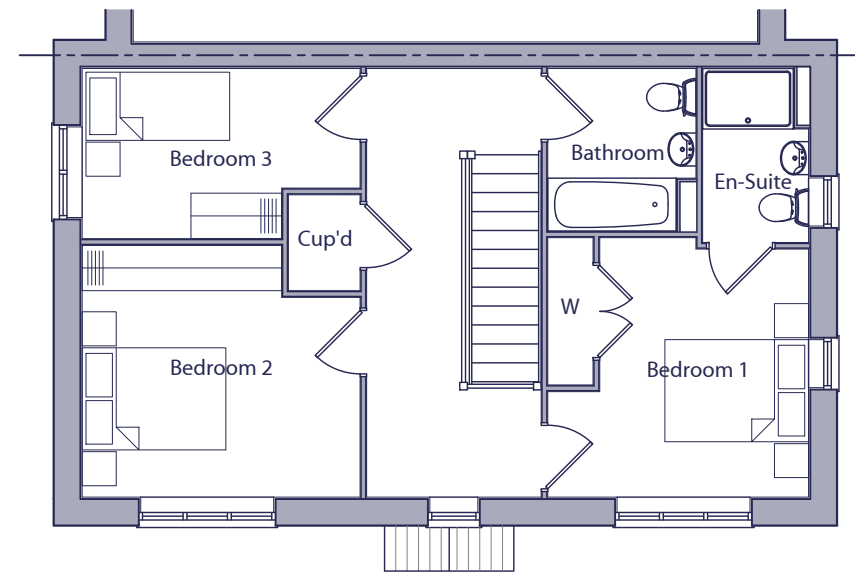


FIRST FLOOR PLAN

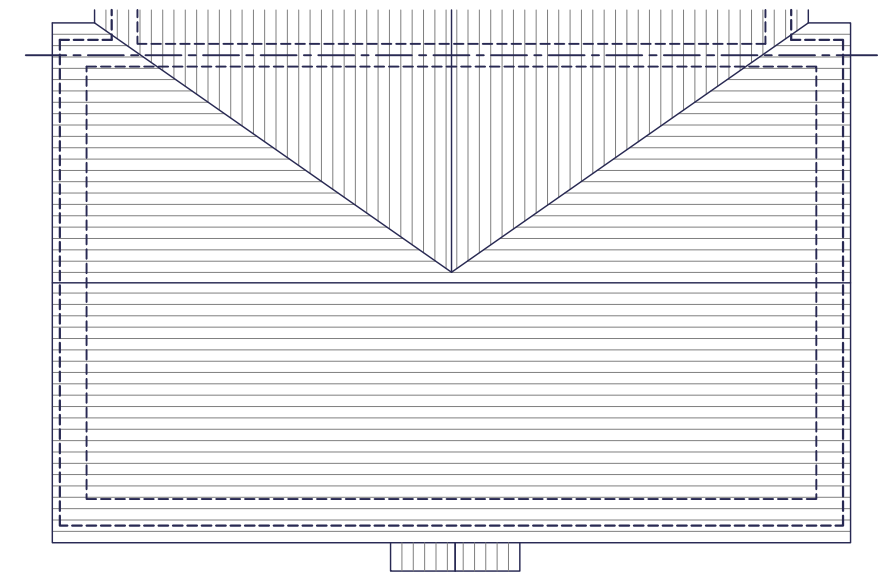

ROOF PLAN

HOUSE TYPE 354 - 3 BED / 5 PERSON HOUSE		
SPACE STANDARDS	REQUIRED	ACTUAL
FLOOR AREA	93.00 m ²	108.87 m ²
STORAGE	2.50 m ²	3.80 m ²
BEDROOM 1	11.50 m ²	11.60 m ²
BEDROOM 2	11.50 m ²	11.52 m ²
BEDROOM 3	7.50 m ²	7.57 m ²

 

Rev.	Date	Description	Drawn	Checked
Client		Scale 1:100 @ A3	Drawn MCN	Checked DGP
Project	South Wokingham, Phase R11.	Date Nov 2024	File P1904 Type 354	
Drawing Title	Type 354 - Style 4 Floor & Roof Plans	Drg.No. P1904.354.04	Rev. -	Drawing Status PLANNING

AAP Architecture Ltd
Unit A, Monument Business Centre, Monument Way East, Woking, Surrey GU21 5LG
T 01483 727345 **E** projects@aap-arc.co.uk **W** aap-arc.co.uk

Under the Intellectual Property Act 2014, this drawing is the copyright of AAP Architecture Ltd.