



0m 1m 2m 3m 4m 5m
at 1:50 scale on A2 size sheet

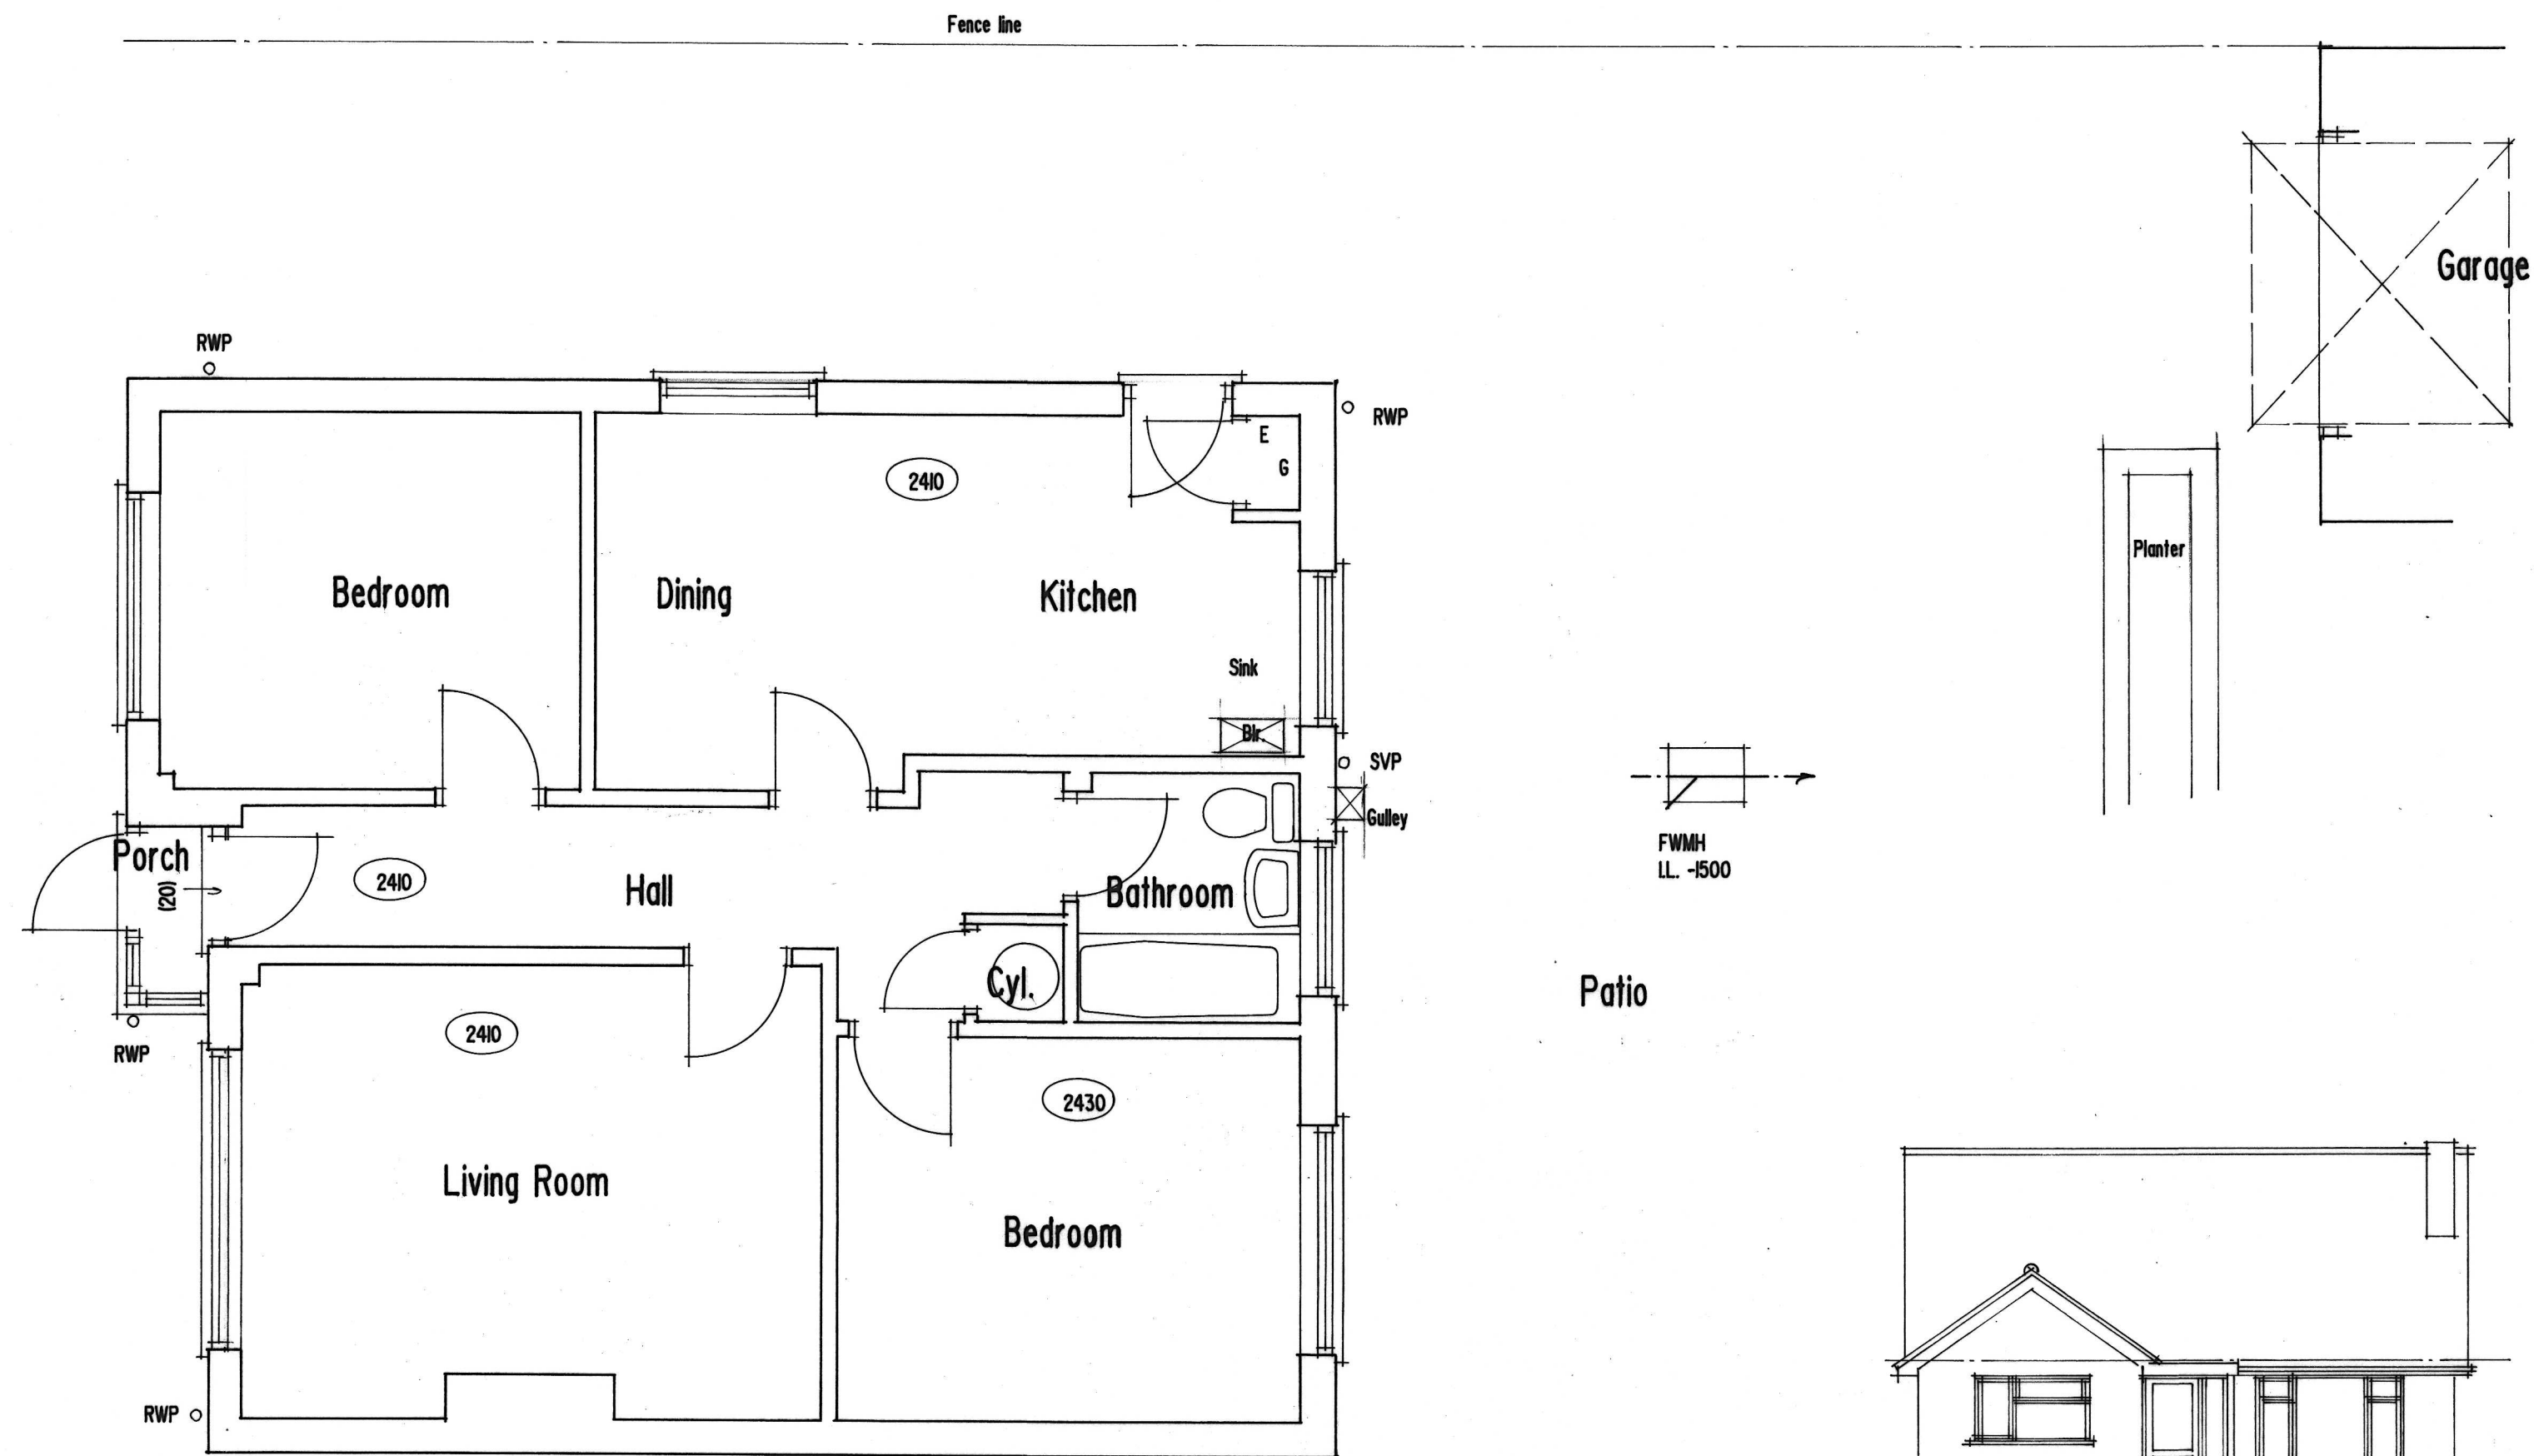


Ground Floor Plan Scale 1:50


Front Elevation Scale 1:100

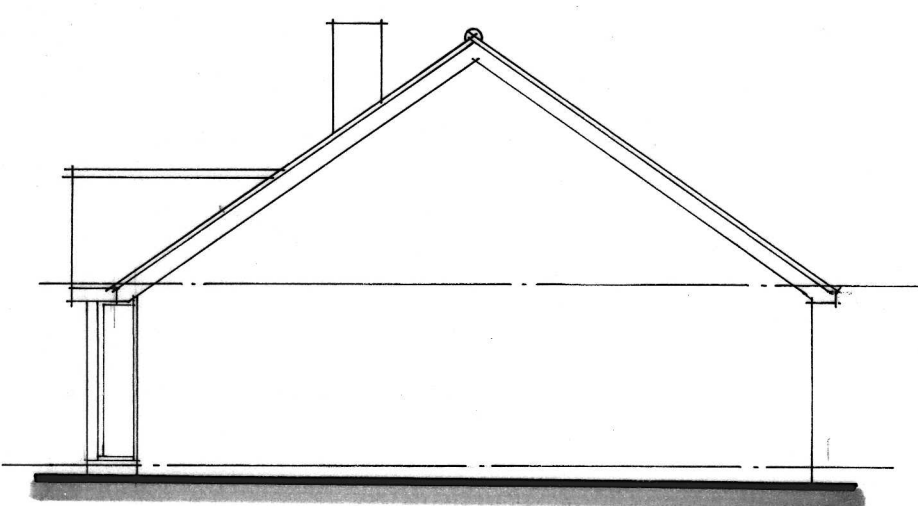

Side Elevation

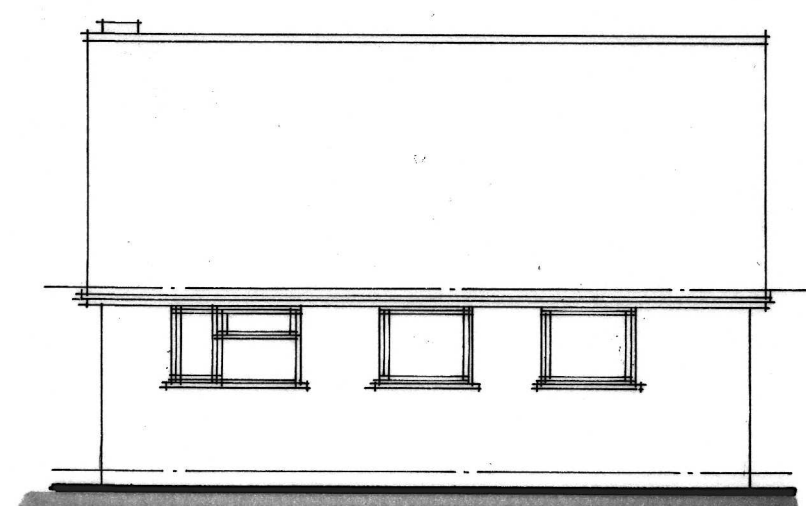

Rear Elevation

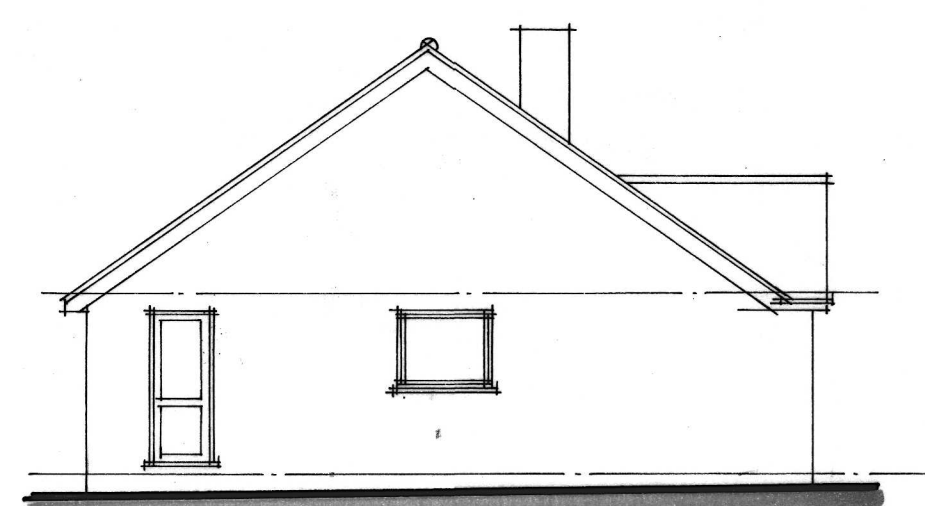

Side Elevation

PROPOSED ALTERATIONS TO
No. 48 GREENWOOD ROAD
CROWTHORNE BERKS. RG45 6JT
Scale as shown Jan 2026 Drg. 01
For: Mr. & Mrs. G. FORDHAM

SURVEY - Floor Plan and Elevs.

SKD design
Architectural & Building Consultancy

Unit 2 Howe Lane Farm, Howe Lane Maidenhead SL6 3JP
Tel 01628 436827 Email stuart@skddesign.co.uk