




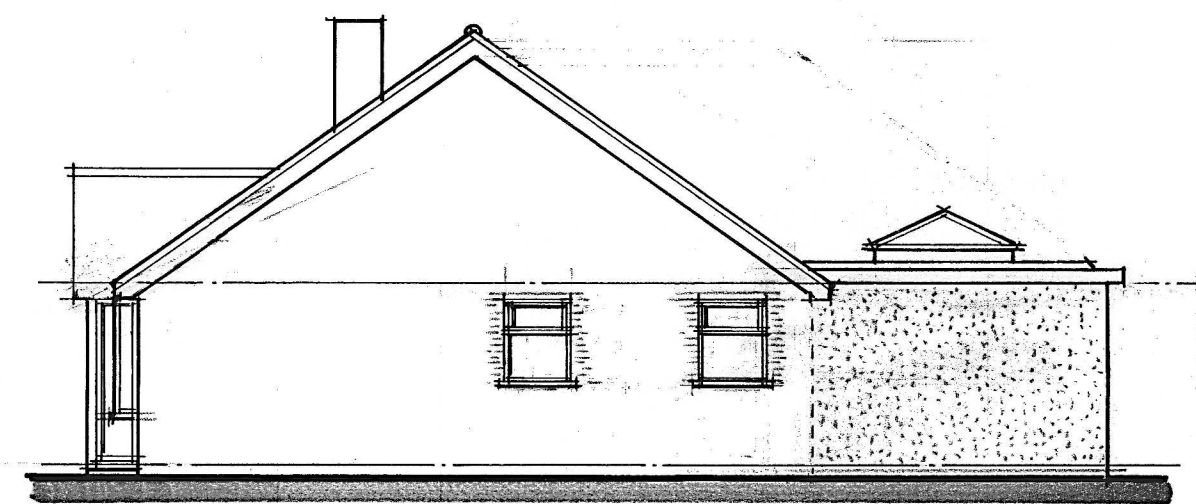


Side Elevation Scale 1:100

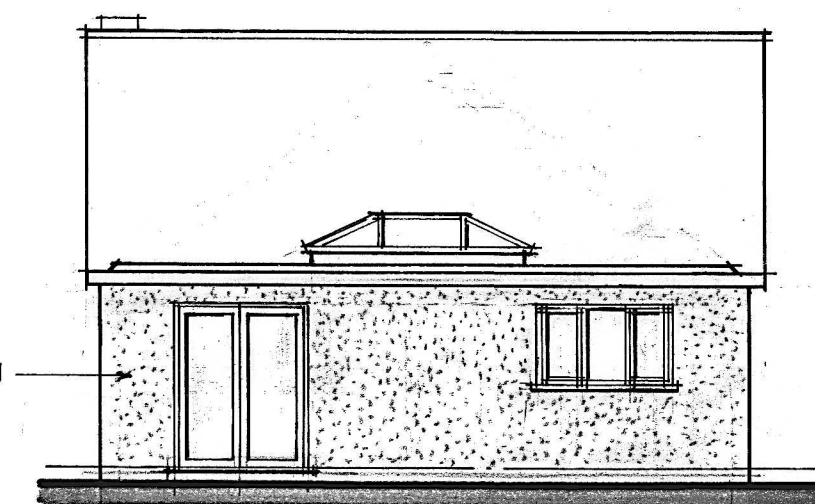


Rear Elevation

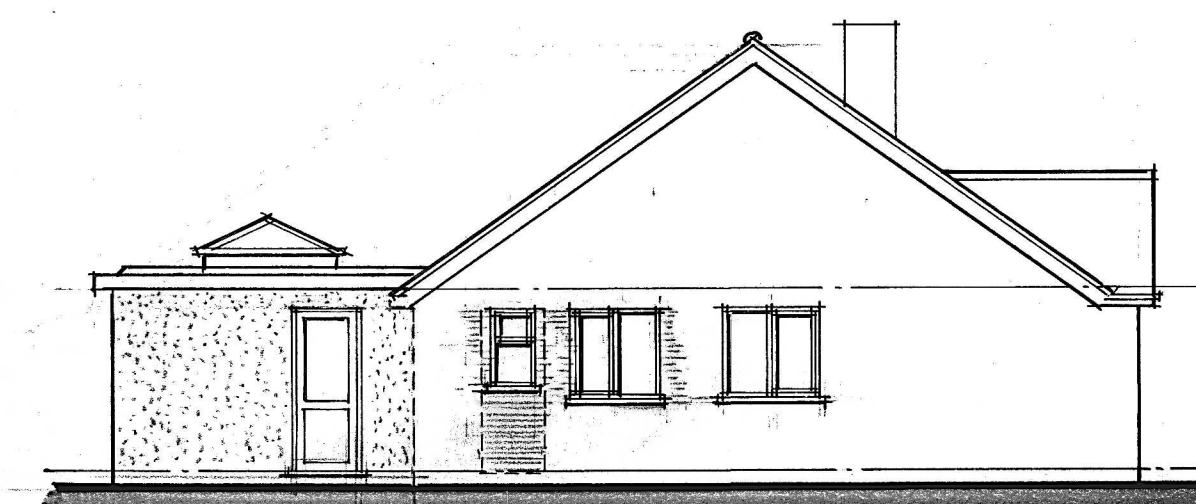


Side Elevation

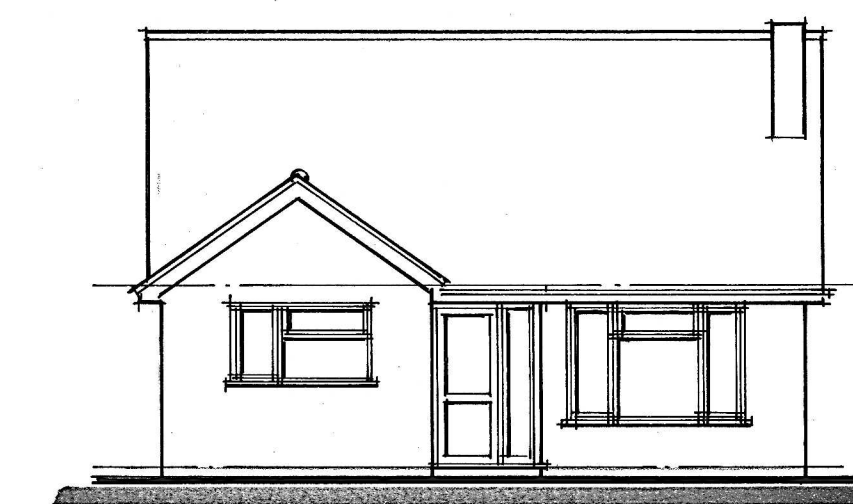

Front Elevation

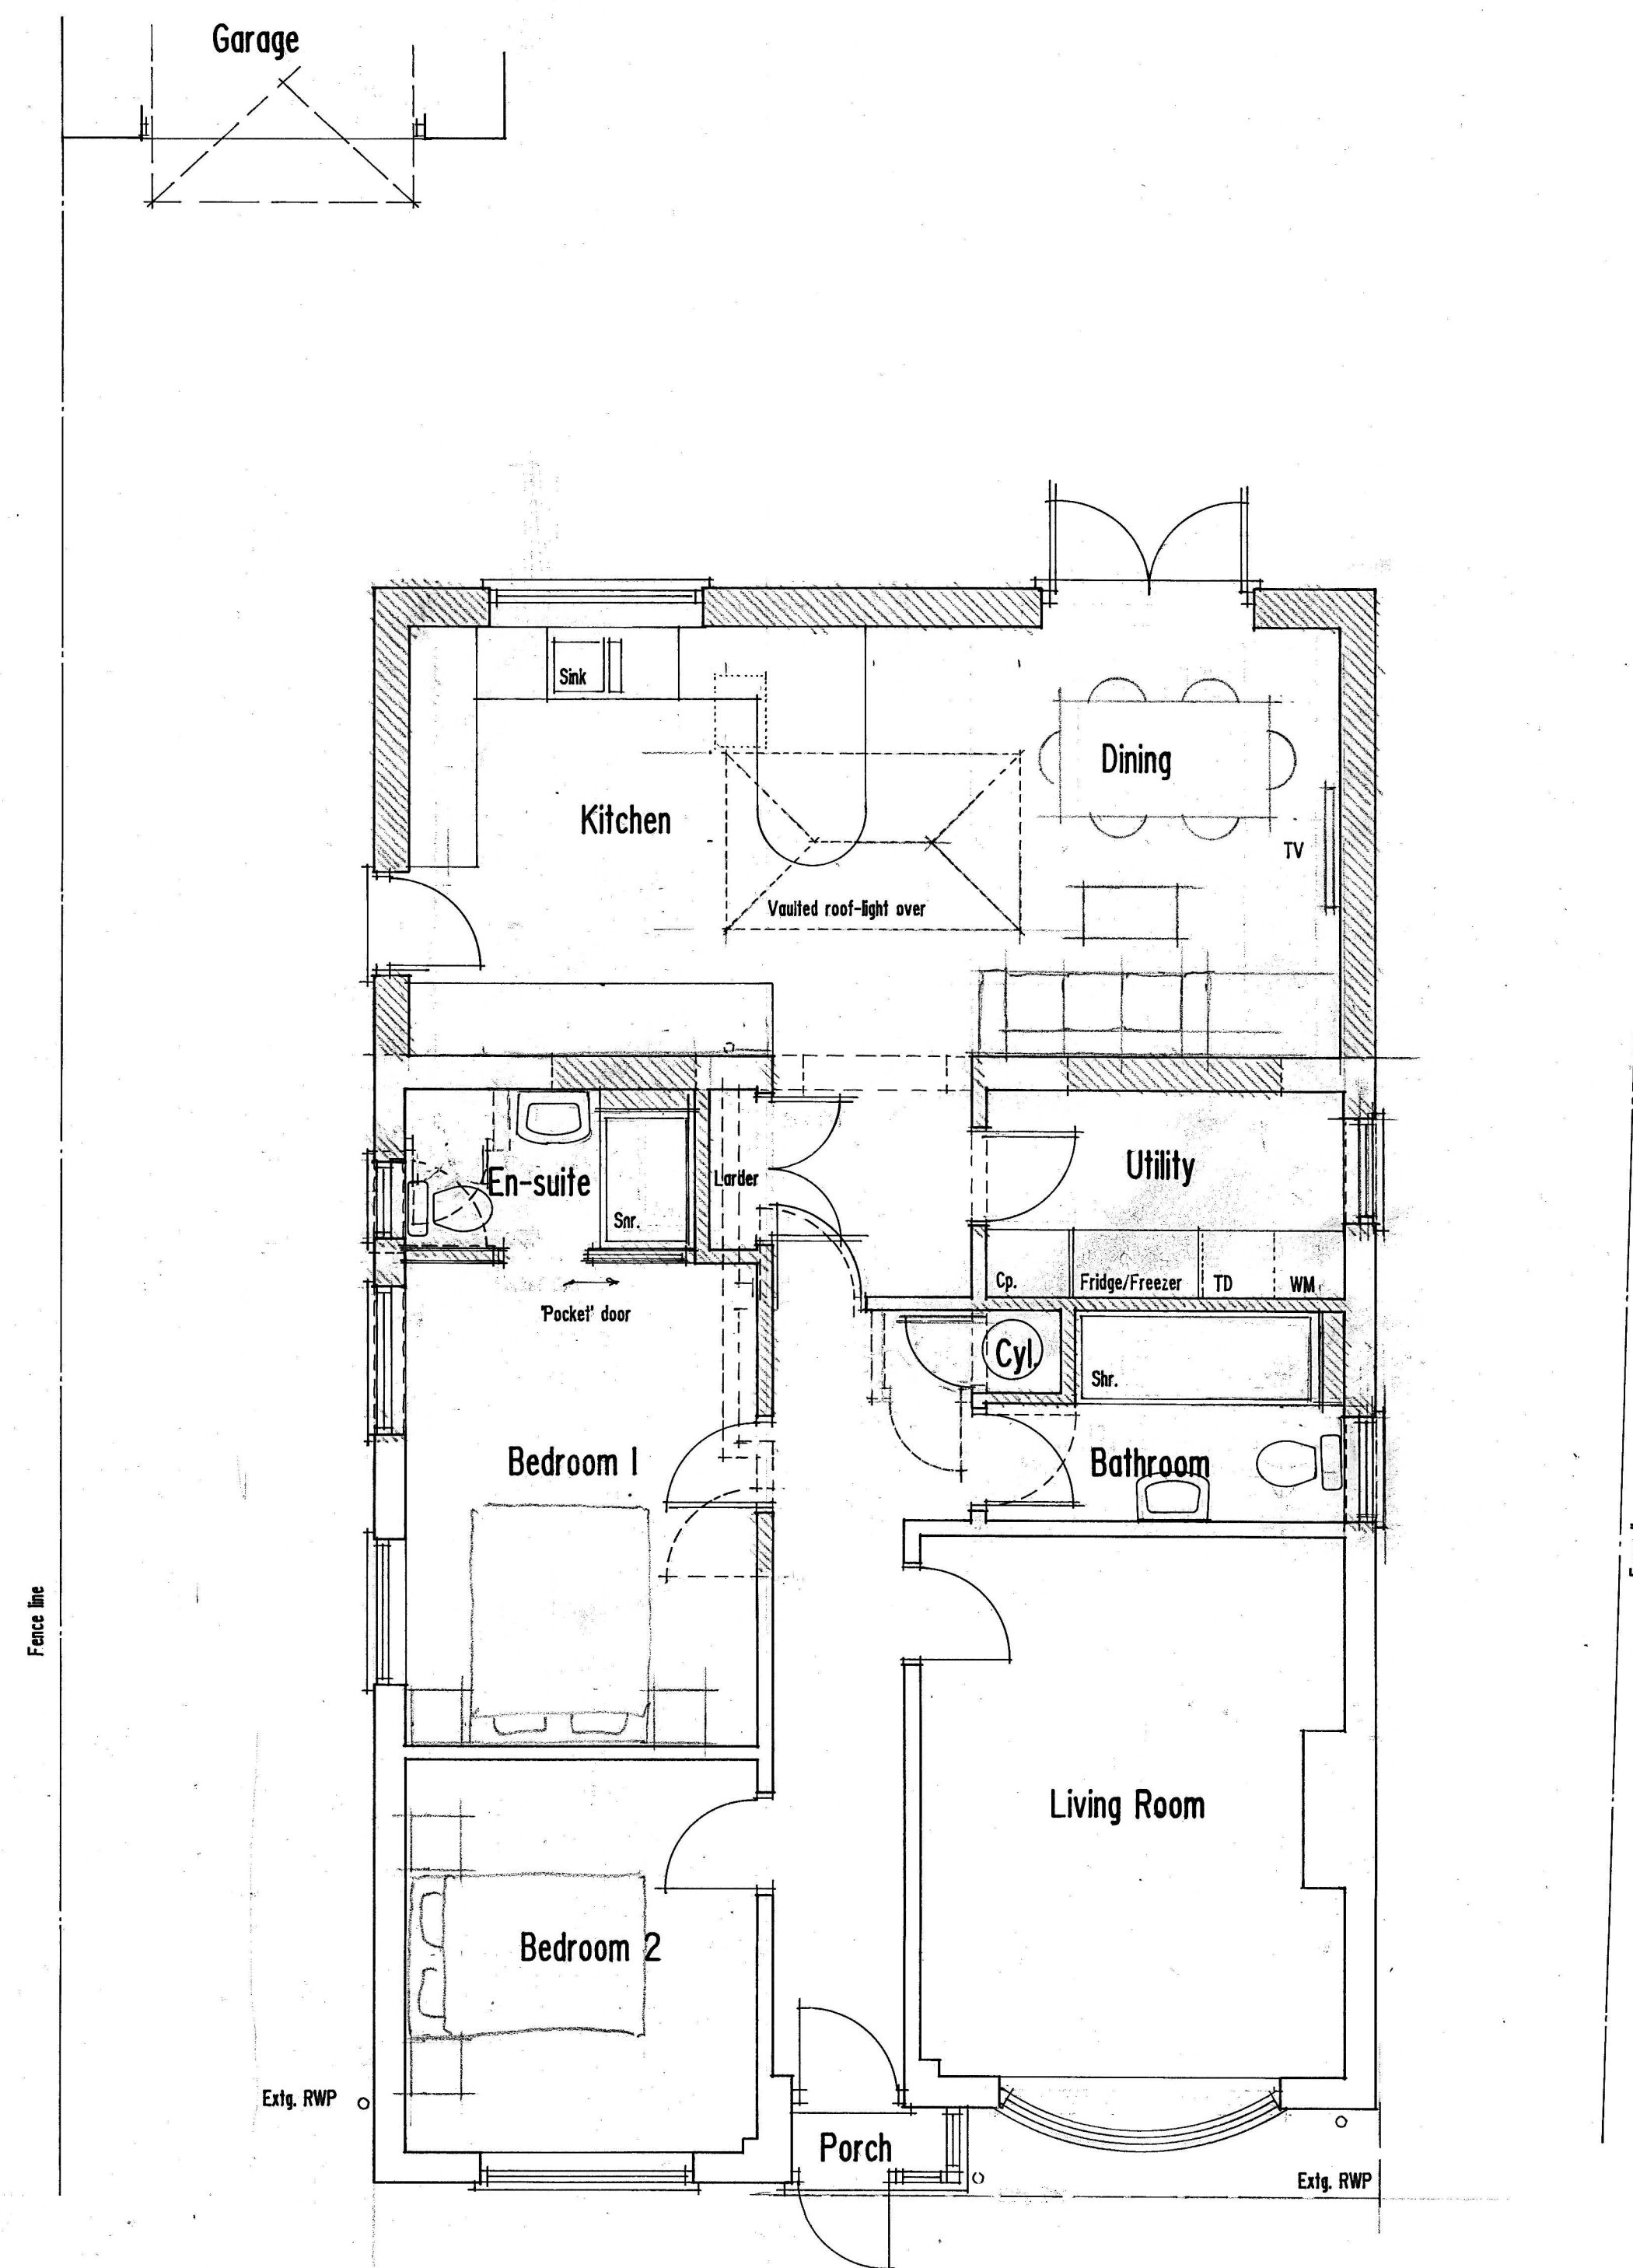

Floor Plan Scale 1:50

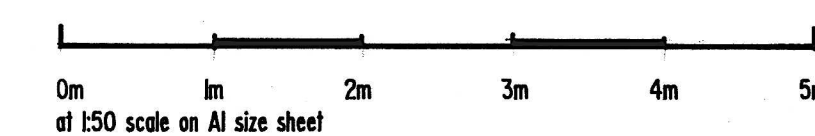

REV C Minor internal alterations. Feb 2026
 REV B Flat roof indicated to extension. Feb 2026
 REV A General client amendments. Feb 2026

PROPOSED ALTERATIONS TO
 No. 48 GREENWOOD ROAD
 CROWTHORNE BERKS. RG45 6JT
 Scale as shown Feb 2026 Drg. 02
 For: Mr. & Mrs. G. FORDHAM
 Floor Plan and Elevations

SKD design
 Architectural & Building Consultancy
 Unit 2 Howe Lane Farm, Howe Lane Maidenhead SL6 3JP
 Tel 01628 436827 Email stuart@skddesign.co.uk