





Front Elevation
1 : 100

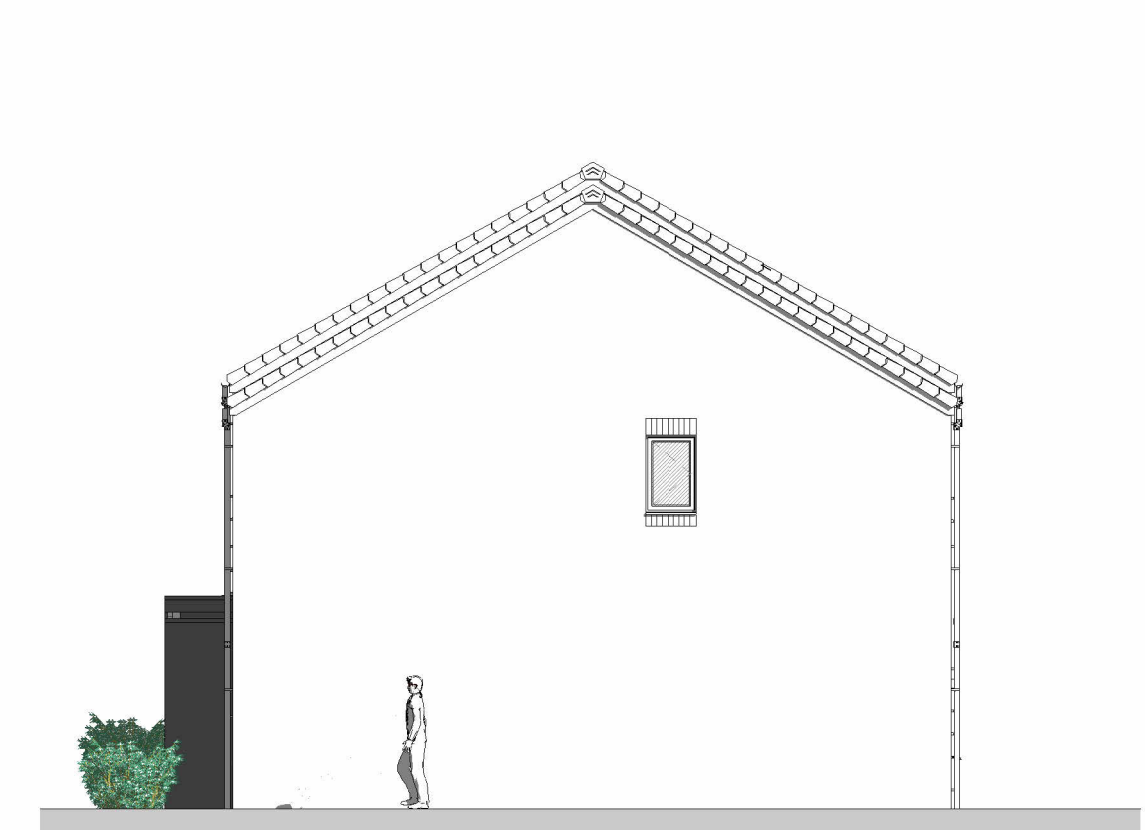


Left Elevation
1 : 100




Rear Elevation
1 : 100

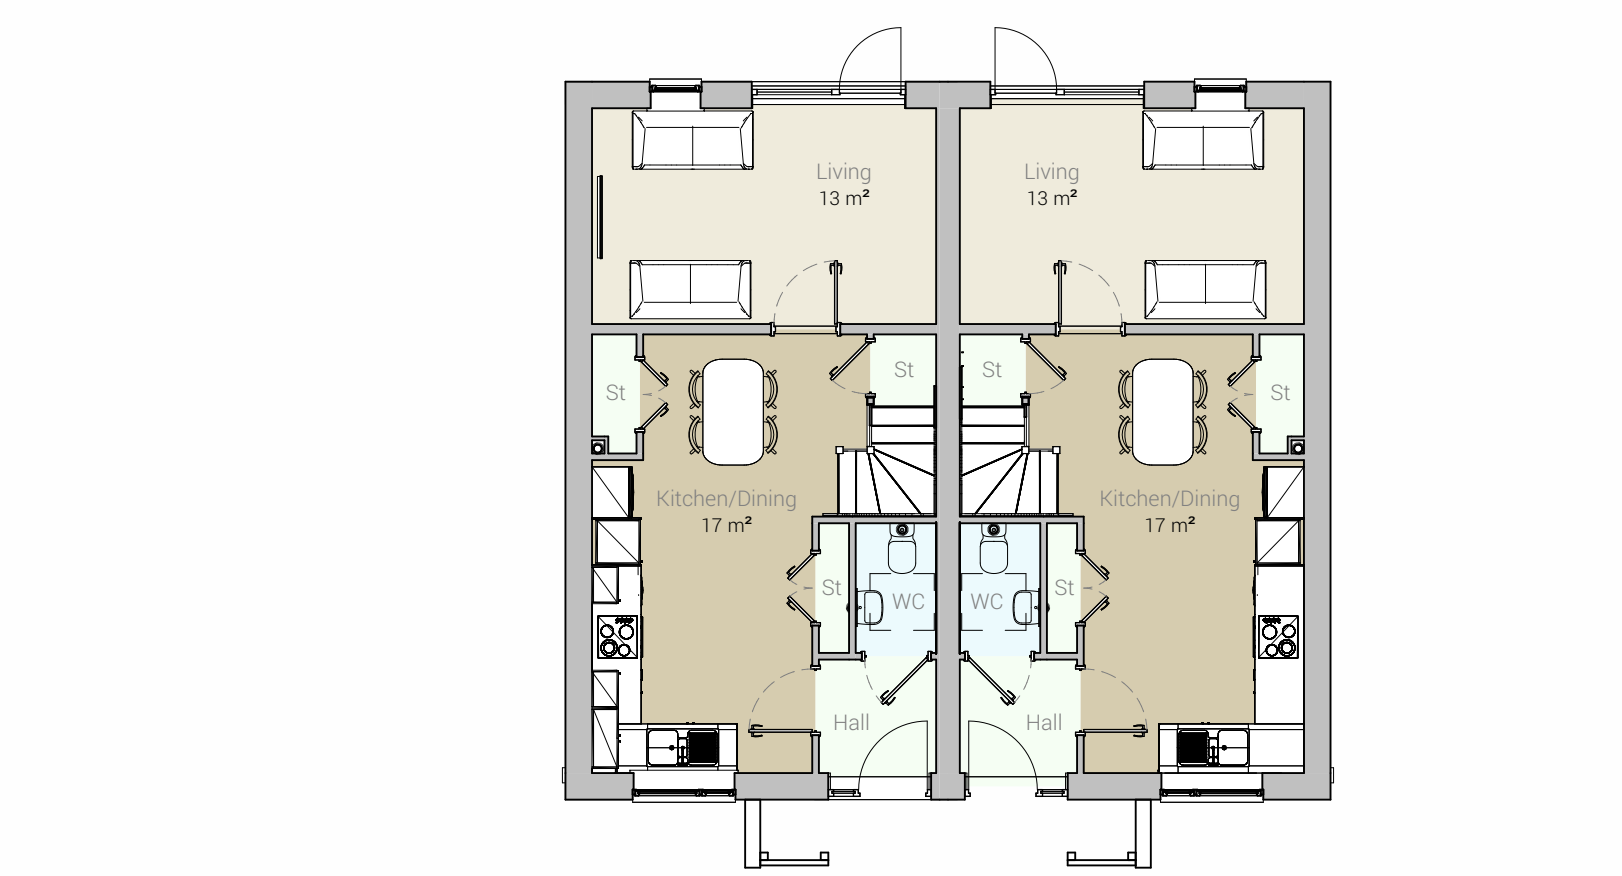


Ground Floor
1 : 100

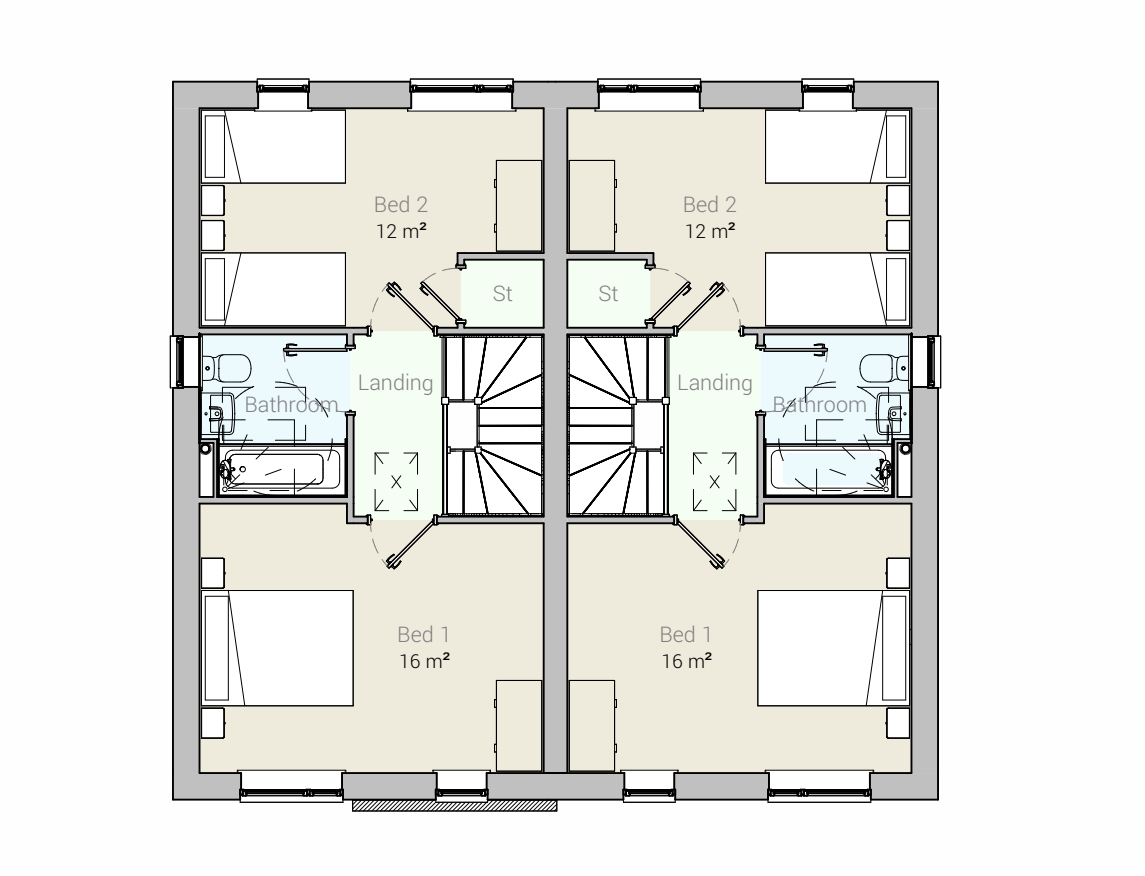

First Floor
1 : 100

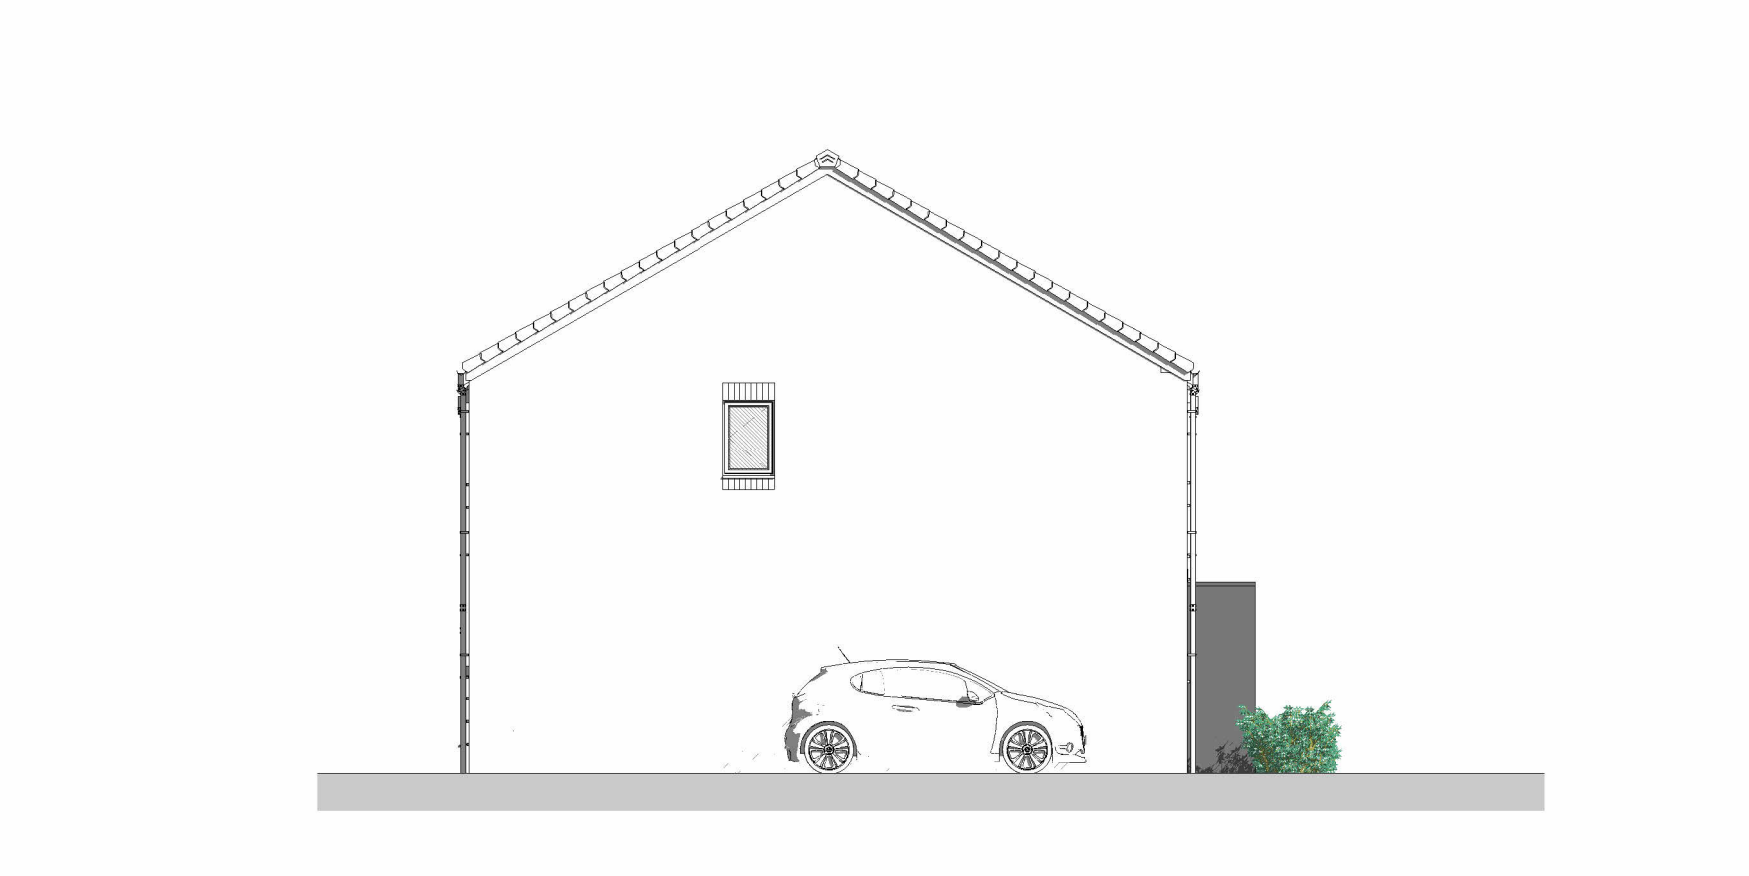

Right Elevation
1 : 100

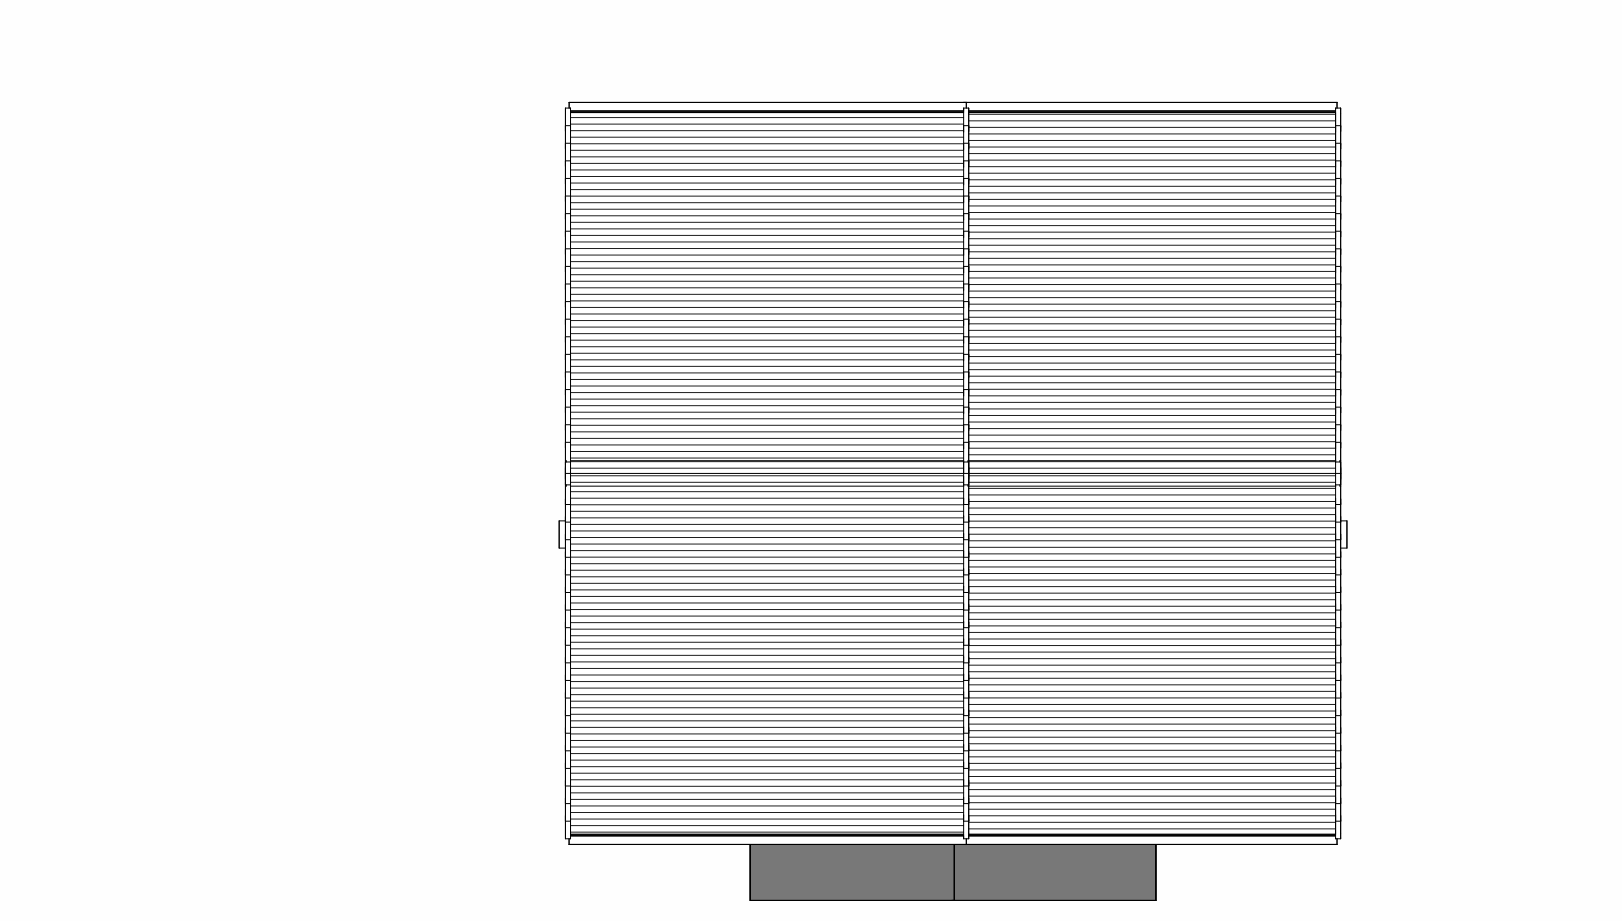

Roof Plan
1 : 100

HOUSE BLOCK : HB03-02

HOUSE TYPE : T7 (2)

PLOTS	17	PLOTS (HANDED)	18
BEDROOMS	2 BEDROOM	PERSONS	4 PERSON

MATERIAL FINISHES (Colours of Materials see External Finishes Layout)

Primary Material	MAIN FACING BRICK TO BE CONFIRMED
Feature Material	N/A
Architectural Detail	CONTEMPORARY 'L' SHAPED PORCH CANOPY INCORPORATING BIN STORE
Door and Windows	TOP HUNG WINDOWS WITH UPVC FRAMES
Fascia, Soffit & Bargeboard	PLASTIC - WHITE
Gutters & Drainage	BLACK

NOTES

REVDESCRIPTIONDRAWNDATE

D

Elevations updated with new brick detailing

20-02-25

C

Elevation details, roof lines and levels revised

09-10-24

B

Sheet scale bar revised.

18-07-24

A

Sheet name revised.

08-07-24

Land West of Kingfisher Grove
Three Mile Cross, Berkshire
Sovereign Network Group

+ (44) 2380 012 900

30 Carlton Crescent,
Southampton,
Hampshire, SO15 2EW

dwc

DESIGN & ARCHITECTURE

Plots 17-18, Plans and Elevations

SCALE1 : 100

SHEET SIZEA1

DRAWINGCM

CHECKBC

REV DATE20-02-25

RM PLANNING

24009-DWC-HB03-02-DR-A-0050-D

0M2M4M6M8M10M

THIS DRAWING IS THE COPYRIGHT OF DWC ARCHITECTURE LTD AND MAY NOT BE COPIED, ALTERED OR REPRODUCED IN ANY FORM, OR PASSED TO A THIRD PARTY WITHOUT THE WRITTEN CONSENT. DIMENSIONS SHOULD BE CHECKED AND VERIFIED ON SITE AND ANY DISCREPANCIES SHOULD BE REPORTED TO THE ARCHITECT. DO NOT SCALE FROM THIS DRAWING, EXCEPT FOR PLANNING PURPOSES. USE FIGURED DIMENSIONS ONLY. IF IN DOUBT ASK FOR CONFIRMATION

WWW.DWC-ARCHITECTURE.CO.UK | EMAIL: DESIGNS@DWC-ARCHITECTURE.CO.UK