





Front Elevation
1 : 100

Left Elevation
1 : 100

Rear Elevation
1 : 100

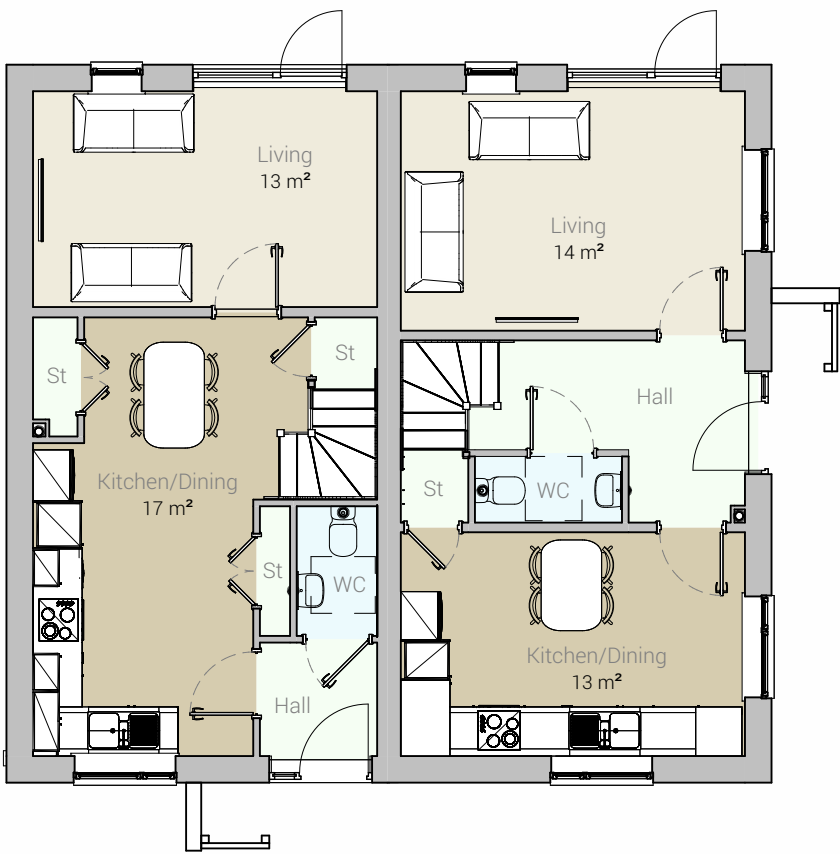


Ground Floor
1 : 100

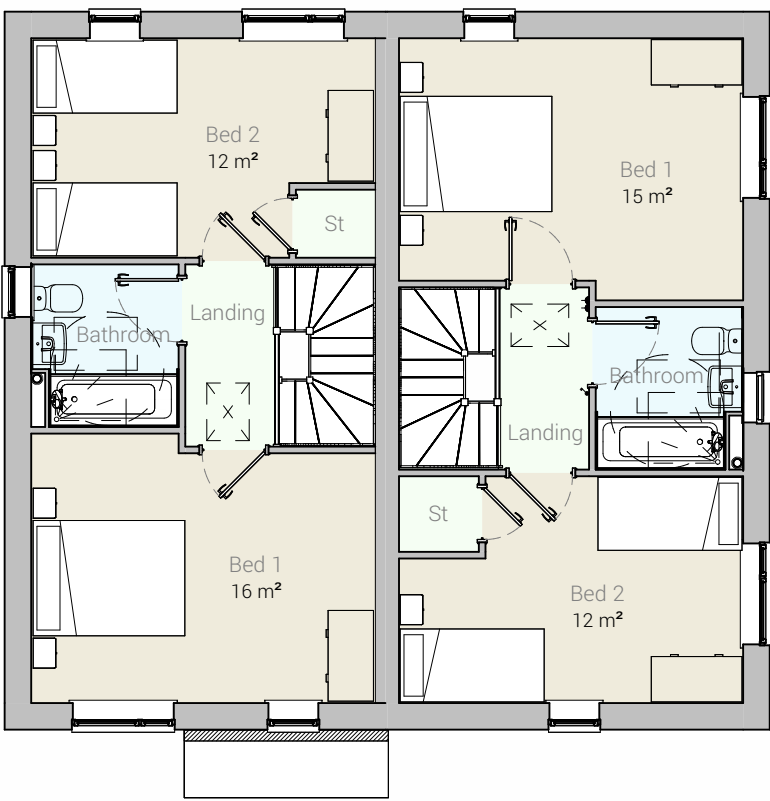

First Floor
1 : 100



Right Elevation
1 : 100

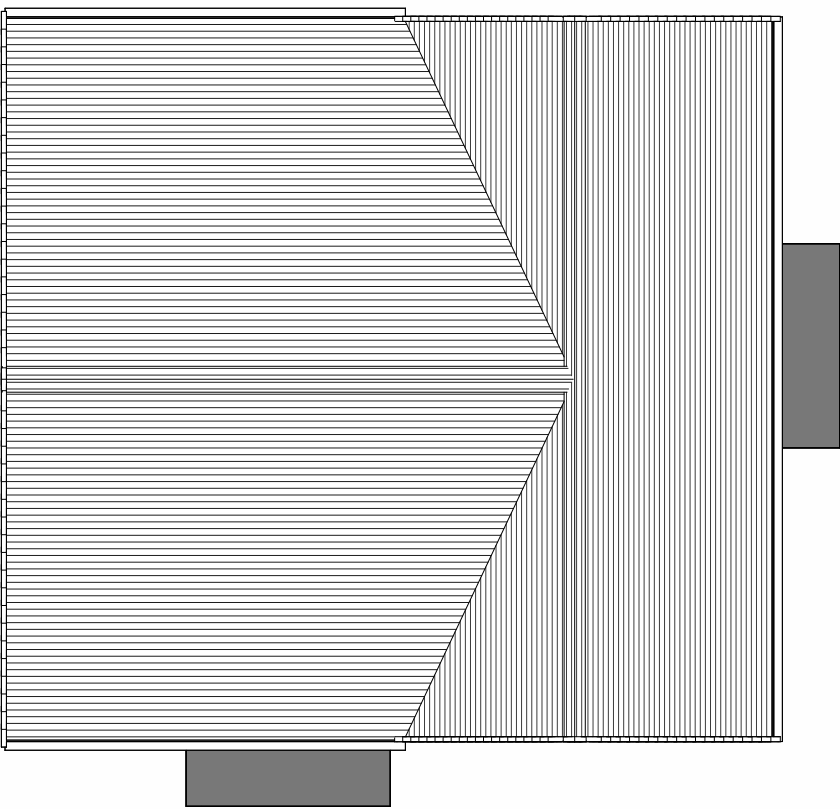

Roof Plan
1 : 100

HOUSE BLOCK : HB08-01			
HOUSE TYPE : T7			
PLOTS	10	PLOTS (HANDED)	
BEDROOMS	2 BEDROOM	PERSONS	4 PERSON
HOUSE TYPE : T9			
PLOTS		PLOTS (HANDED)	9
BEDROOMS	2 BEDROOM	PERSONS	4 PERSON
MATERIAL FINISHES (Colours of Materials see External Finishes Layout)			
Primary Material	MAIN FACING BRICK TO BE CONFIRMED		
Feature Material	N/A		
Architectural Detail	CONTEMPORARY "L" SHAPED PORCH CANOPY INCORPORATING BIN STORE		
Door and Windows	TOP HUNG WINDOWS WITH UPVC FRAMES		
Fascia, Soffit & Bargeboard	PLASTIC - WHITE		
Gutters & Drainage	BLACK		

NOTES

Land West of Kingfisher Grove Three Mile Cross, Berkshire Sovereign Network Group	REV	DESCRIPTION	DRAWN	DATE
	D	Elevations updated with new brick detailing		20-02-25
	C	Elevation details, roof lines and levels revised		09-10-24
	B	Sheet scale bar revised.		18-07-24
	A	Sheet name revised.		08-07-24
+ (44) 2380 012 900				
30 Carlton Crescent, Southampton, Hampshire, SO15 2EW				
Plots 9-10, Plans and Elevations		SCALE 1 : 100	SHEET SIZE A1	DESIGN CM
				CHD BC
				REV DATE 20-02-25
		RM PLANNING		
		24009-DWC-HB08-01-DR-A-0050-D		

