





Front Elevation
1 : 100

Left Elevation
1 : 100

Rear Elevation
1 : 100

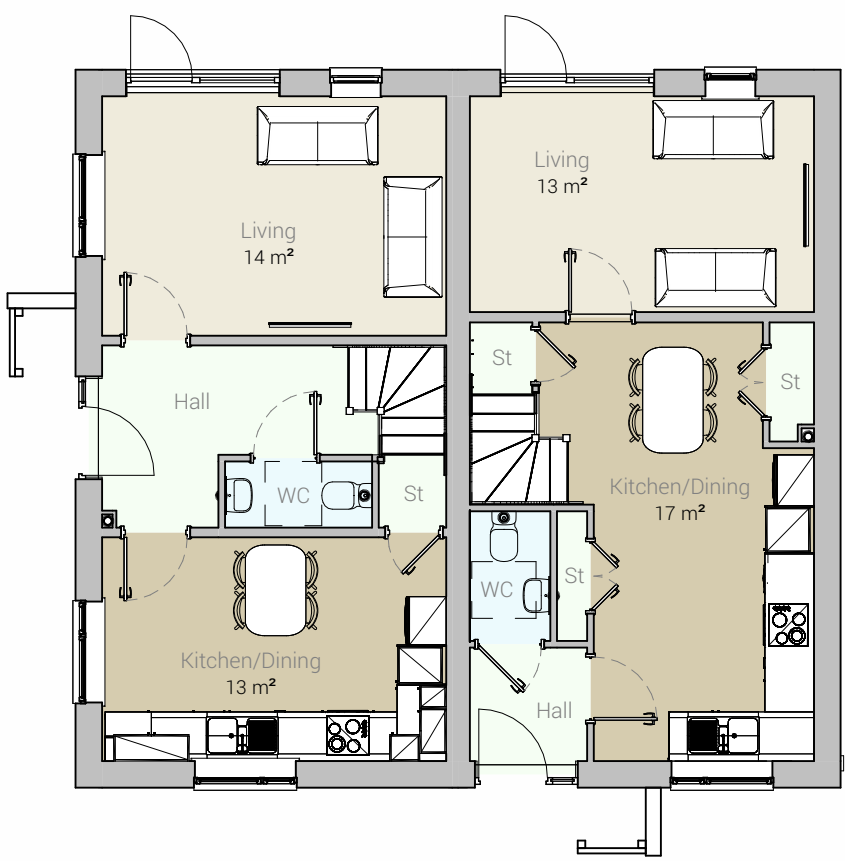


Ground Floor
1 : 100

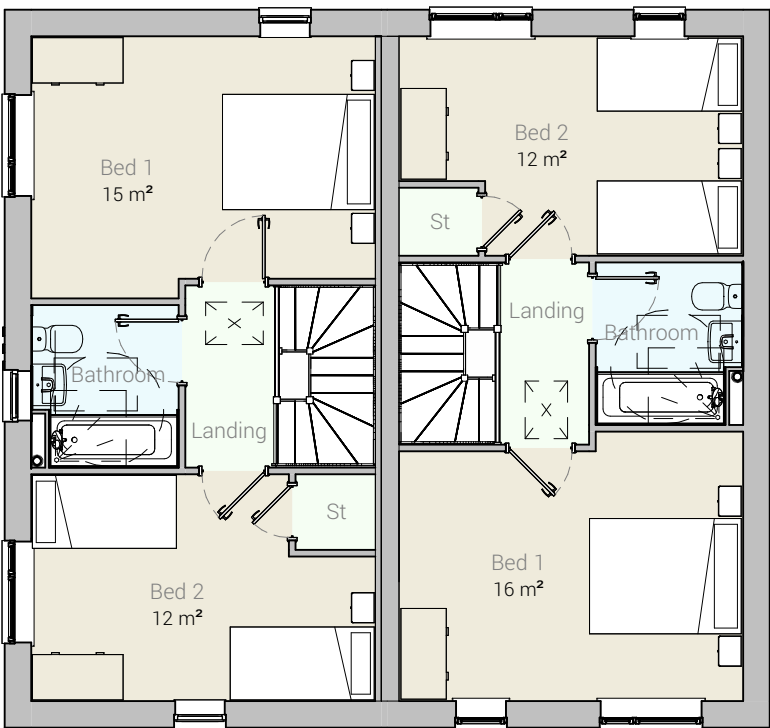

First Floor
1 : 100



Right Elevation
1 : 100

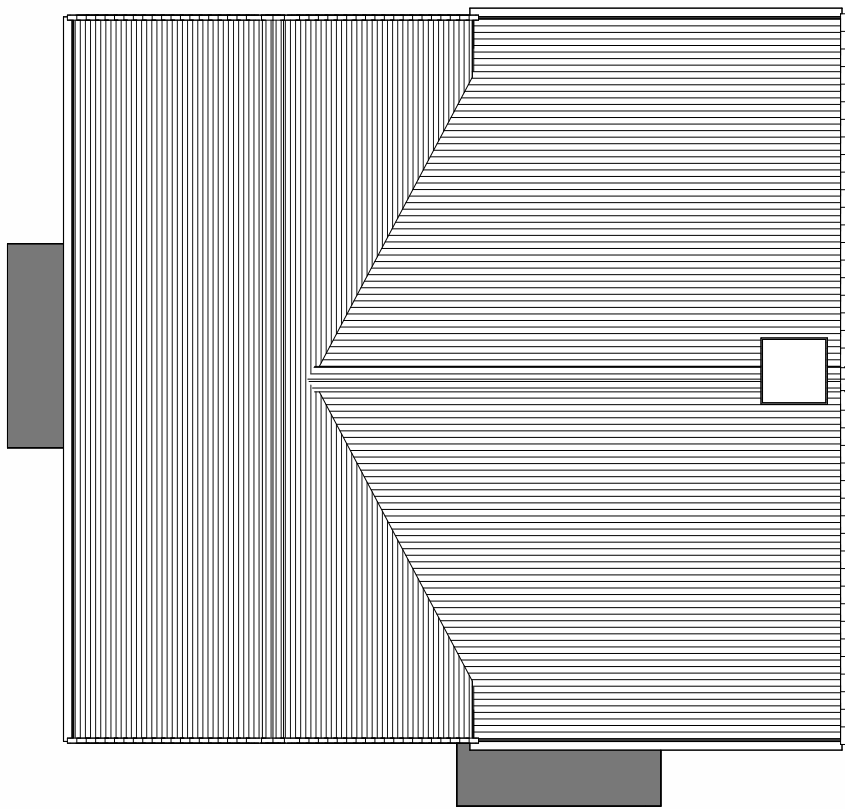

Roof Plan
1 : 100

HOUSE BLOCK : HB08-05			
HOUSE TYPE : T7			
PLOTS		PLOTS (HANDED)	48
BEDROOMS	2 BEDROOM	PERSONS	4 PERSON
HOUSE TYPE : T9			
PLOTS	49	PLOTS (HANDED)	
BEDROOMS	2 BEDROOM	PERSONS	4 PERSON
MATERIAL FINISHES (Colours of Materials see External Finishes Layout)			
Primary Material	MAIN FACING BRICK TO BE CONFIRMED		
Feature Material	DETAIL FACING BRICK (GREY) TO BE CONFIRMED		
Architectural Detail	FEATURE DETAIL BRICKWORK CONTEMPORARY "L" SHAPED PORCH CANOPY INCORPORATING BIN STORE		
Door and Windows	TOP HUNG WINDOWS WITH UPVC FRAMES		
Fascia, Soffit & Bargeboard	PLASTIC - WHITE		
Gutters & Drainage	BLACK		

NOTES

REV	DESCRIPTION	DRAWN	DATE
E	Elevations updated with new brick detailing		20-02-25
D	Elevation details, roof lines and levels revised		09-10-24
C	Sheet scale bar revised.		18-07-24
B	Sheet name revised.		08-07-24
A	Details revised		24-06-01

Land West of Kingfisher Grove Three Mile Cross, Berkshire Sovereign Network Group	+ (44) 2380 012 900 30 Carlton Crescent, Southampton, Hampshire, SO15 2EW	
---	--	--

Plots 48-49, Plans and Elevations	SCALE 1 : 100	SHEET SIZE A1	DESIGN CM	CHD BC	REV DATE 20-02-25
-----------------------------------	------------------	------------------	--------------	-----------	----------------------

RM PLANNING

24009-DWC-HB08-05-DR-A-0050-E

