




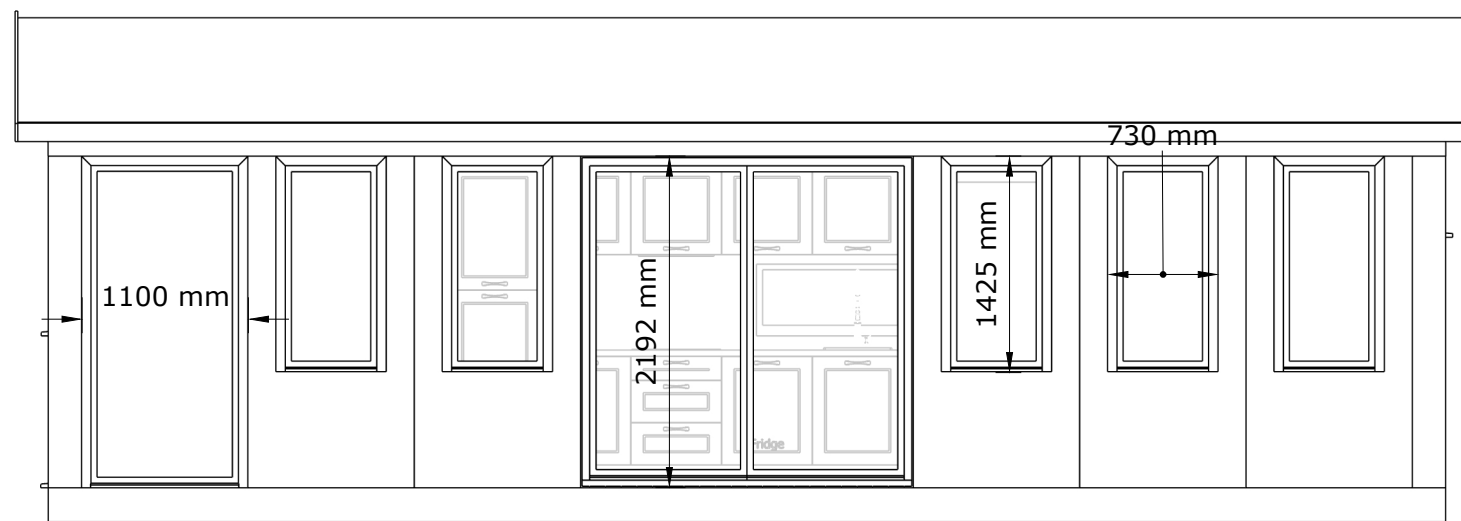


PROPOSED FRONT ELEVATION - Scale 1:50

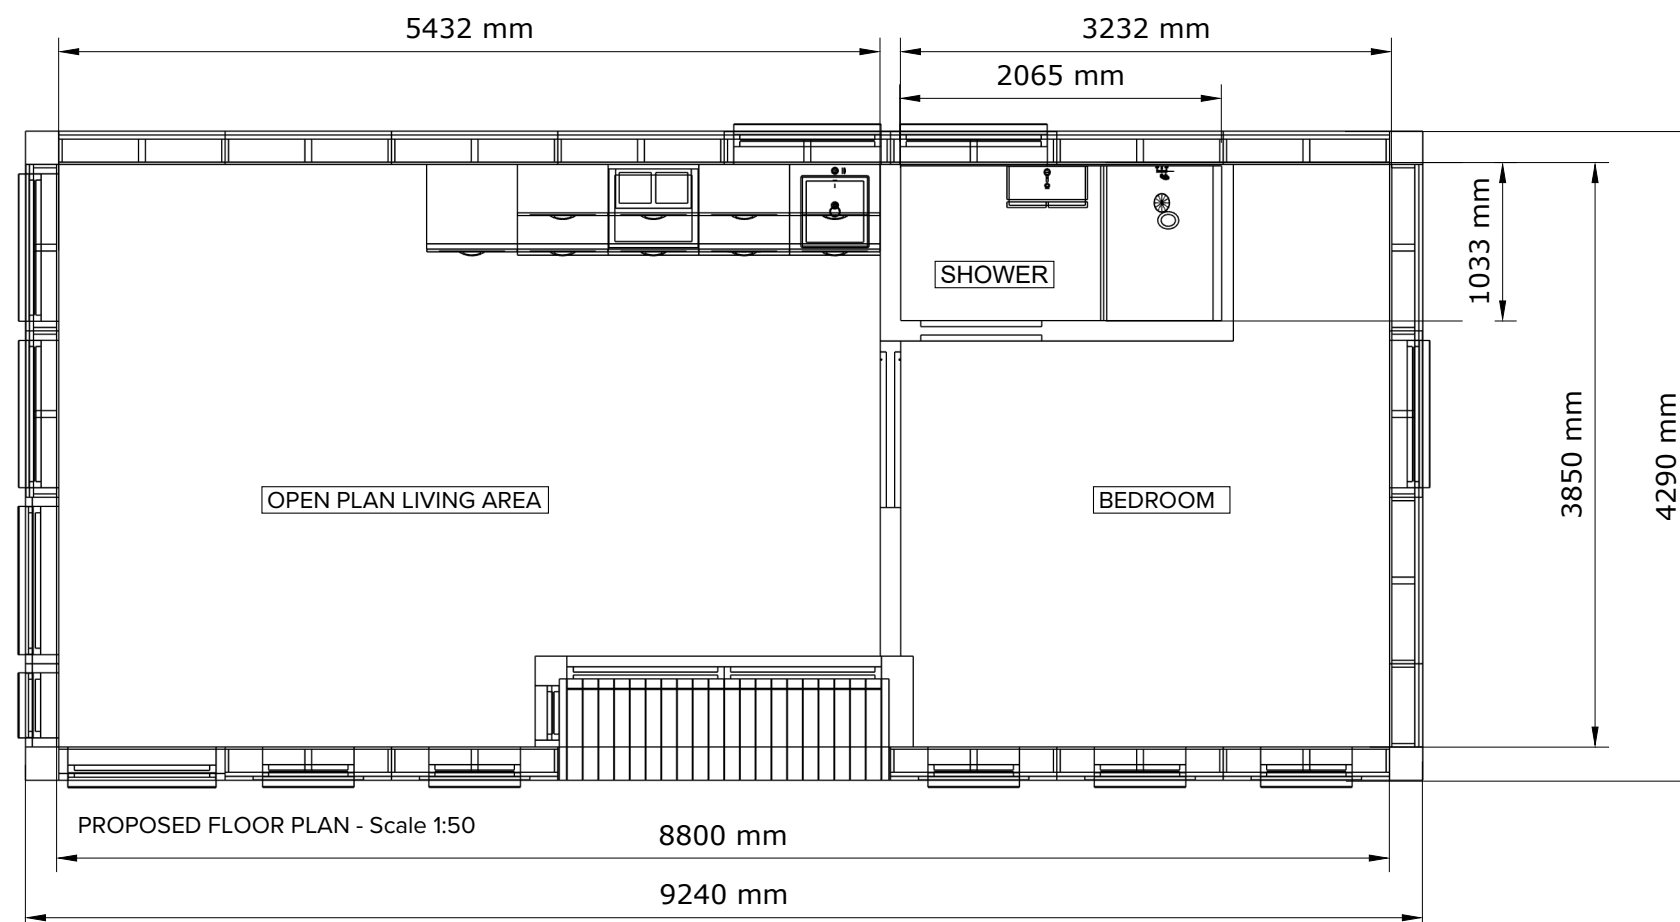


PROPOSED FLOOR PLAN - Scale 1:50

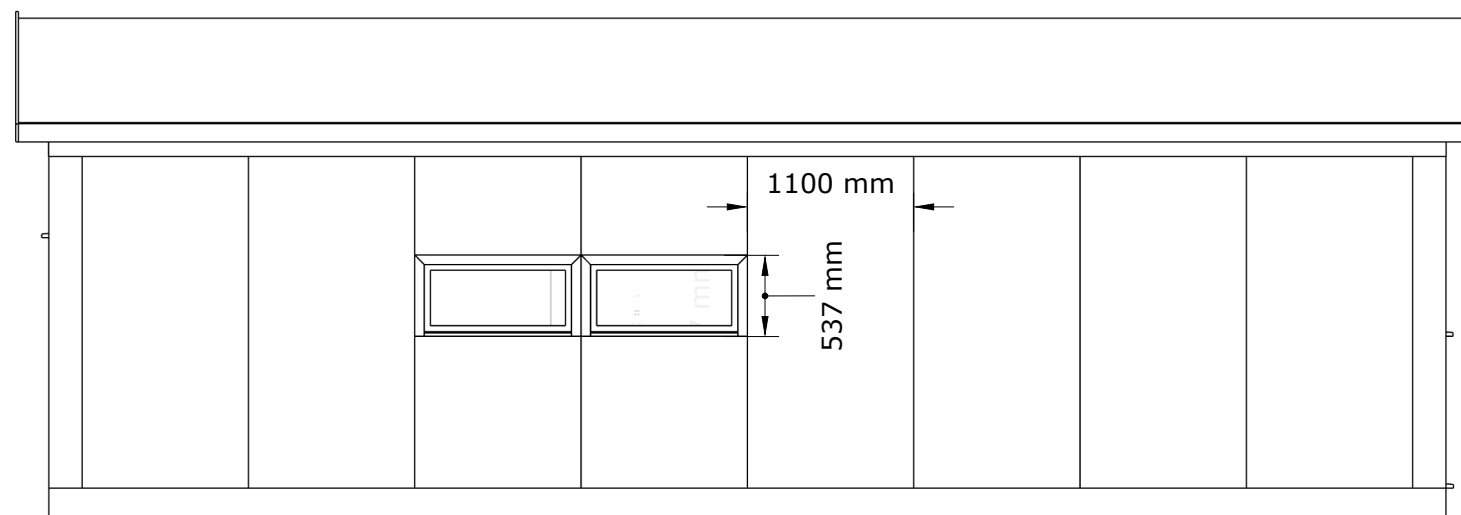


PROPOSED REAR ELEVATION - Scale 1:50

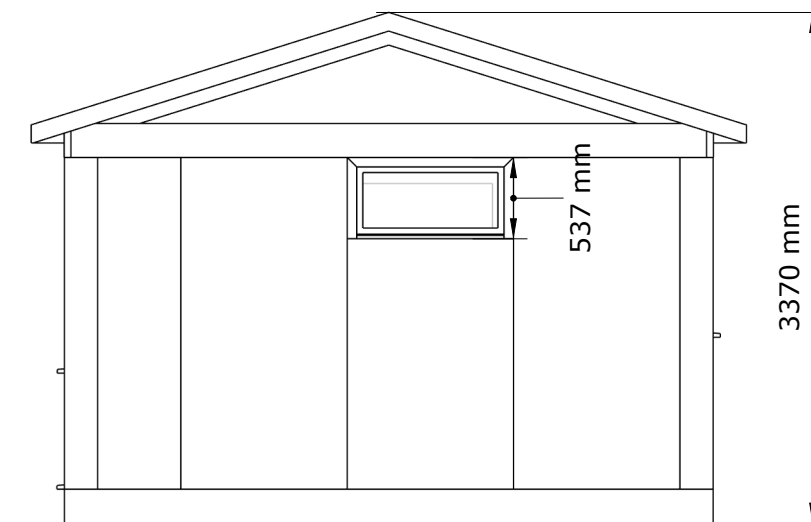

PROPOSED SIDE ELEVATION - Scale 1:50

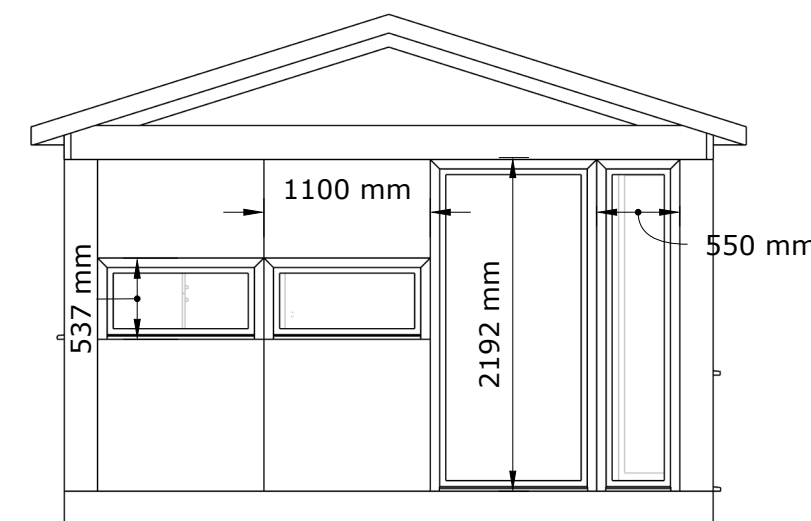

PROPOSED SIDE ELEVATION - Scale 1:50

 

NOTES:

1. THIS DRAWING IS COPYRIGHT OF GARDEN ANNEXES AND SHOULD NOT BE REPRODUCED WITHOUT WRITTEN APPROVAL
2. NO DIMENSIONS TO BE SCALED
3. THIS DRAWING IS FOR PLANNING PERMISSION ONLY
4. ALL DIMENSIONS TO BE CHECKED ON SIE, ANY DISCREPANCIES BOUGHT TO THE ATTENTION OF GARDEN ANNEXES IMMEDIATELY