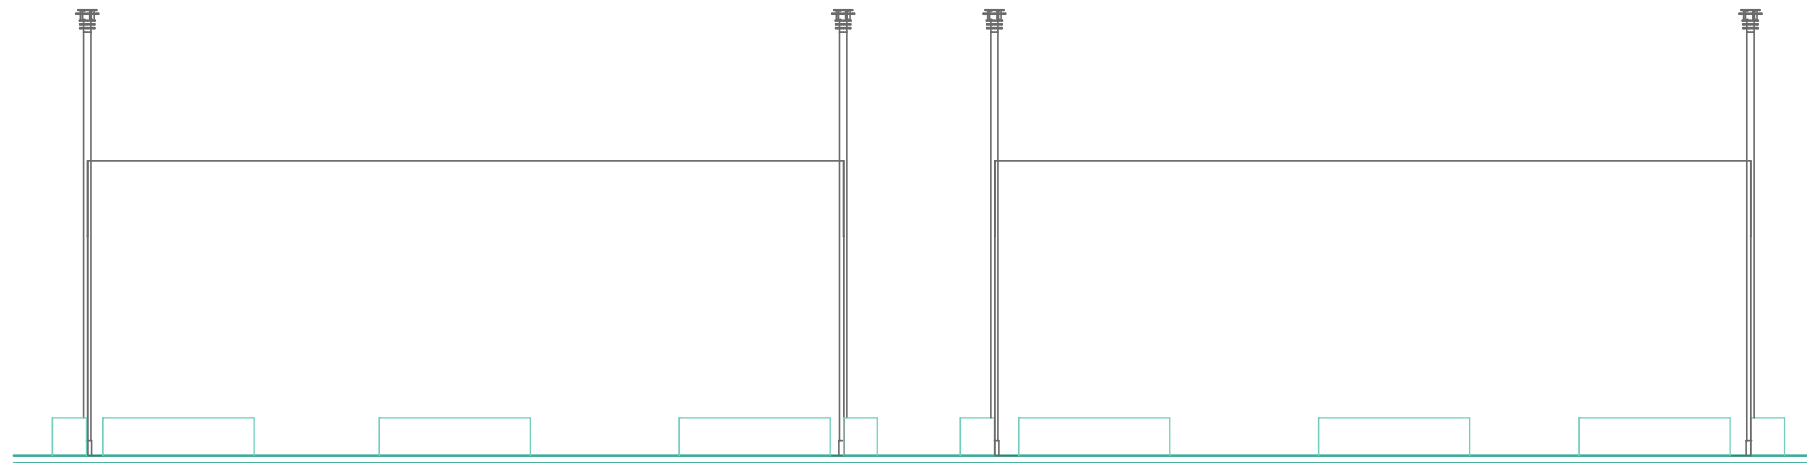


Client:
Wargrave Tennis Club

Project:
Pop-up Padel Court on Existing Tennis Court 8

Scale:
1:100 @ A3

Drawn:
RAV

Drawing Number:
29 Rev B

Drawing Title: Padel Courts East and West Elevations