
 


ROOF PLAN 1 : 50

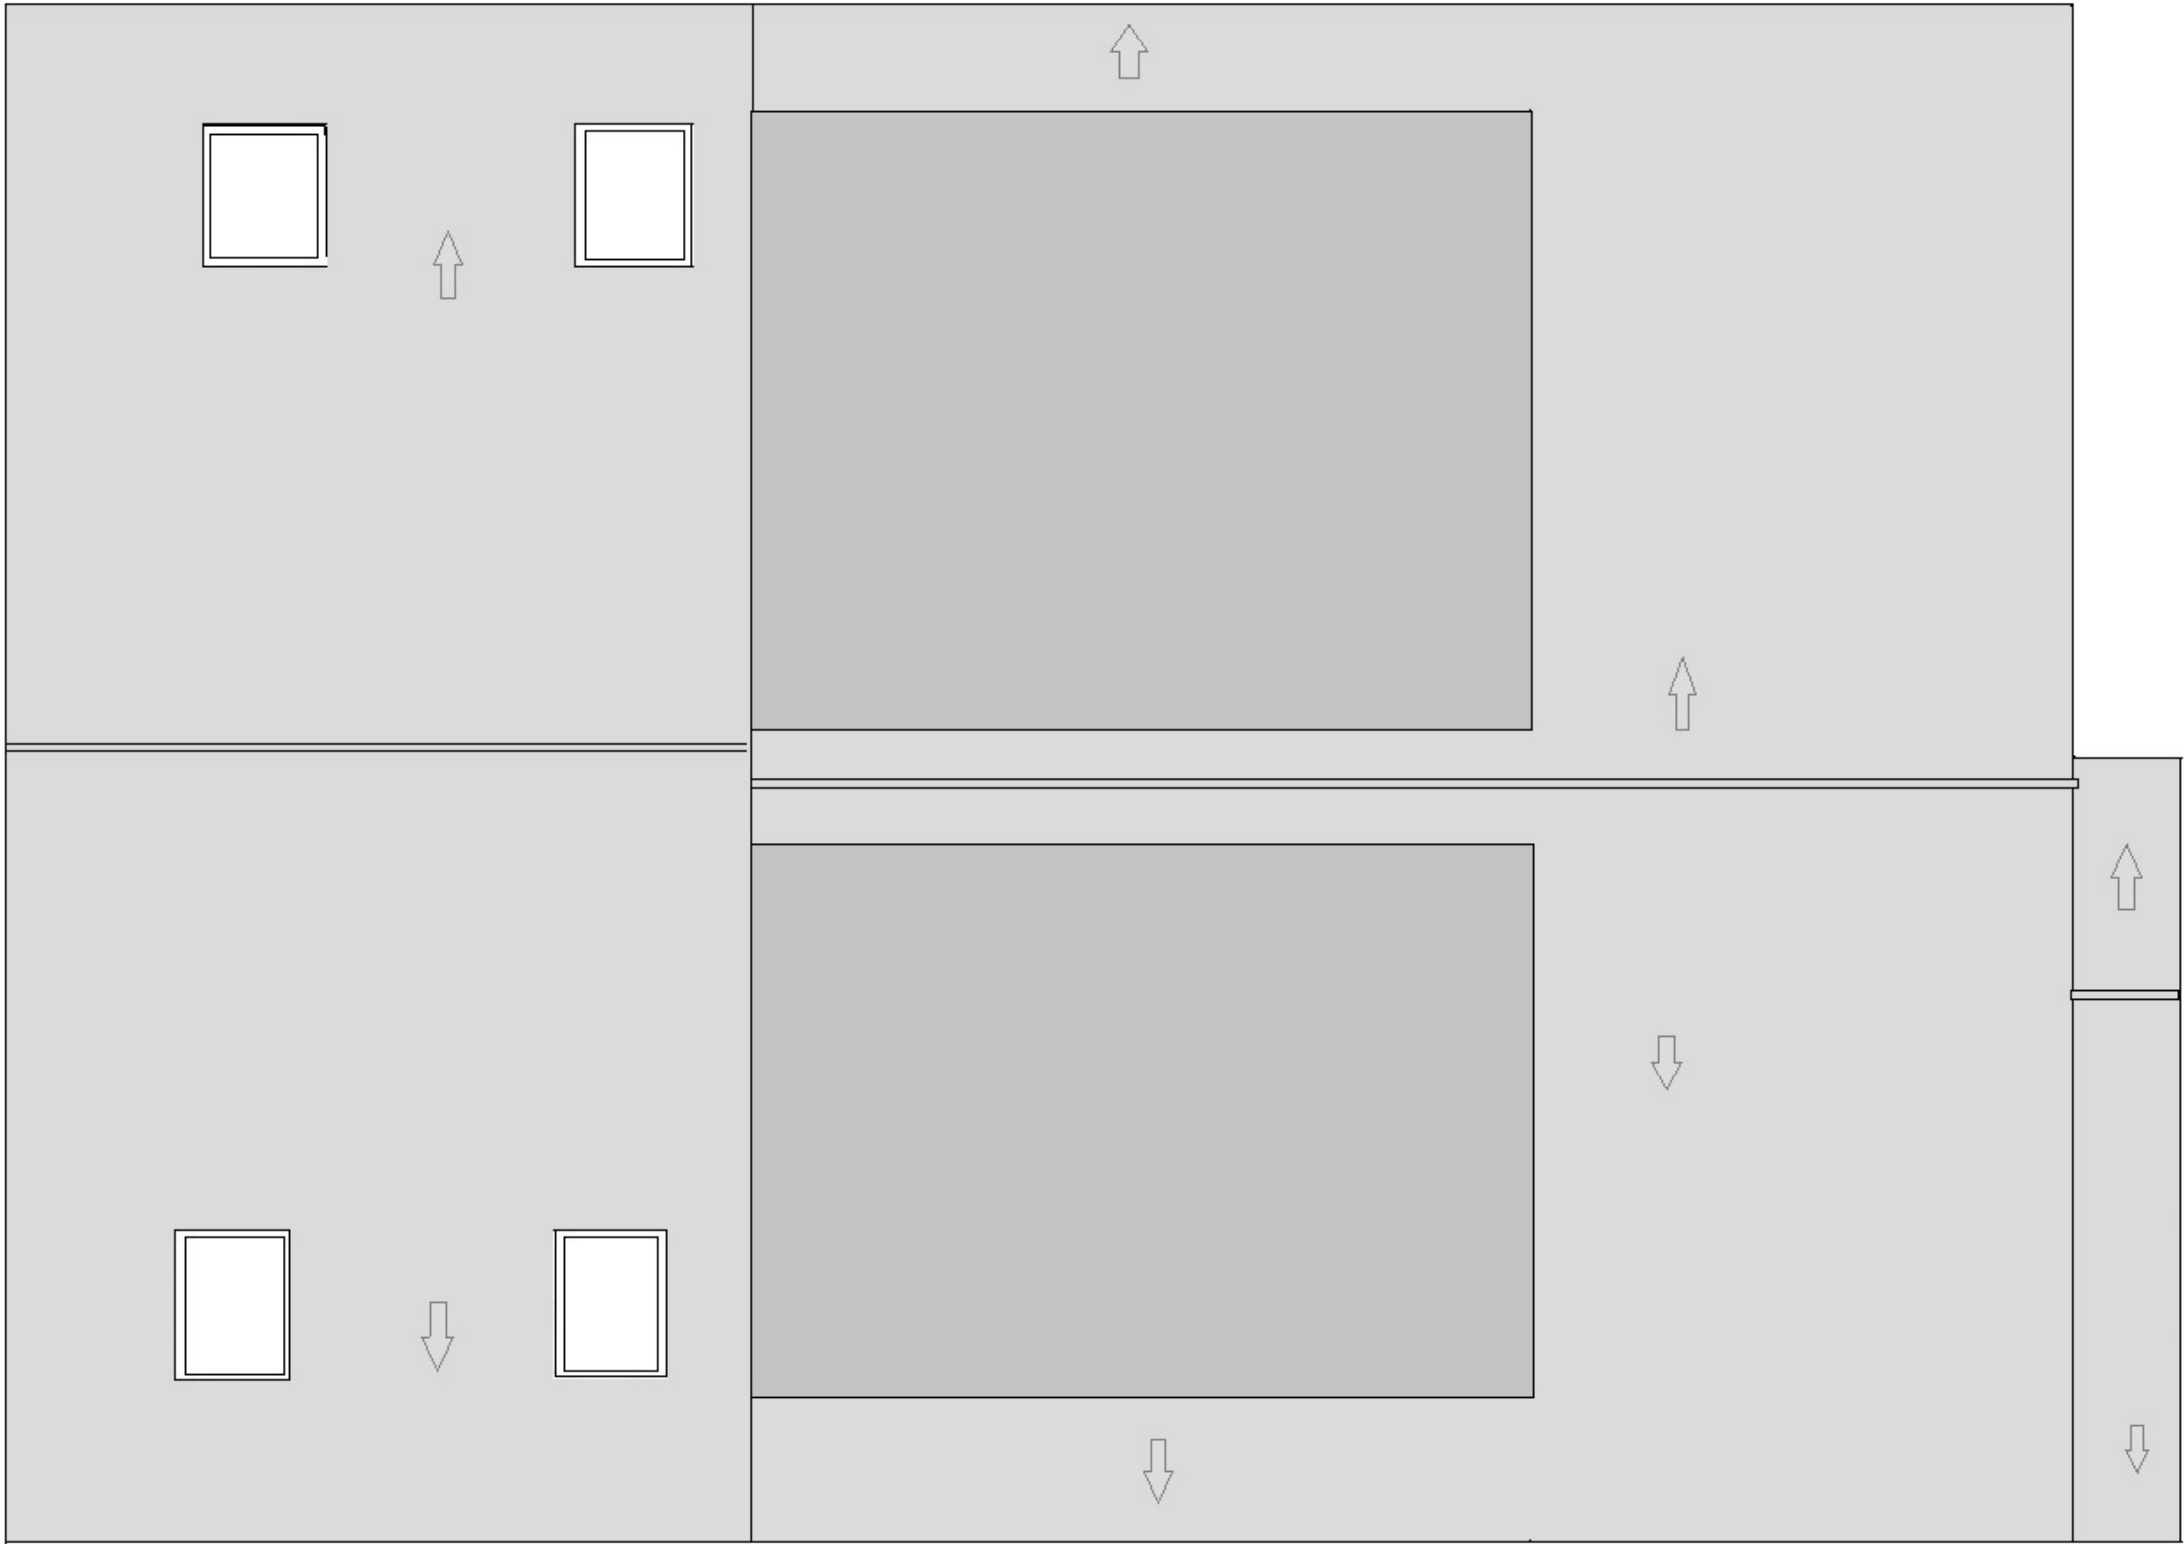

SBS Surrey Building Services Architectural & Building Consultants James Templeman : 07793433353 Email : surreybuildingservices@gmail.com	Client No. No. Revision			Address 247 Finchampstead Road Wokingham Berks RG40 3JR	Proposal PROPOSED DETACHED CHALET BUNGALOW WITH ASSOCIATED ACCESS AND PARKING	Scale 1:100 1:50	
	11450	07	P			Paper Size A3	
	Client Name : Mr A Russell						