




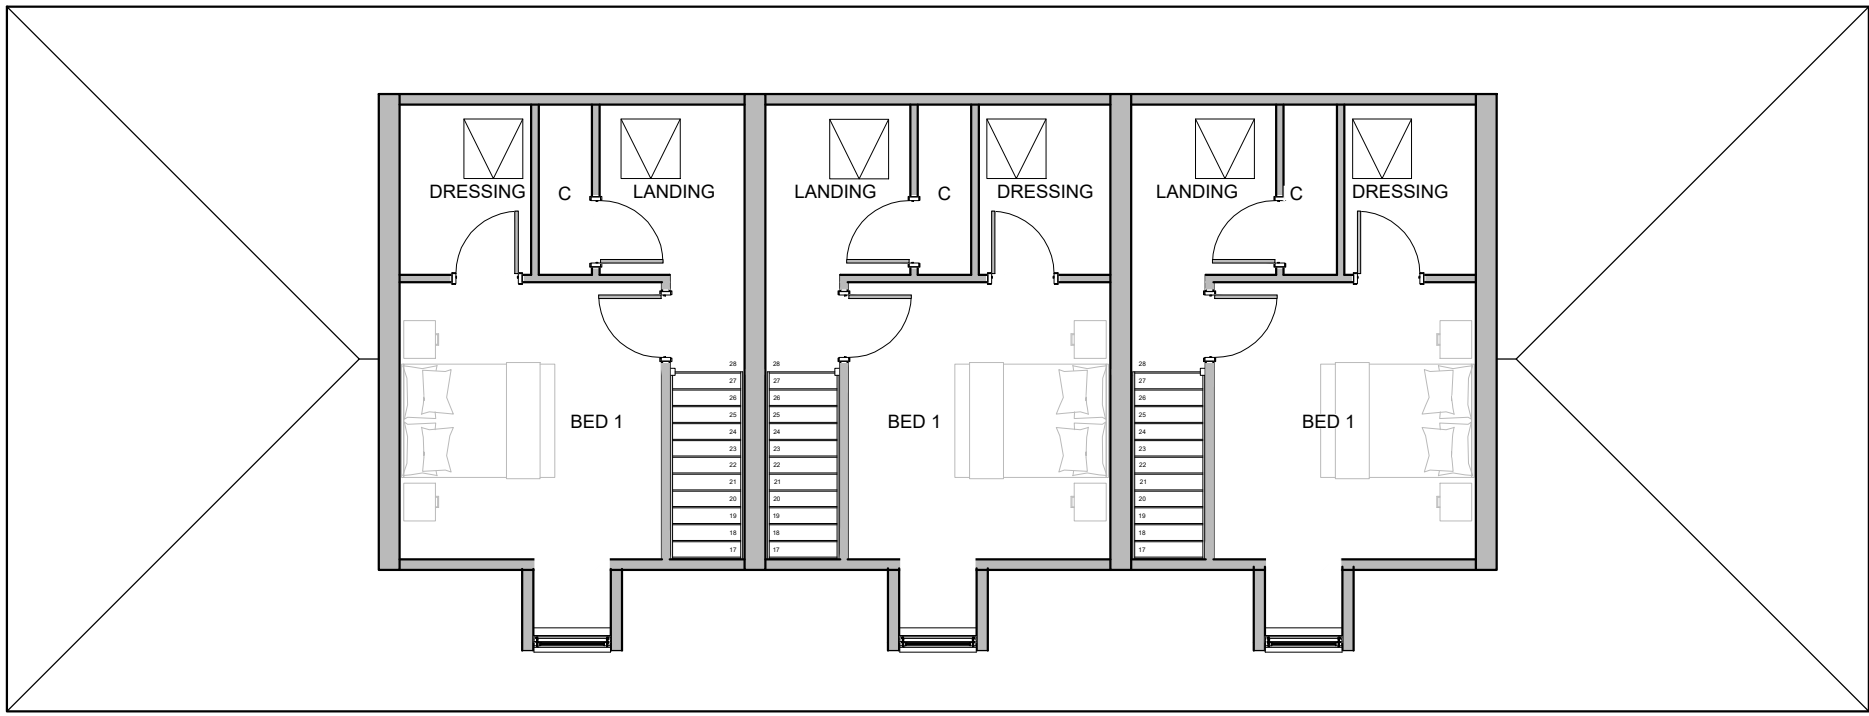

SECOND FLOOR PLAN

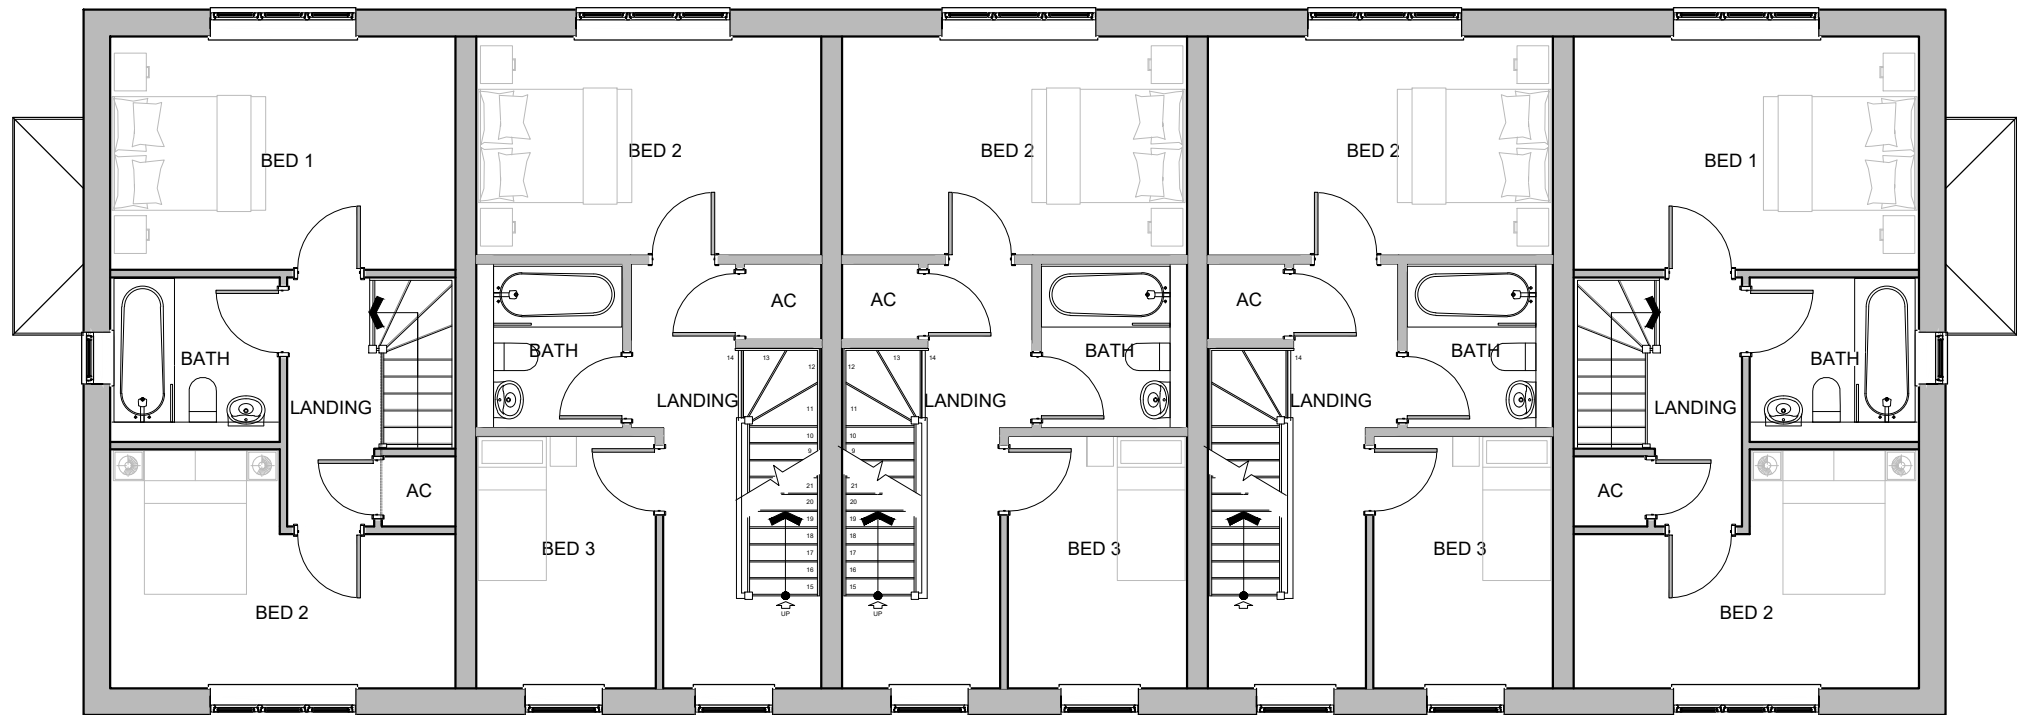

FIRST FLOOR PLAN

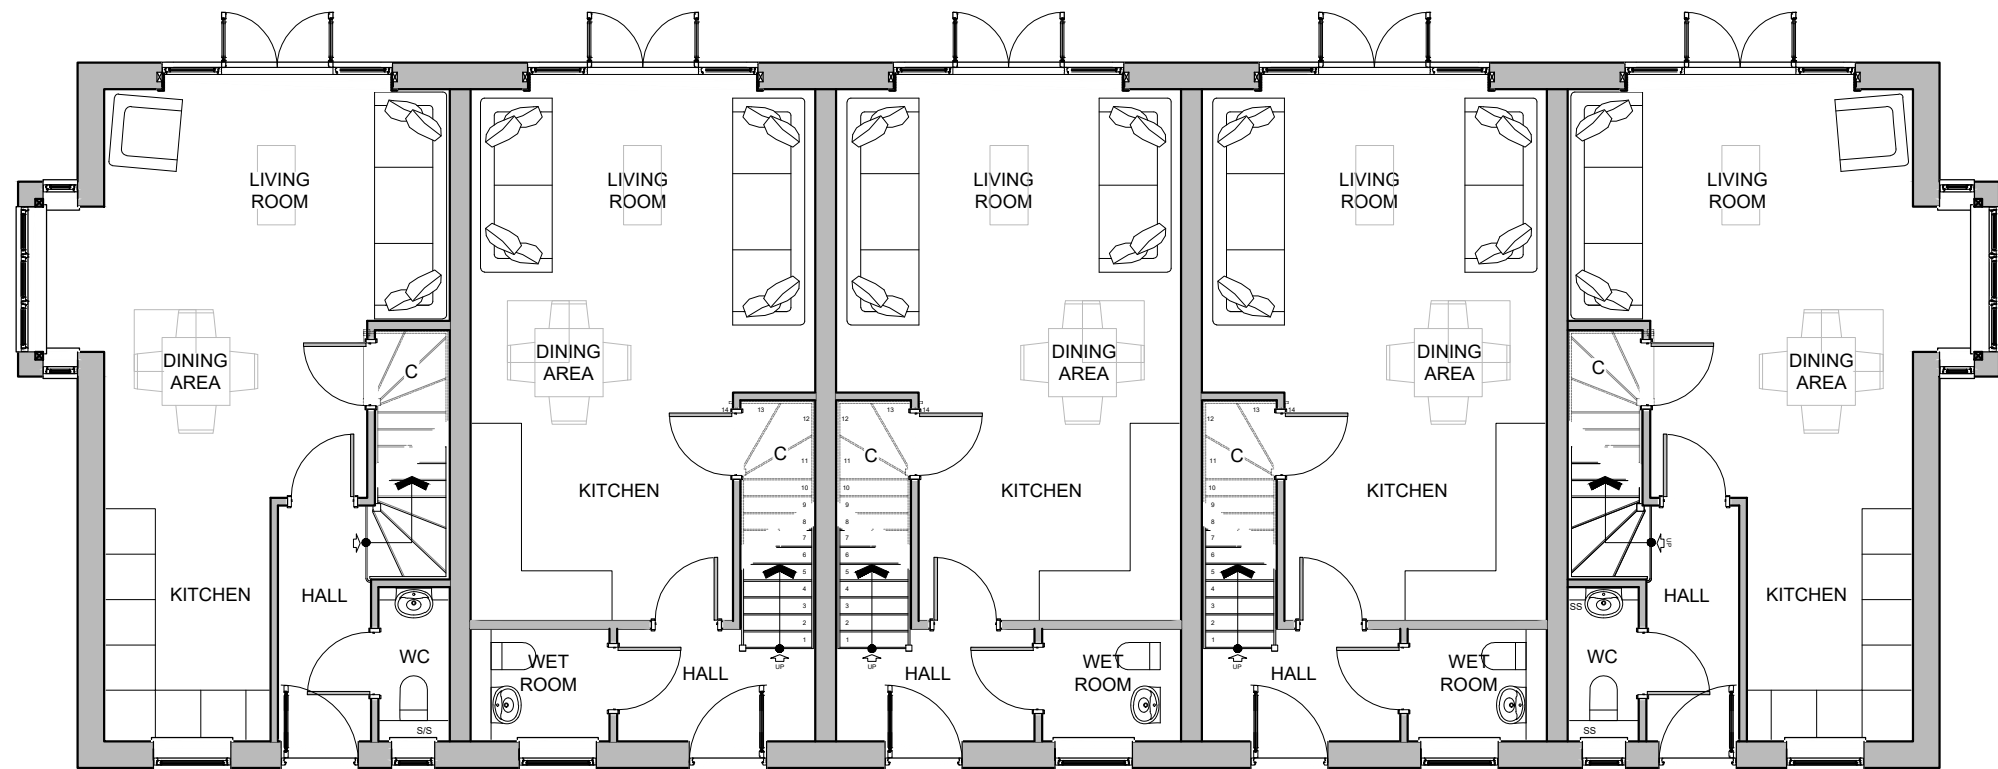

PLOTS 9-13
GROUND FLOOR PLAN

Rev	Date	Detail	Drwn	Chk
0				
0 2m 4m 6m 8m 10m				
0 100mm				
SCALE 1:100				

Status
PLANNING



ASCOT DESIGN
Timeless architecture

HEAD OFFICE
Ashurst Manor,
Ashurst Park, Church
Lane, Sunninghill,
Ascot, SL5 7DD
Tel: 01344 299 330

MANCHESTER
No. 1 Booths Park,
Chelford Road,
Knutsford,
WA16 9GS
Tel: 01565 756 147

LONDON
29 Farm Street,
Mayfair,
London,
W1J 5RL
Tel: 020 39940015

Email: info@ascotdesign.com
www.ascotdesign.com



Client
COUNTRY ESTATES LIMITED

Project Title
LAND ADJACENT SONNING GOLF CLUB, SONNING, READING, RG4 6GJ

Drawing Title
PLOTS 9-13 FLOOR PLANS

Scale	Date	Drawn	Rev
1:100 @ A1	MAR 2024	KJ	

Drawing N°:
25 - J4742 - 02 - 005

The Copyright in this document and design is confidential to
and the property of Ascot Design Limited.