


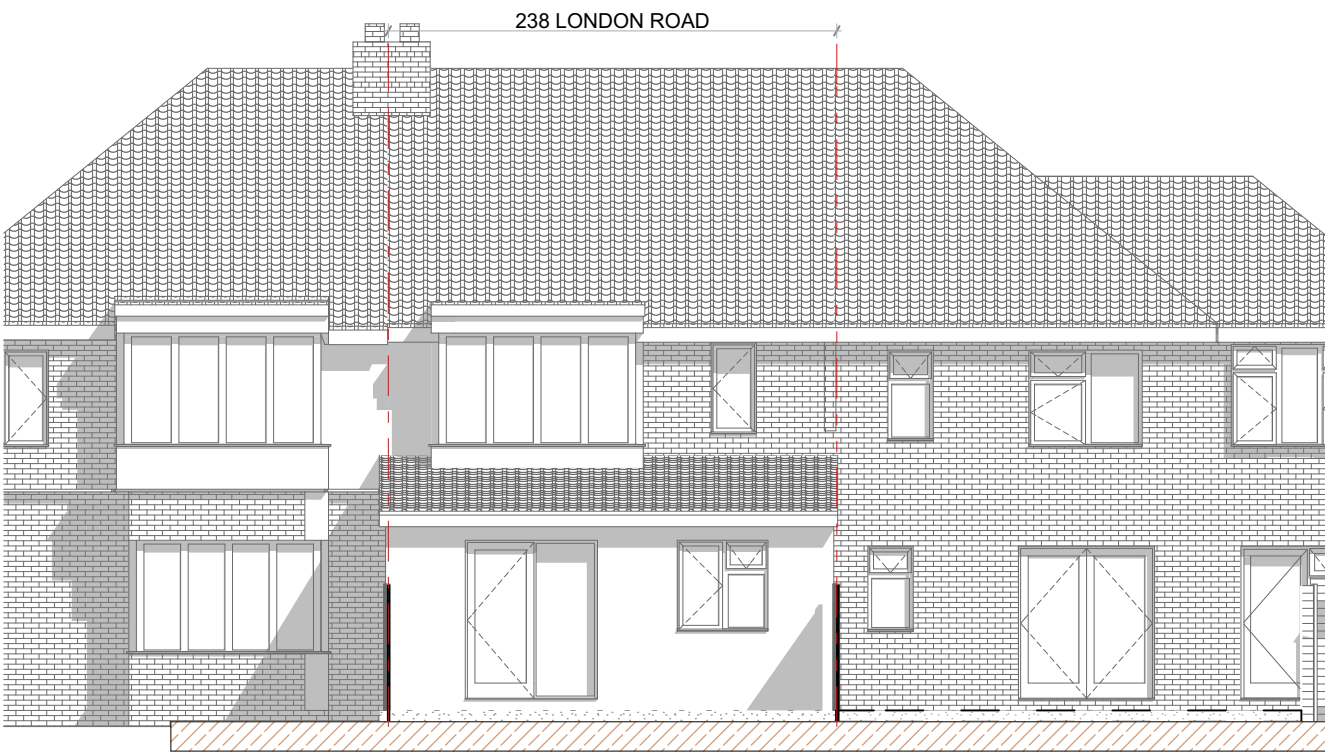


EXISTING NORTH ELEVATION

1:100




EXISTING SOUTH ELEVATION

1:100

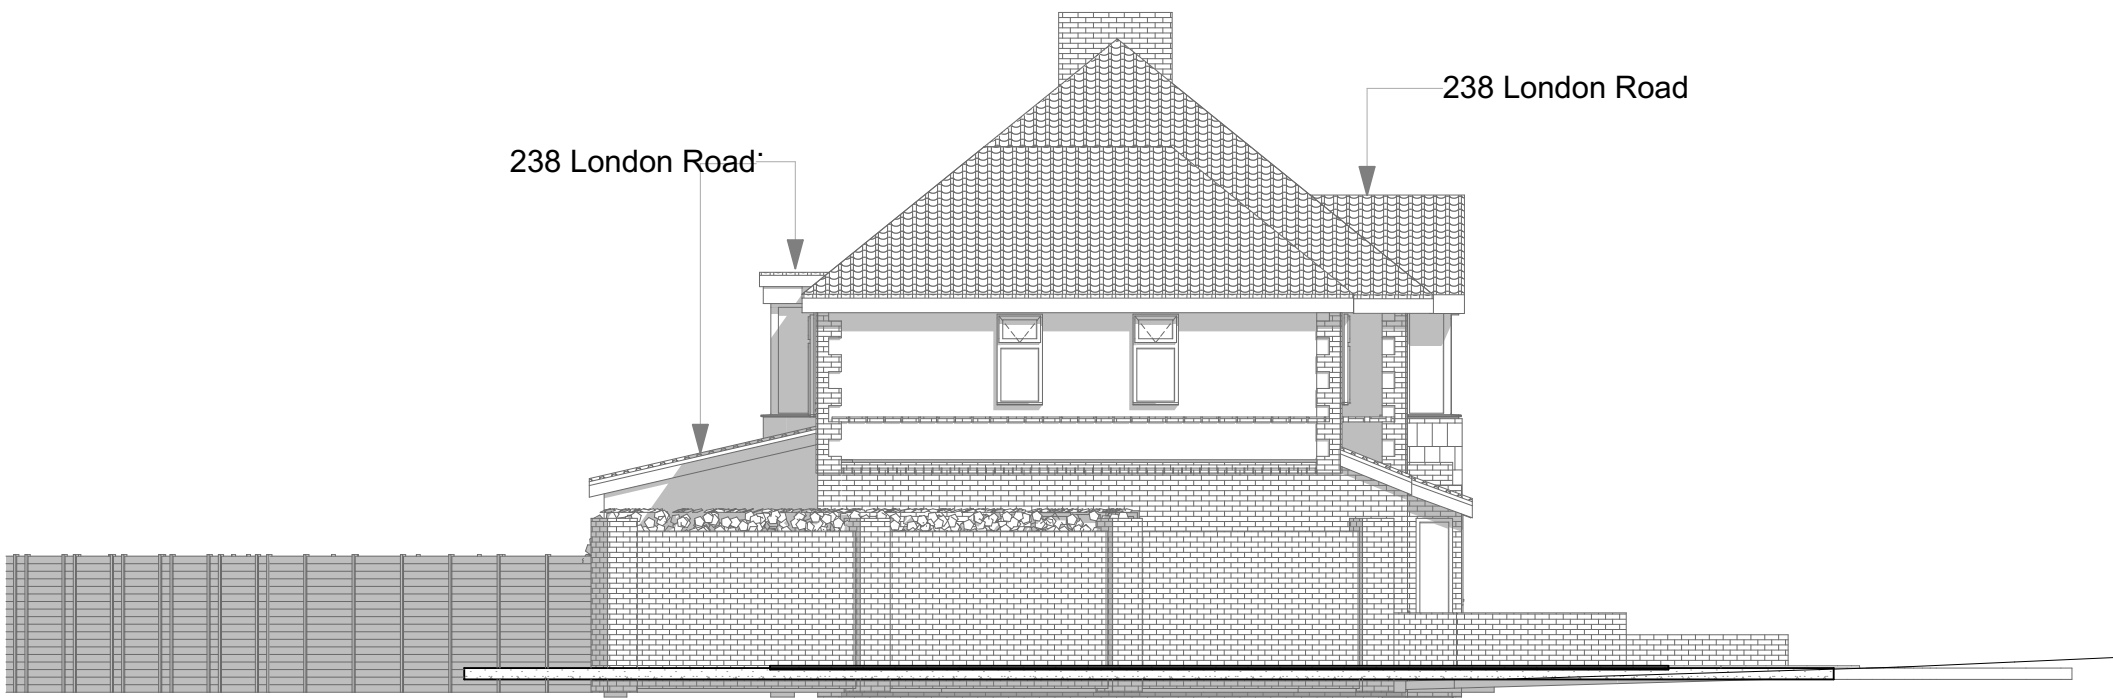

EXISTING EAST ELEVATION

1:100

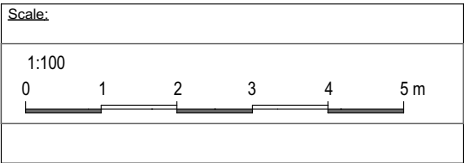

Revision History			
RevID	Resp	Comments	Date
X	X	X	x-x-x

Notes:

© This drawing remains the property of Lucett Lample and shall not be copied without prior written consent. All dimensions to be checked on site and any discrepancies to be reported before work commences.

THE ARQI&TEC

F1-8 walnut Way
Reading RG30 4TQ
Mobile: 07960108371
Email: llamplefoata@gmail.com

Client Name:	Mr. Abdull Razzaq	Drawing Status:	PLANNING	Scale:	1:100 @ A3	Job Number:	0122-25 LR
Project Title:	238 LONDON ROAD - ROOF CONVERSION	Drawing Title:	EXISTING ELEVATIONS	Draw By:	L.A.Lample	Project Date:	June 2025
0122-25-PL-04				Dwg No.:		Issue Date:	6/18/2025
				Rev:			