



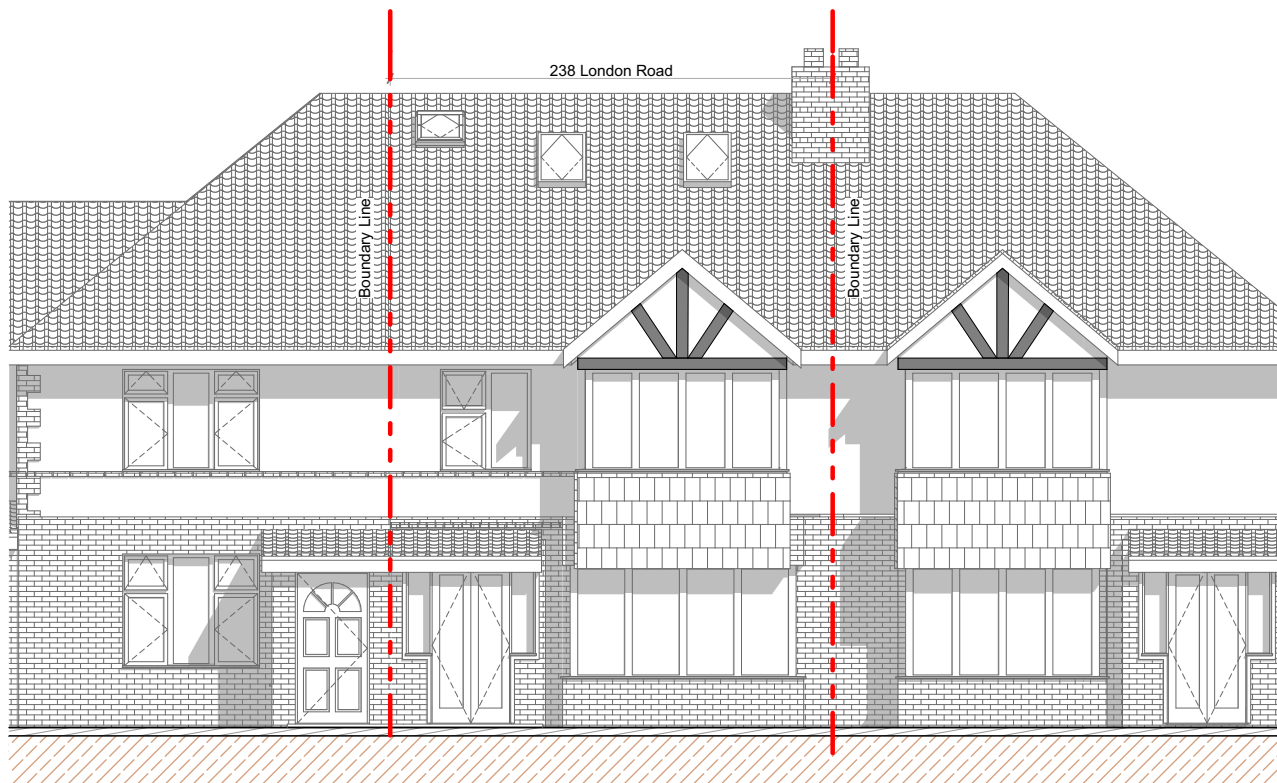


PROPOSED NORTH ELEVATION

1:100

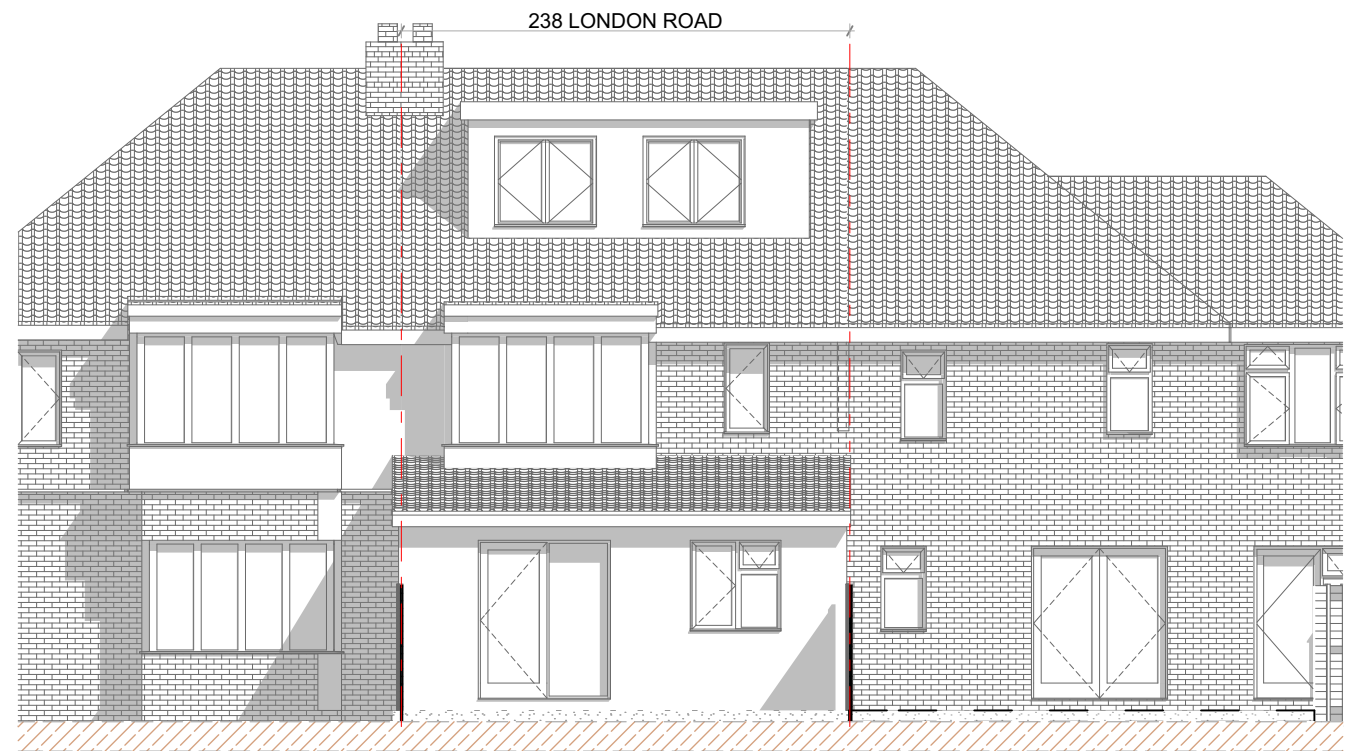

PROPOSED SOUTH ELEVATION

1:100

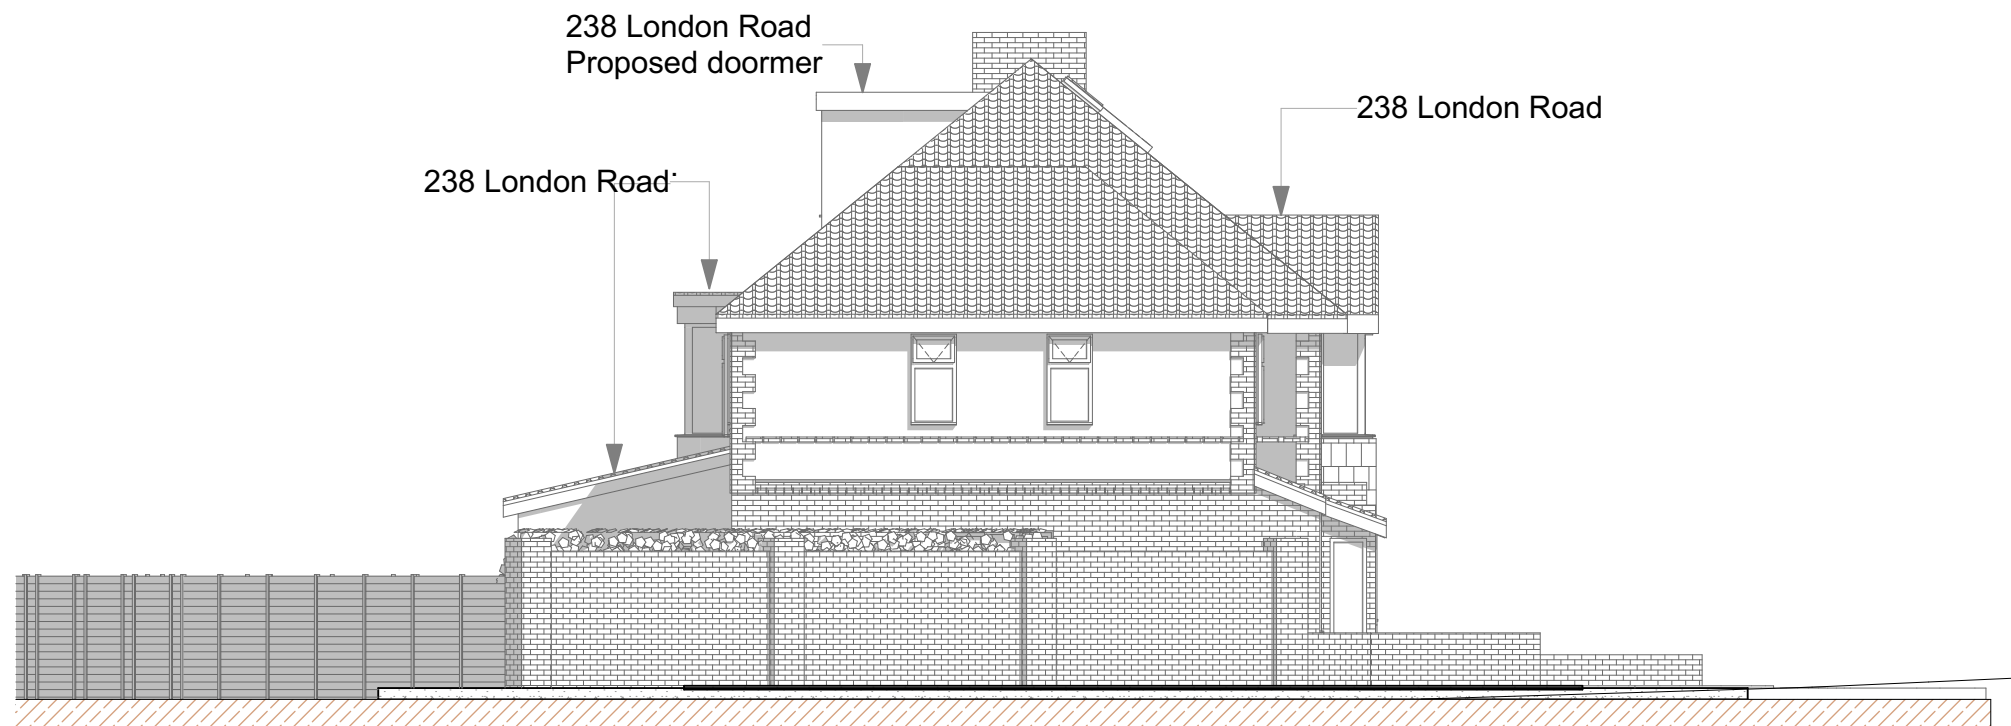

PROPOSED EAST ELEVATION

1:100

Scale:

Revision History			
RevID	Resp	Comments	Date
X	X	X	x-x-x

Notes:

© This drawing remains the property of Lucett Lample and shall not be copied without prior written consent. All dimensions to be checked on site and any discrepancies to be reported before work commences.

THE ARQI&TEC

F1-8 walnut Way
Reading RG30 4TQ
Mobile: 07960108371
Email: llamplefoata@gmail.com

Client Name:
Mr. Abdull Razzaq

Project Title:
238 LONDON ROAD - ROOF CONVERSION

Drawing Status:
PLANNING

Drawing Title:
PROPOSED ELEVATIONS

Scale: 1:100 @ A3	Job Number: 0122-25 LR
Draw By: L.A.Lample	Project Date: June 2025
Dwg No.: 0122-25-PL06	Issue Date: 6/18/2025
Rev:	