


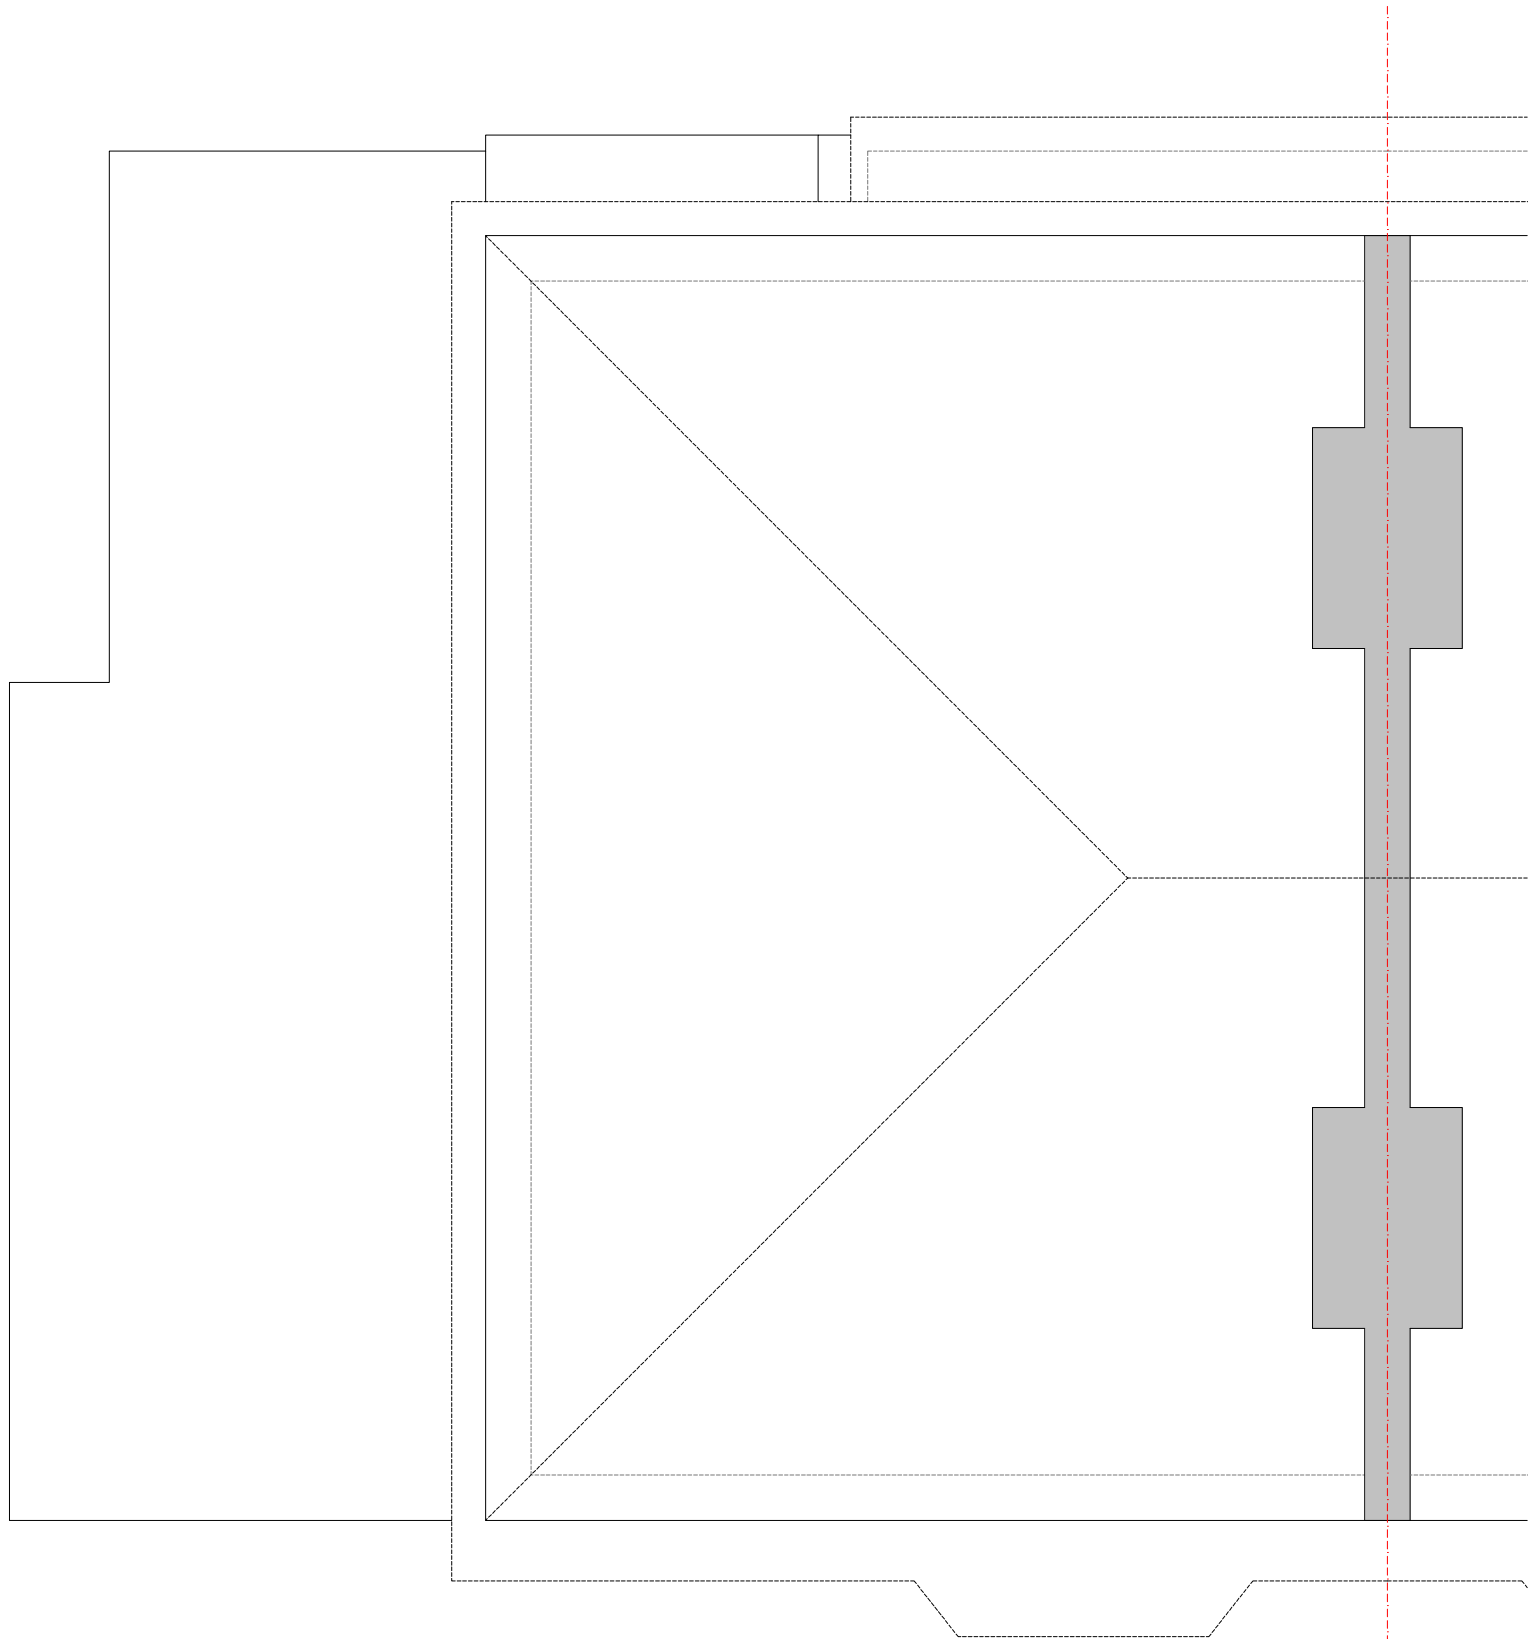

Existing Second Floor Plan

Key

Rev	Date	Description
Revisions		

© Arcadia-Designs - This document and its design content is the copyright of ARCADIA-DESIGNS GROUP Ltd (Arcadia-Designs) and should NOT be copied or reproduced without written consent of the practice.

This drawing should be read in conjunction with all other information including project specification. Use written dimensions only and DO NOT scale. Site dimensions to be checked on site prior to ordering materials.



Arcadia-Designs
harmony in design

T: 07562740771 E: admin@arcadia-designs.co.uk
W: www.arcadia-designs.co.uk

Project
Permitted Development
Loft Conversion

Client
Mr. mohammed Aftab

Address
75
Chiltern Crescent
Earley, RG6 1AL

Drawing Title
Existing Second Floor Plan

Date	Scale	Drawn
2nd May 2025	1:50 @ A3	SH
Drawing Number	Revision	
ACCE PL-022	/	
PLANNING		

