




Proposed Front Elevation



Proposed Side Elevation




Proposed Rear Elevation

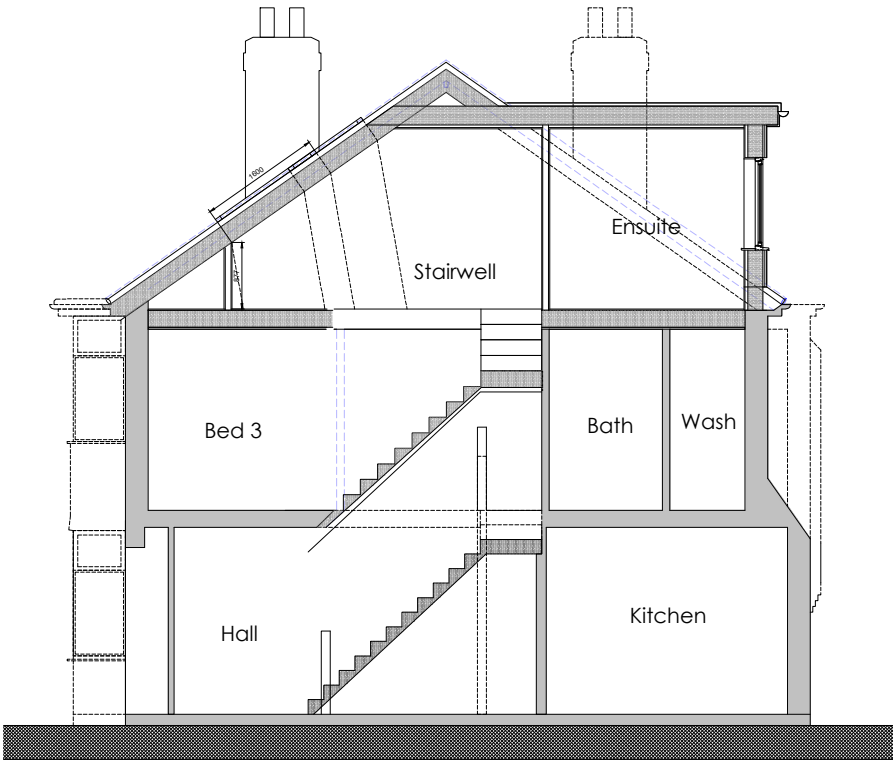

Proposed Section A-A

Scale 1:100

 

Key

Volume Of Hip to Gable conversion

$$V = (D \times \frac{1}{2} L) \times \frac{1}{2} E$$
$$V = (8.481 \times \frac{1}{2} 4.438) \times \frac{1}{2} 3.108$$
$$V = (8.481 \times 2.219) \times 1.036 = 19.4 \text{ m}^3$$

Volume Of Main Dormer

$$V = (B \times \frac{1}{2} C) \times A$$
$$V = (2.40 \times \frac{1}{2} 3.617) \times 5.44$$
$$V = (2.40 \times 1.808) \times 5.44 = 23.60 \text{ m}^3$$

TOTAL VOLUME = 19.4 + 23.6 = 43m³
Proposal is <50m³ Allowance under Permitted development

Rev	Date	Description
Revisions		

© Arcadia-Designs - This document and its design content is the copyright of ARCADIA-DESIGNS GROUP Ltd (Arcadia-Designs) and should NOT be copied or reproduced without written consent of the practice.
This drawing should be read in conjunction with all other information including project specification. Use written dimensions only and DO NOT scale. Site dimensions to be checked on site prior to ordering materials.



T: 07562740771 E: admin@arcadia-designs.co.uk
W: www.arcadia-designs.co.uk

Project
Loft Conversion

Client
Mr. mohammed Aftab

Address
75
Chiltern Crescent
Earley, RG6 1AL

Drawing Title
Proposed Elevations

Date 2nd May 2025 Scale 1:100 @ A3 Drawn SH

Drawing Number ACCE PL-401 Revision /

PLANNING