




PLOT HANDINGS:
PLOT 1057 - AS
PLOT 1056 - OPP

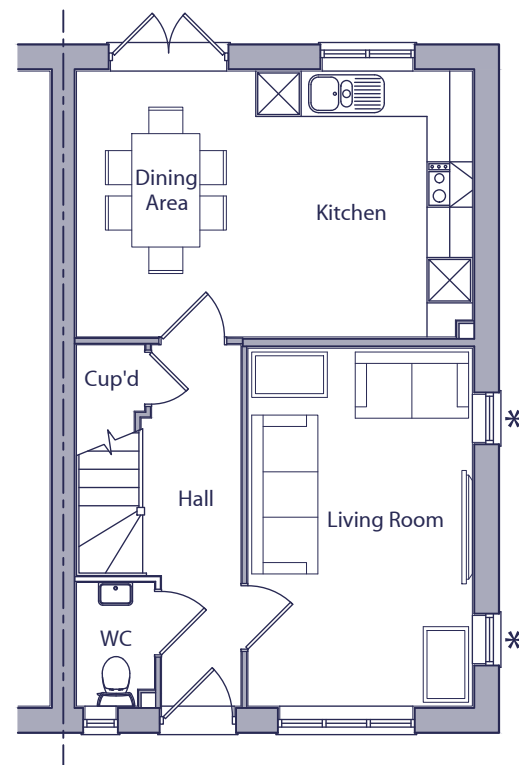

GROUND FLOOR PLAN
✱ WINDOWS TO PLOT 1057 ONLY.

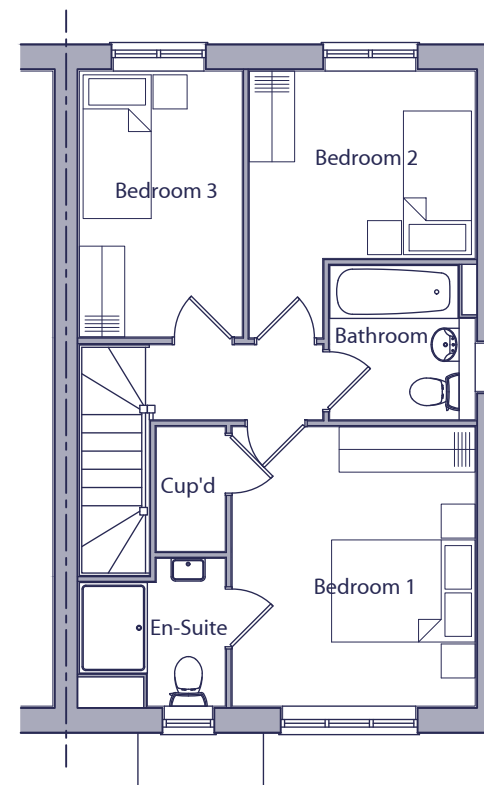


FIRST FLOOR PLAN

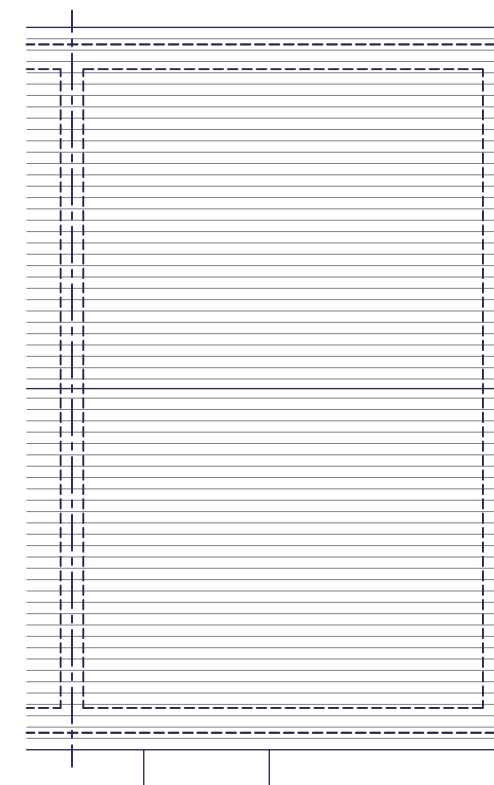

ROOF PLAN

HOUSE TYPE L358 - 3 BED / 4 PERSON HOUSE		
SPACE STANDARDS	REQUIRED	ACTUAL
FLOOR AREA	84.0 m ²	87.95 m ²
STORAGE	2.5 m ²	2.50 m ²
BEDROOM 1	11.5 m ²	11.87 m ²
BEDROOM 2	7.5 m ²	8.42 m ²
BEDROOM 3	7.5 m ²	7.58 m ²

 

Rev.	Date	Description	Drawn	Checked
Client		Scale 1:100 @ A3	Drawn MCN	Checked DGP
Project	South Wokingham, Phase R10.	Date Jan 2025	File P1914.L358.01	
Drawing Title	L358 Type - Style 2 Floor & Roof Plans	Drg.No. P1914.L358.103	Rev. -	Drawing Status PLANNING

AAP Architecture Ltd
Unit A, Monument Business Centre, Monument Way East, Woking, Surrey GU21 5LG
T 01483 727345 **E** projects@aap-arc.co.uk **W** aap-arc.co.uk

Under the Intellectual Property Act 2014, this drawing is the copyright of AAP Architecture Ltd.