


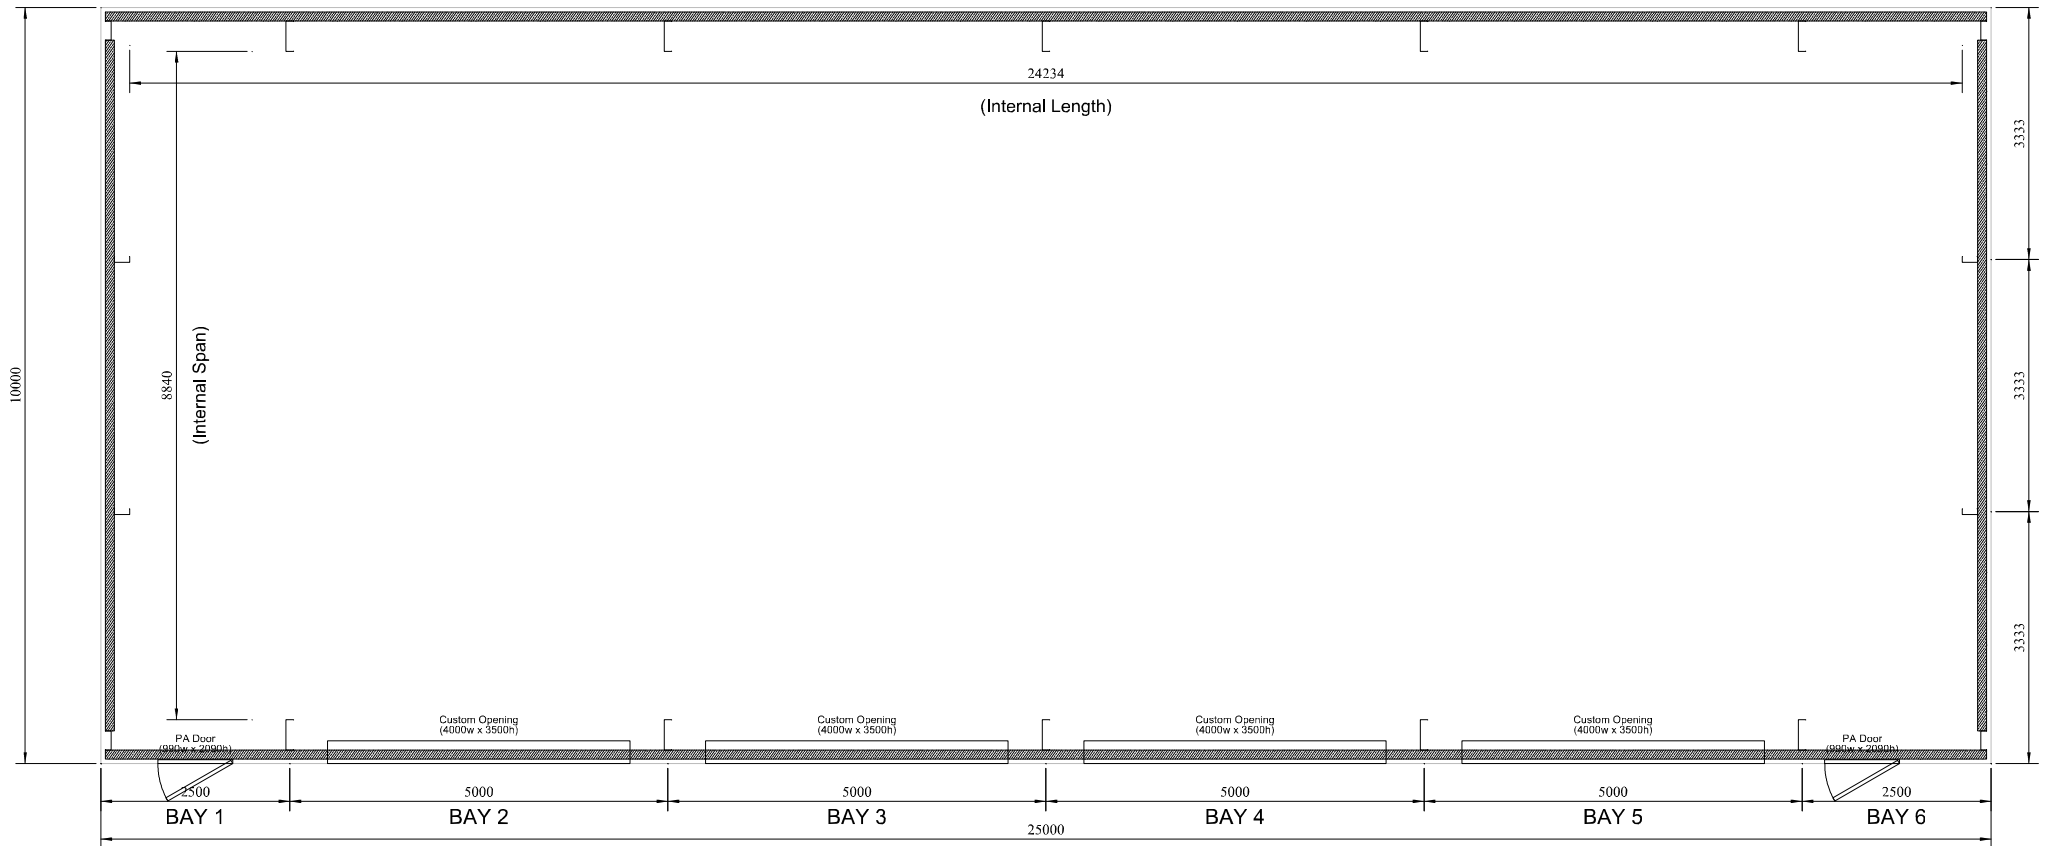

DESIGN SUPPLIED BY: MURRAY STEEL BUILDINGS
ADDRESS: MURRAY HOUSE 13 ABBEY PARK PLACE DUNFERMLINE FIFE
EMAIL: LOUISE@MURRAYSTEELBUILDINGS.COM
PHONE: 01383 668820

CLIENT: JAMES RAY
ADDRESS: WESTWOOD COTTAGE, SHEERLANDS ROAD, FINCHAMPSTEAD, WOKINGHAM, R, RG40 9BA
EMAIL: JAMES@PPC.GROUP.COM
PHONE: 0 - 07789 997921

DRAWING TITLE: FLOOR PLAN
DRAWING NUMBER: SMSB-0000
SHEET NUMBER: 12
DRAWING REVISION NUMBER: 00

SCALE: 1:100