


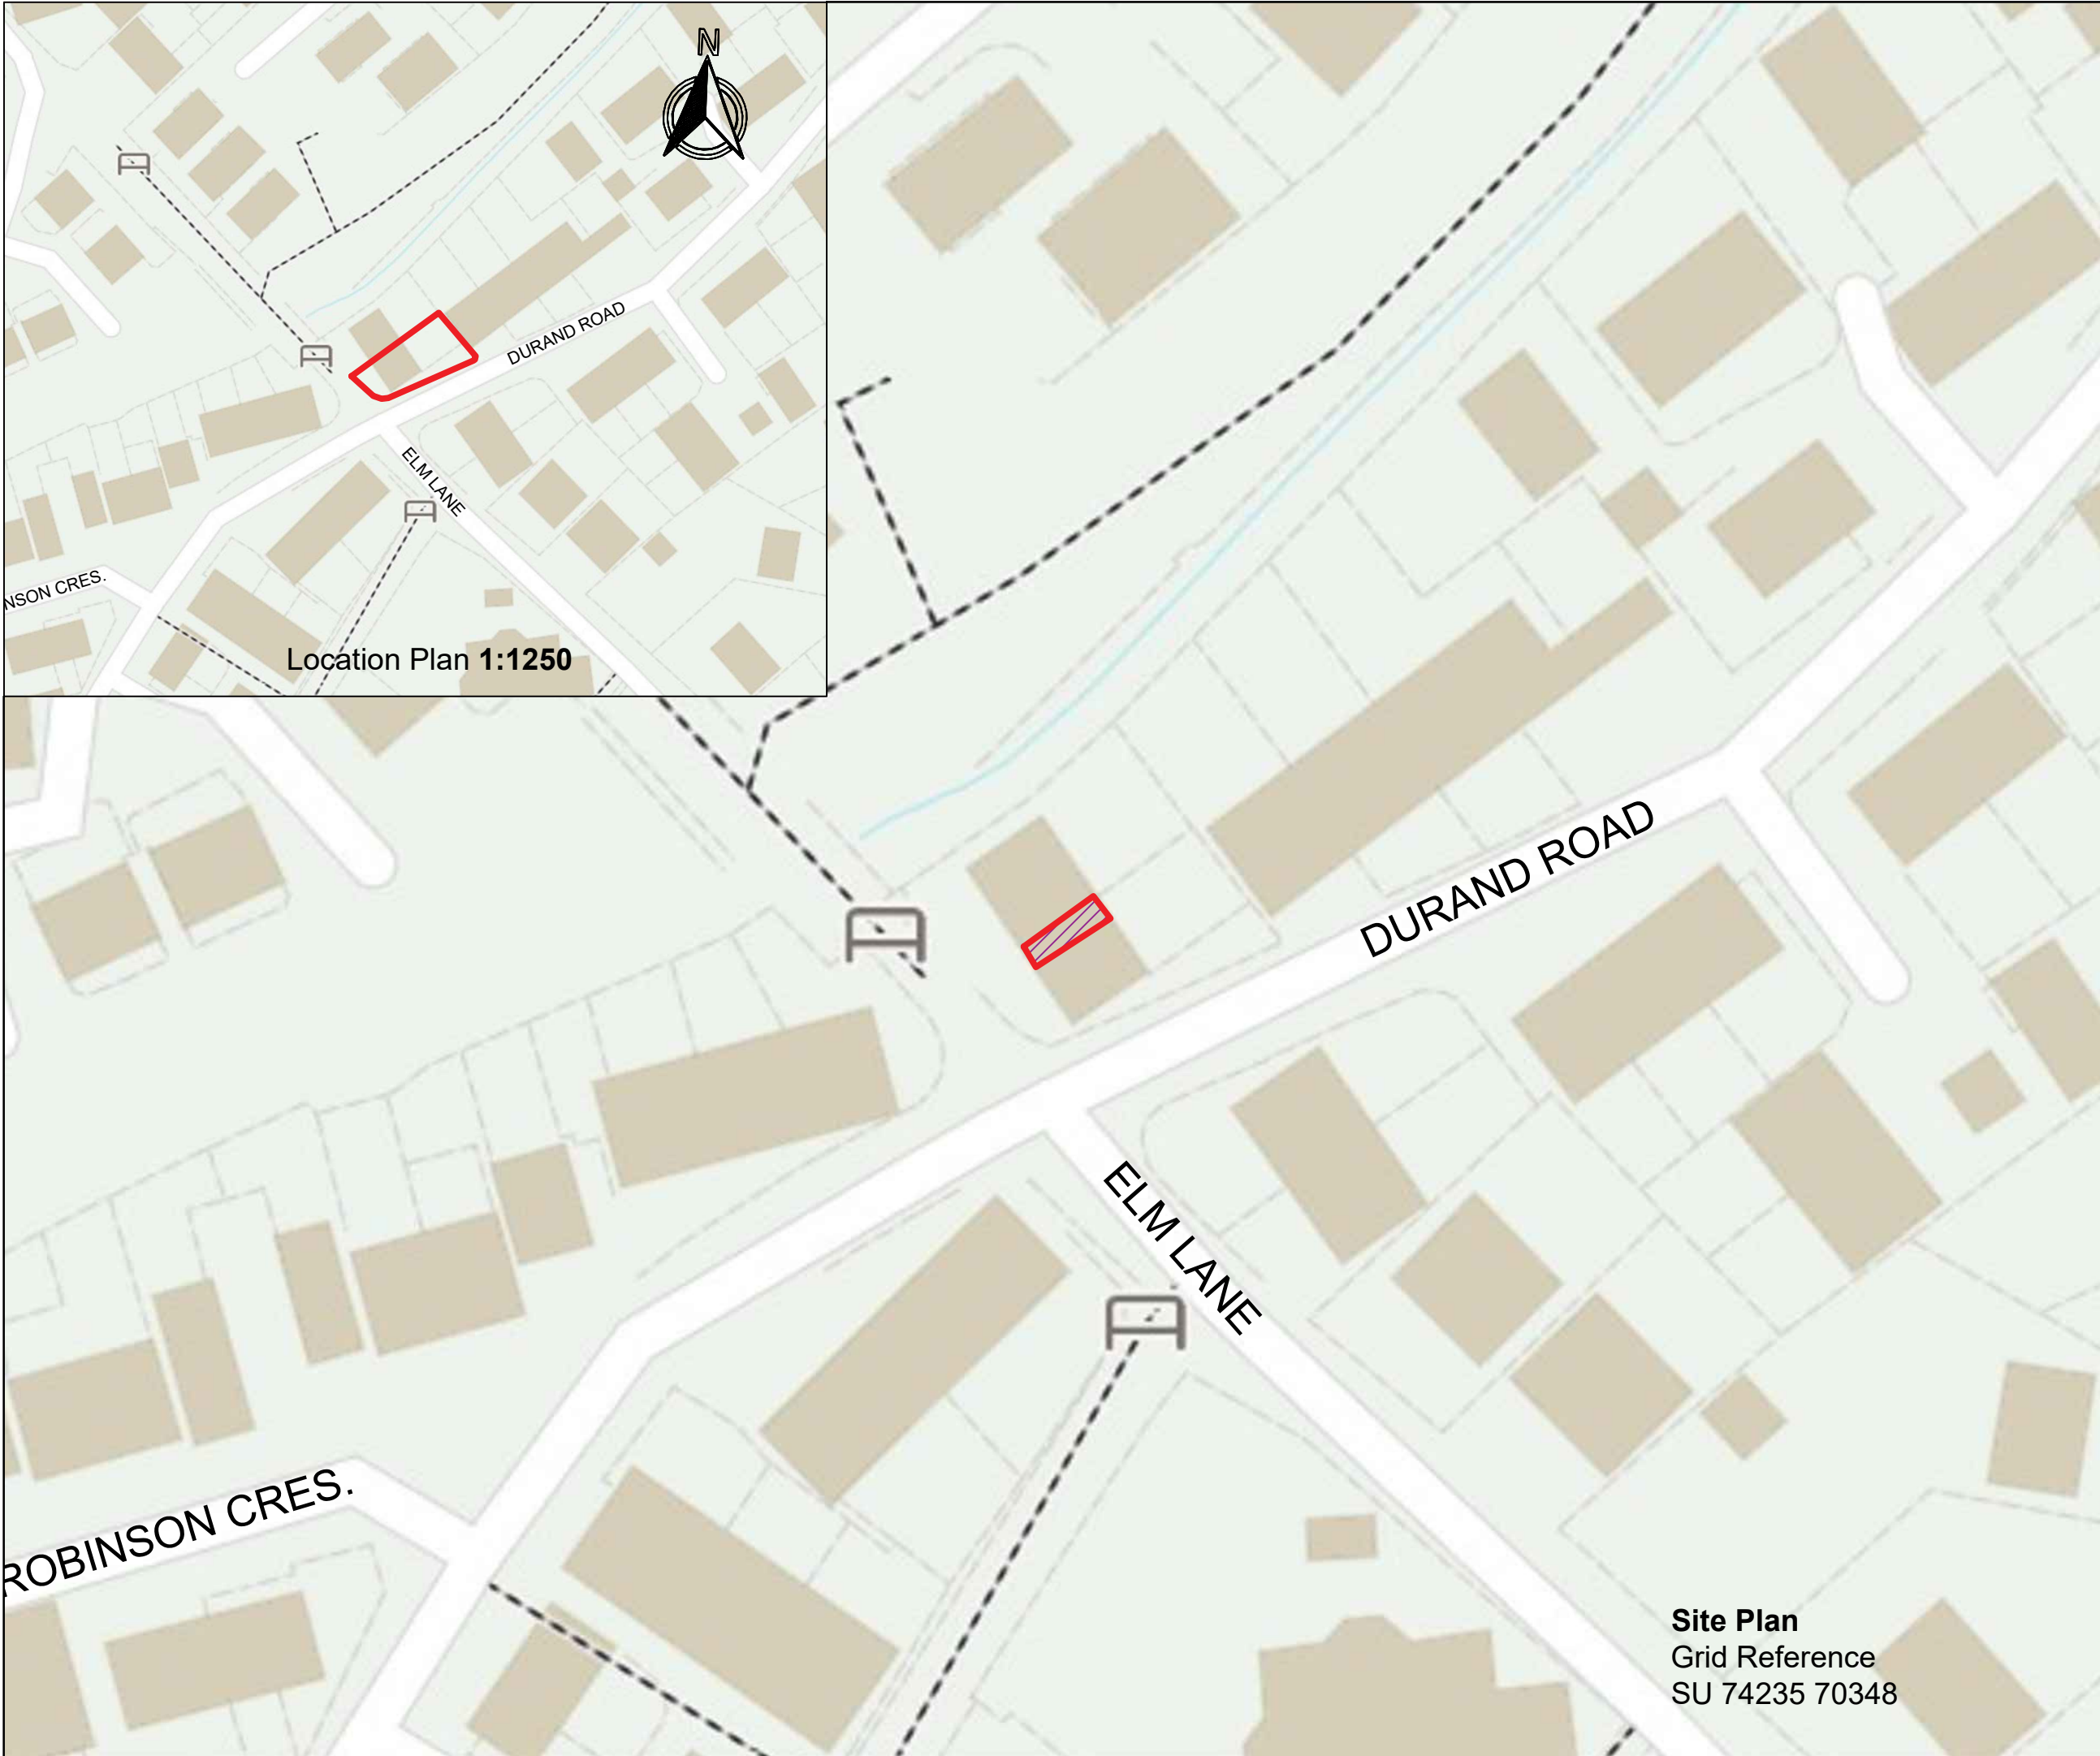

Notes

- 1. This drawing should be read in accordance with relevant drawings, specifications and information.

B	FOR INFORMATION	DH	SOO	SOO	27.05.25
A	FOR INFORMATION	DH	SOO	SOO	23.04.25
REV	DETAILS	DRN	CHK	APPR	DATE

**Green Elms,
Site Plan -
Location Map**

Client

Ka Ki Leung

Contractor/Engineering Consultant



Residential Solutions


78 Middleton Road, Morden, Surrey, SM4 6RS, United Kingdom
Tel: 44-(0)79-5654-8318 Email: Stephen.Olutola@regaleagle.co.uk

DATE	23.04.2025	DRAWN BY	DH
REFERENCE NUMBER	GE-08042025	PRODUCED BY	SOO
SCALE	1:50	CHECKED BY	SOO
DRAWING NUMBER	GE08042025/00	APPROVED BY	SOO
			B

Site Plan
Grid Reference
SU 74235 70348

Notes

1. This drawing should be read in accordance with relevant drawings, specifications and information.

 

Print at A3

Existing Plan
All measurements in mm

B	FOR INFORMATION	DH	SOO	SOO	27.05.25
A	FOR INFORMATION	DH	SOO	SOO	23.04.25
REV	DETAILS	DRN	CHK	APPR	DATE

**Green Elms,
Front Elevation -
Refurbishment**

Client

Ka Ki Leung

Contractor/Engineering Consultant





Residential Solutions

78 Middleton Road, Morden, Surrey, SM4 6RS, United Kingdom
Tel: 44-(0)79-5654-8318 Email: Stephen.Olutola@regaleagle.co.uk

DATE	23.04.2025	DRAWN BY	DH
REFERENCE NUMBER	GE-08042025	PRODUCED BY	SOO
SCALE	1:50	CHECKED BY	SOO
DRAWING NUMBER	GE08042025/01	APPROVED BY	SOO
			B

Notes

1. This drawing should be read in accordance with relevant drawings, specifications and information.

 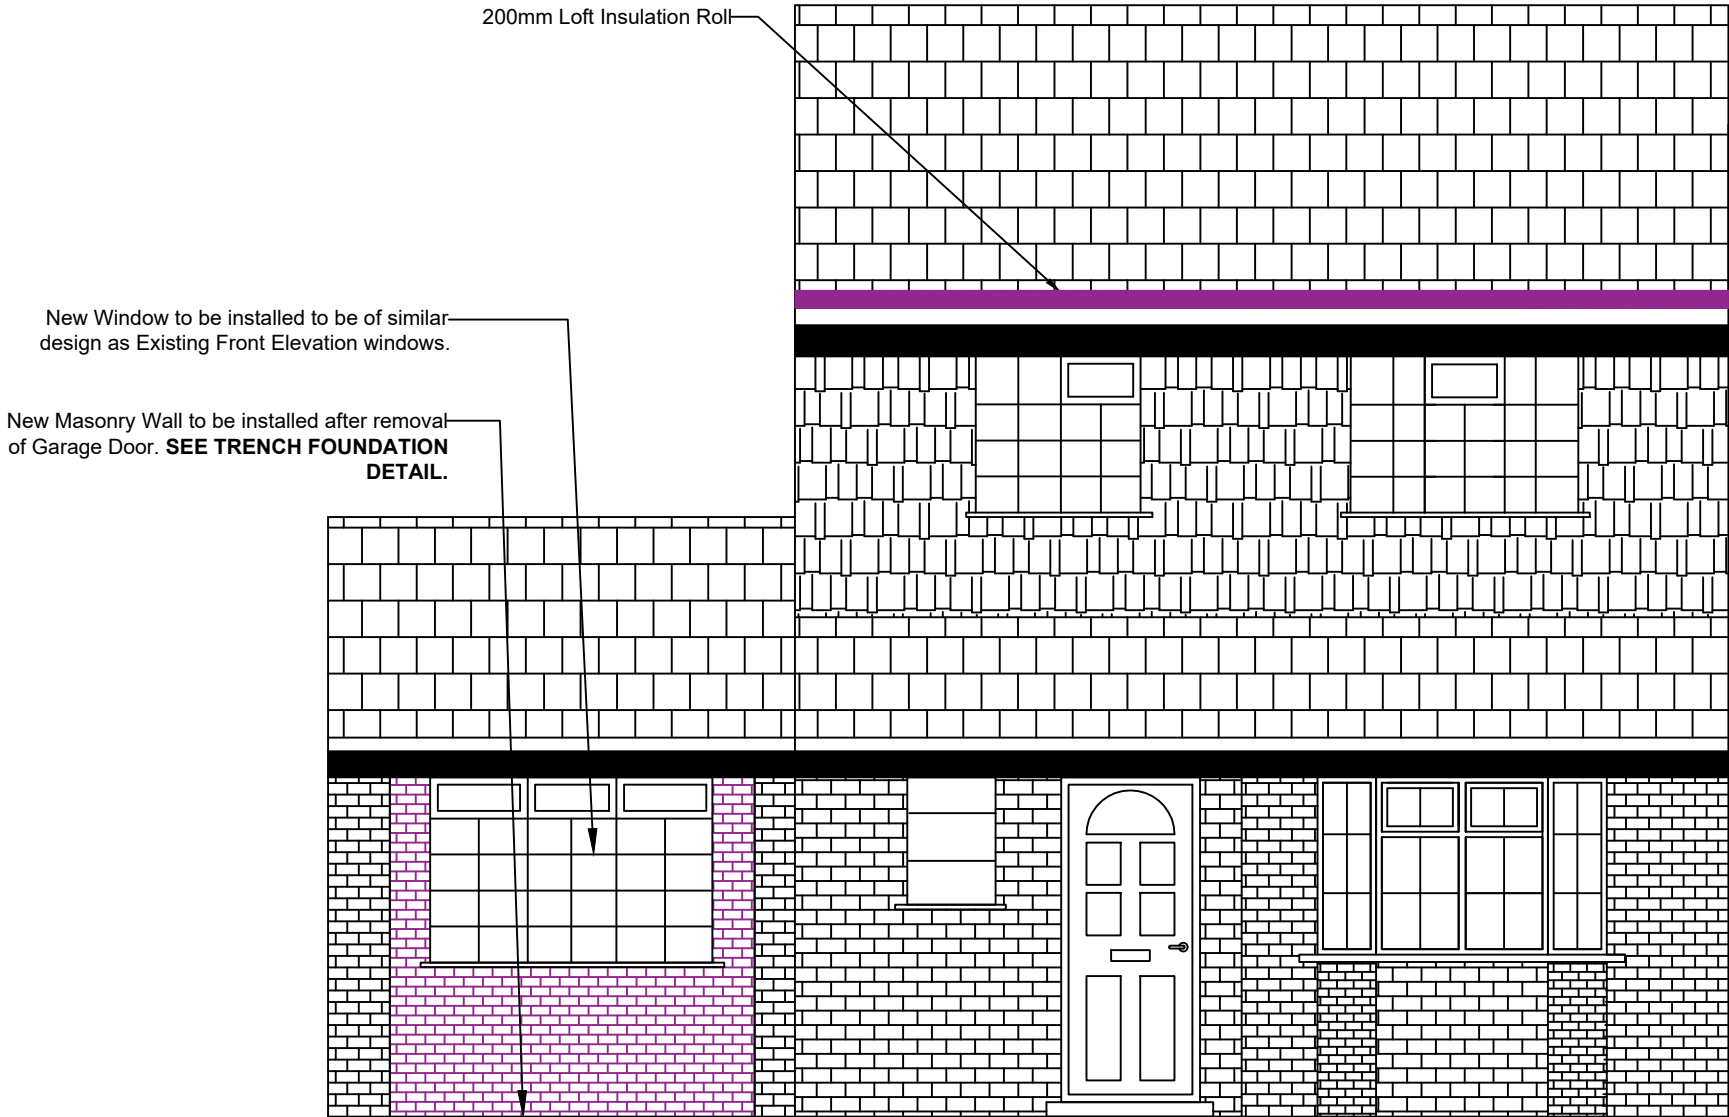

Print at A3

Proposed Plan
All measurements in mm

B	FOR INFORMATION	DH	SOO	SOO	27.05.25
A	FOR INFORMATION	DH	SOO	SOO	23.04.25
REV	DETAILS	DRN	CHK	APPR	DATE

**Green Elms,
Front Elevation -
Refurbishment**

Client

Ka Ki Leung



Contractor/Engineering Consultant



Residential Solutions

78 Middleton Road, Morden, Surrey, SM4 6RS, United Kingdom
Tel: 44-(0)79-5654-8318 Email: Stephen.Olutola@regaleagle.co.uk

DATE	23.04.2025	DRAWN BY	DH
REFERENCE NUMBER	GE-08042025	PRODUCED BY	SOO
SCALE	1:50	CHECKED BY	SOO
DRAWING NUMBER	GE08042025/02	APPROVED BY	SOO
			B

 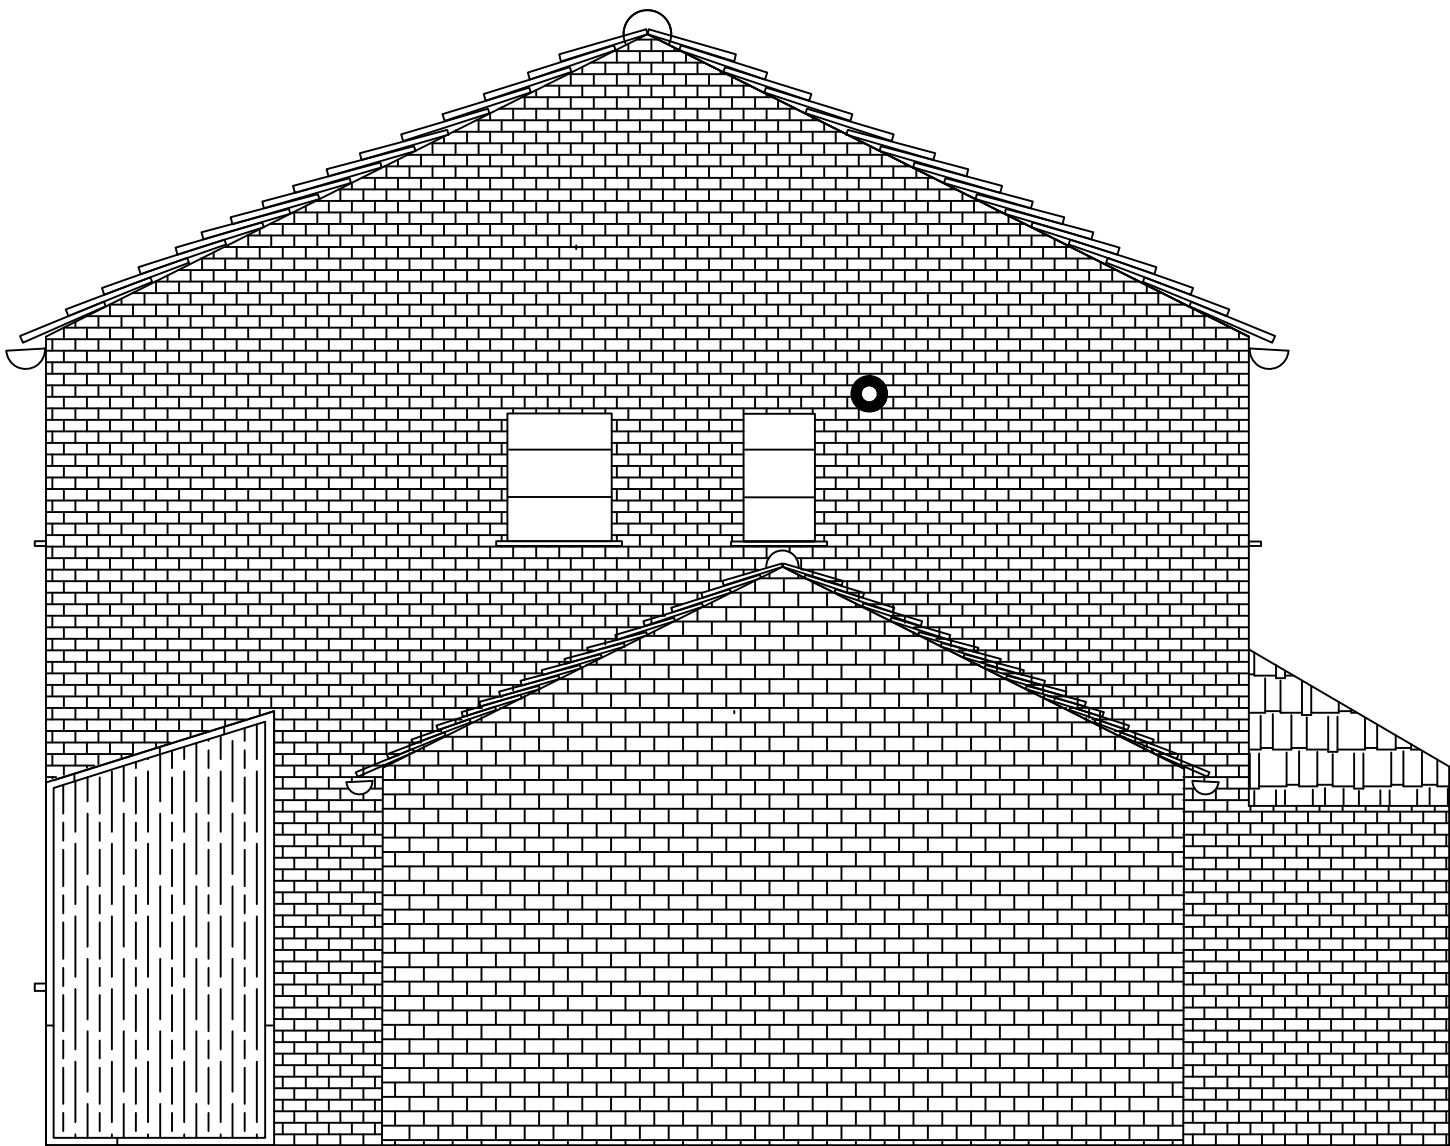

Print at A3

Existing Plan
All measurements in mm

Notes

- 1. This drawing should be read in accordance with relevant drawings, specifications and information.

B	FOR INFORMATION	DH	SOO	SOO	27.05.25
A	FOR INFORMATION	DH	SOO	SOO	23.04.25
REV	DETAILS	DRN	CHK	APPR	DATE

**Green Elms,
West Elevation -
Refurbishment**

Client

Ka Ki Leung

Contractor/Engineering Consultant



Residential Solutions

78 Middleton Road, Morden, Surrey, SM4 6RS, United Kingdom
Tel: 44-(0)79-5654-8318 Email: Stephen.Olutola@regaleagle.co.uk

DATE	23.04.2025	DRAWN BY	DH
REFERENCE NUMBER	GE-08042025	PRODUCED BY	SOO
SCALE	1:50	CHECKED BY	SOO
DRAWING NUMBER	GE08042025/03	APPROVED BY	SOO
			B

Notes

1. This drawing should be read in accordance with relevant drawings, specifications and information.

B	FOR INFORMATION	DH	SOO	SOO	27.05.25
A	FOR INFORMATION	DH	SOO	SOO	23.04.25
REV	DETAILS	DRN	CHK	APPR	DATE

**Green Elms,
West Elevation -
Refurbishment**

Client

Ka Ki Leung

Contractor/Engineering Consultant





Residential Solutions

78 Middleton Road, Morden, Surrey, SM4 6RS, United Kingdom
Tel: 44-(0)79-5654-8318 Email: Stephen.Olutola@regaleagle.co.uk


DATE	23.04.2025	DRAWN BY	DH
REFERENCE NUMBER	GE-08042025	PRODUCED BY	SOO
SCALE	1:50	CHECKED BY	SOO
DRAWING NUMBER	GE08042025/04	APPROVED BY	SOO
			B

© Copyright Regal Eagle (Engineering) Limited

 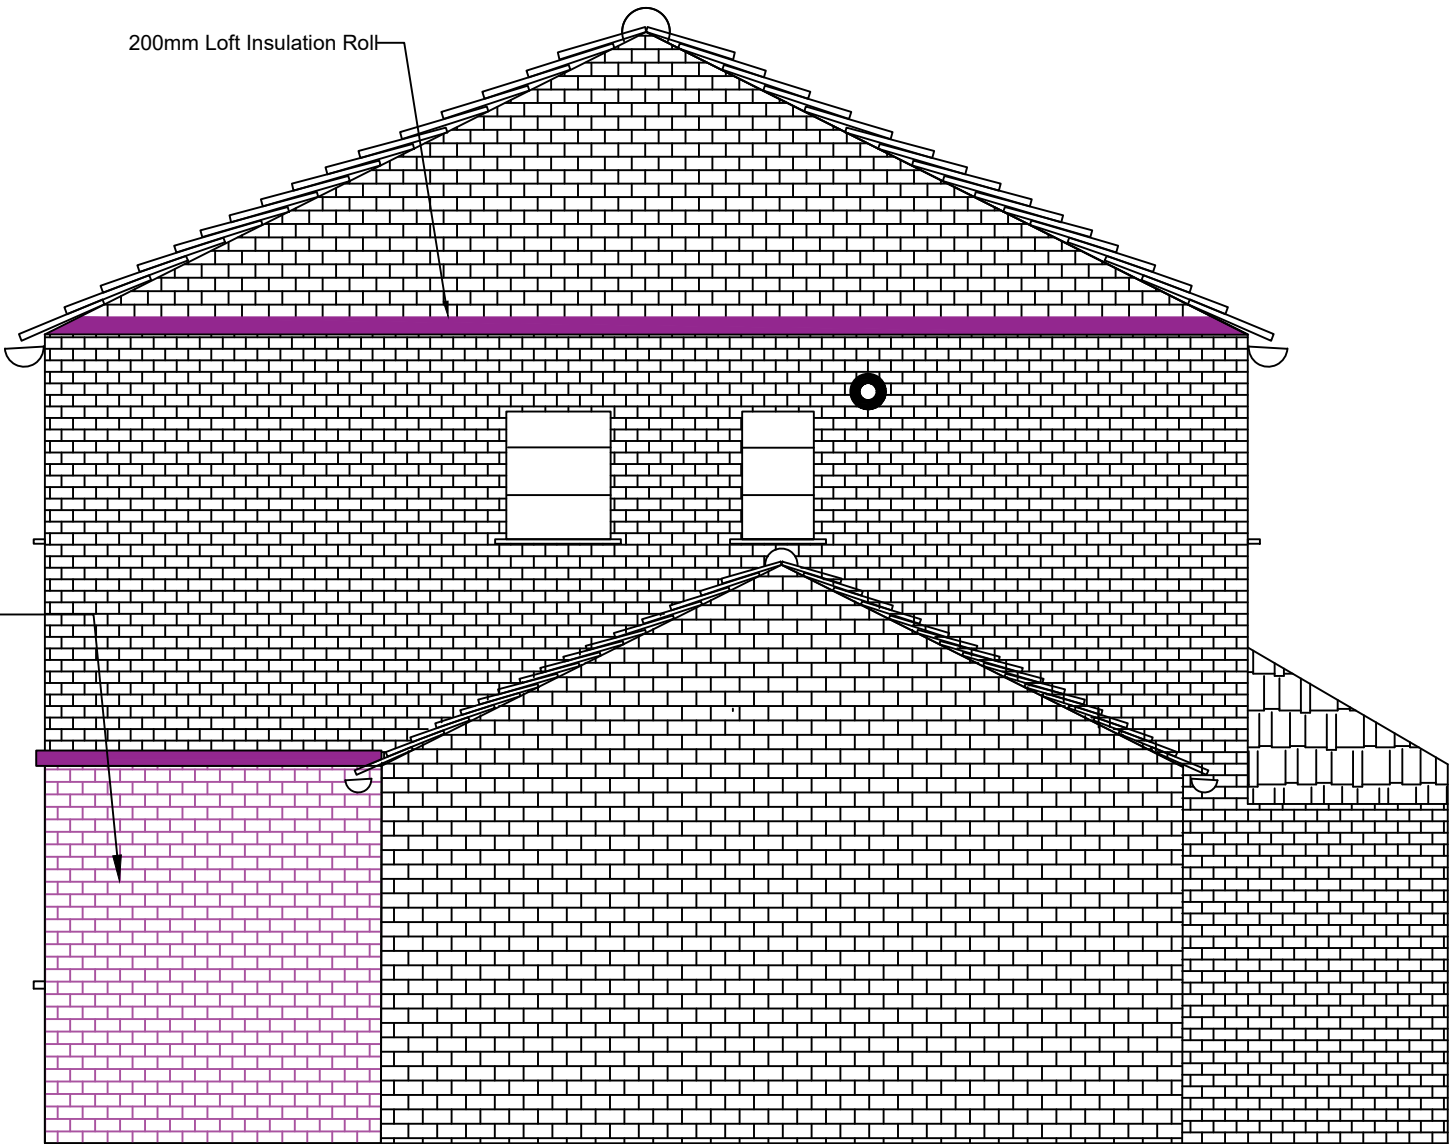

Print at A3

Proposed Plan
All measurements in mm

 

Print at A3

Existing Plan
All measurements in mm

Notes

- 1. This drawing should be read in accordance with relevant drawings, specifications and information.

C	FOR INFORMATION	DH	SOO	SOO	30.05.25
B	FOR INFORMATION	DH	SOO	SOO	27.05.25
A	FOR INFORMATION	DH	SOO	SOO	23.04.25
REV	DETAILS	DRN	CHK	APPR	DATE

**Green Elms,
Rear Elevation -
Refurbishment**

Client

Ka Ki Leung

Contractor/Engineering Consultant




Residential Solutions

78 Middleton Road, Morden, Surrey, SM4 6RS, United Kingdom
Tel: 44-(0)79-5654-8318 Email: Stephen.Olutola@regaleagle.co.uk

DATE	23.04.2025	DRAWN BY	DH
REFERENCE NUMBER	GE-08042025	PRODUCED BY	SOO
SCALE	1:50	CHECKED BY	SOO
DRAWING NUMBER	GE08042025/05	APPROVED BY	SOO
			C

200mm Loft Insulation Roll

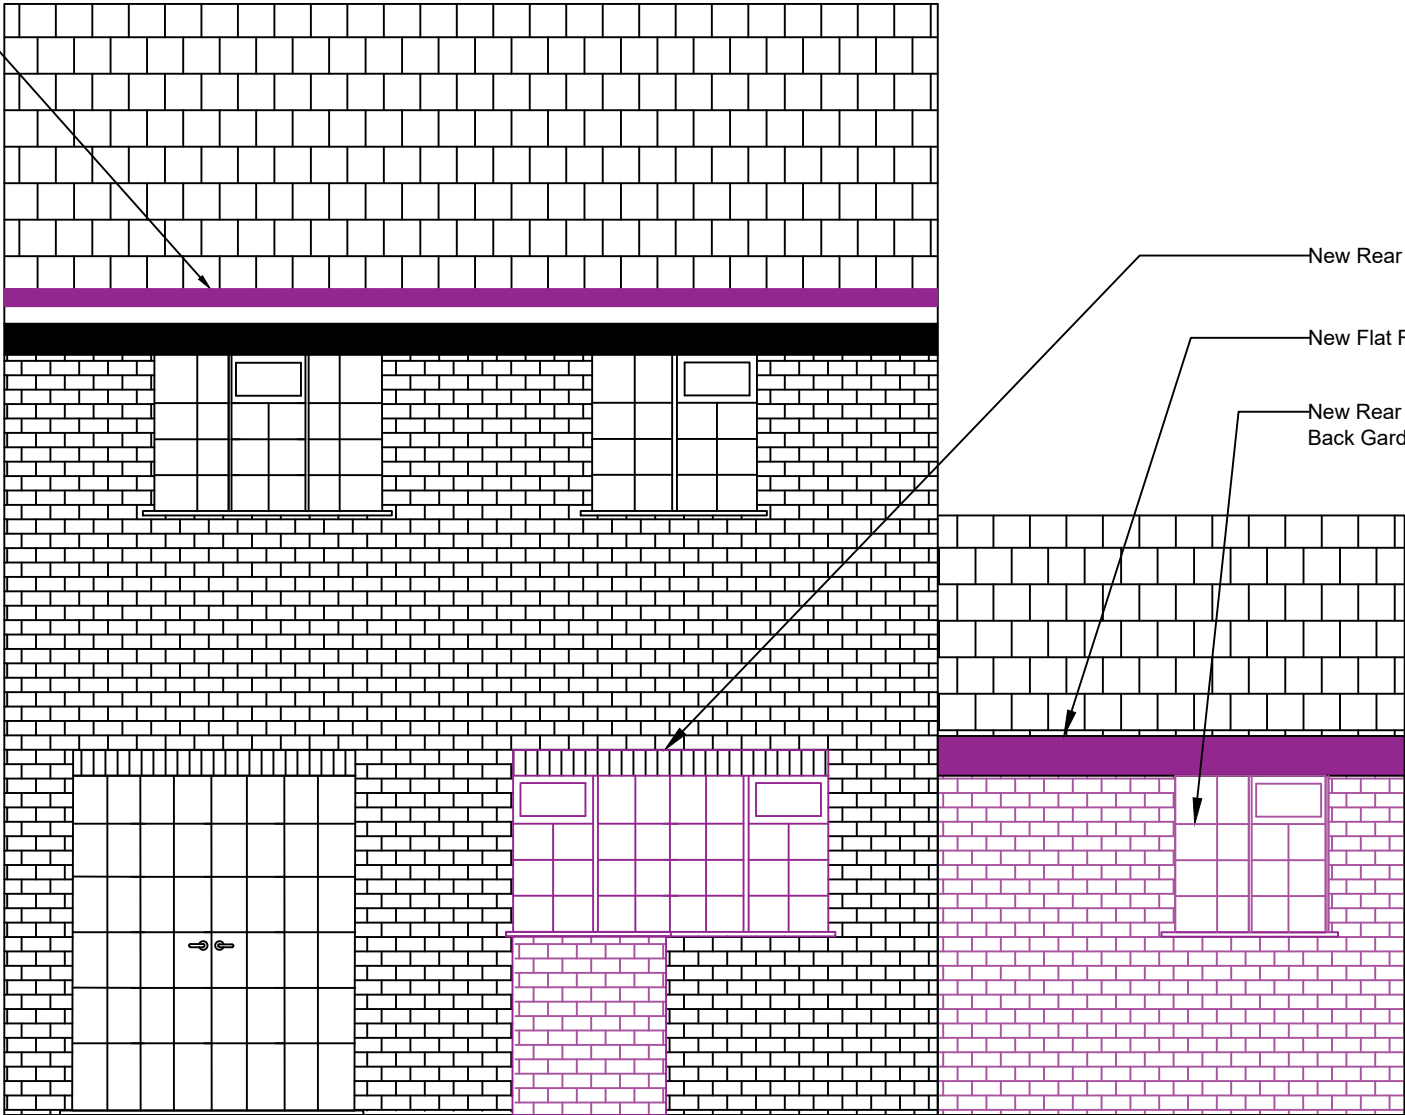

New Rear Window to be installed

New Flat Roof to be installed

New Rear Building to be constructed in the Back Garden for new **BATHROOM**

Notes

1. This drawing should be read in accordance with relevant drawings, specifications and information.

C	FOR INFORMATION	DH	SOO	SOO	30.05.25
B	FOR INFORMATION	DH	SOO	SOO	27.05.25
A	FOR INFORMATION	DH	SOO	SOO	23.04.25
REV	DETAILS	DRN	CHK	APPR	DATE

Green Elms,
Rear Elevation -
Refurbishment

Client

Ka Ki Leung


Contractor/Engineering Consultant



Residential Solutions


78 Middleton Road, Morden, Surrey, SM4 6RS, United Kingdom
Tel: 44-(0)79-5654-8318 Email: Stephen.Olutola@regaleagle.co.uk

DATE	23.04.2025	DRAWN BY	DH
REFERENCE NUMBER	GE-08042025	PRODUCED BY	SOO
SCALE	1:50	CHECKED BY	SOO
DRAWING NUMBER	GE08042025/06	APPROVED BY	SOO
			C

 

Print at A3

Proposed Plan
All measurements in mm

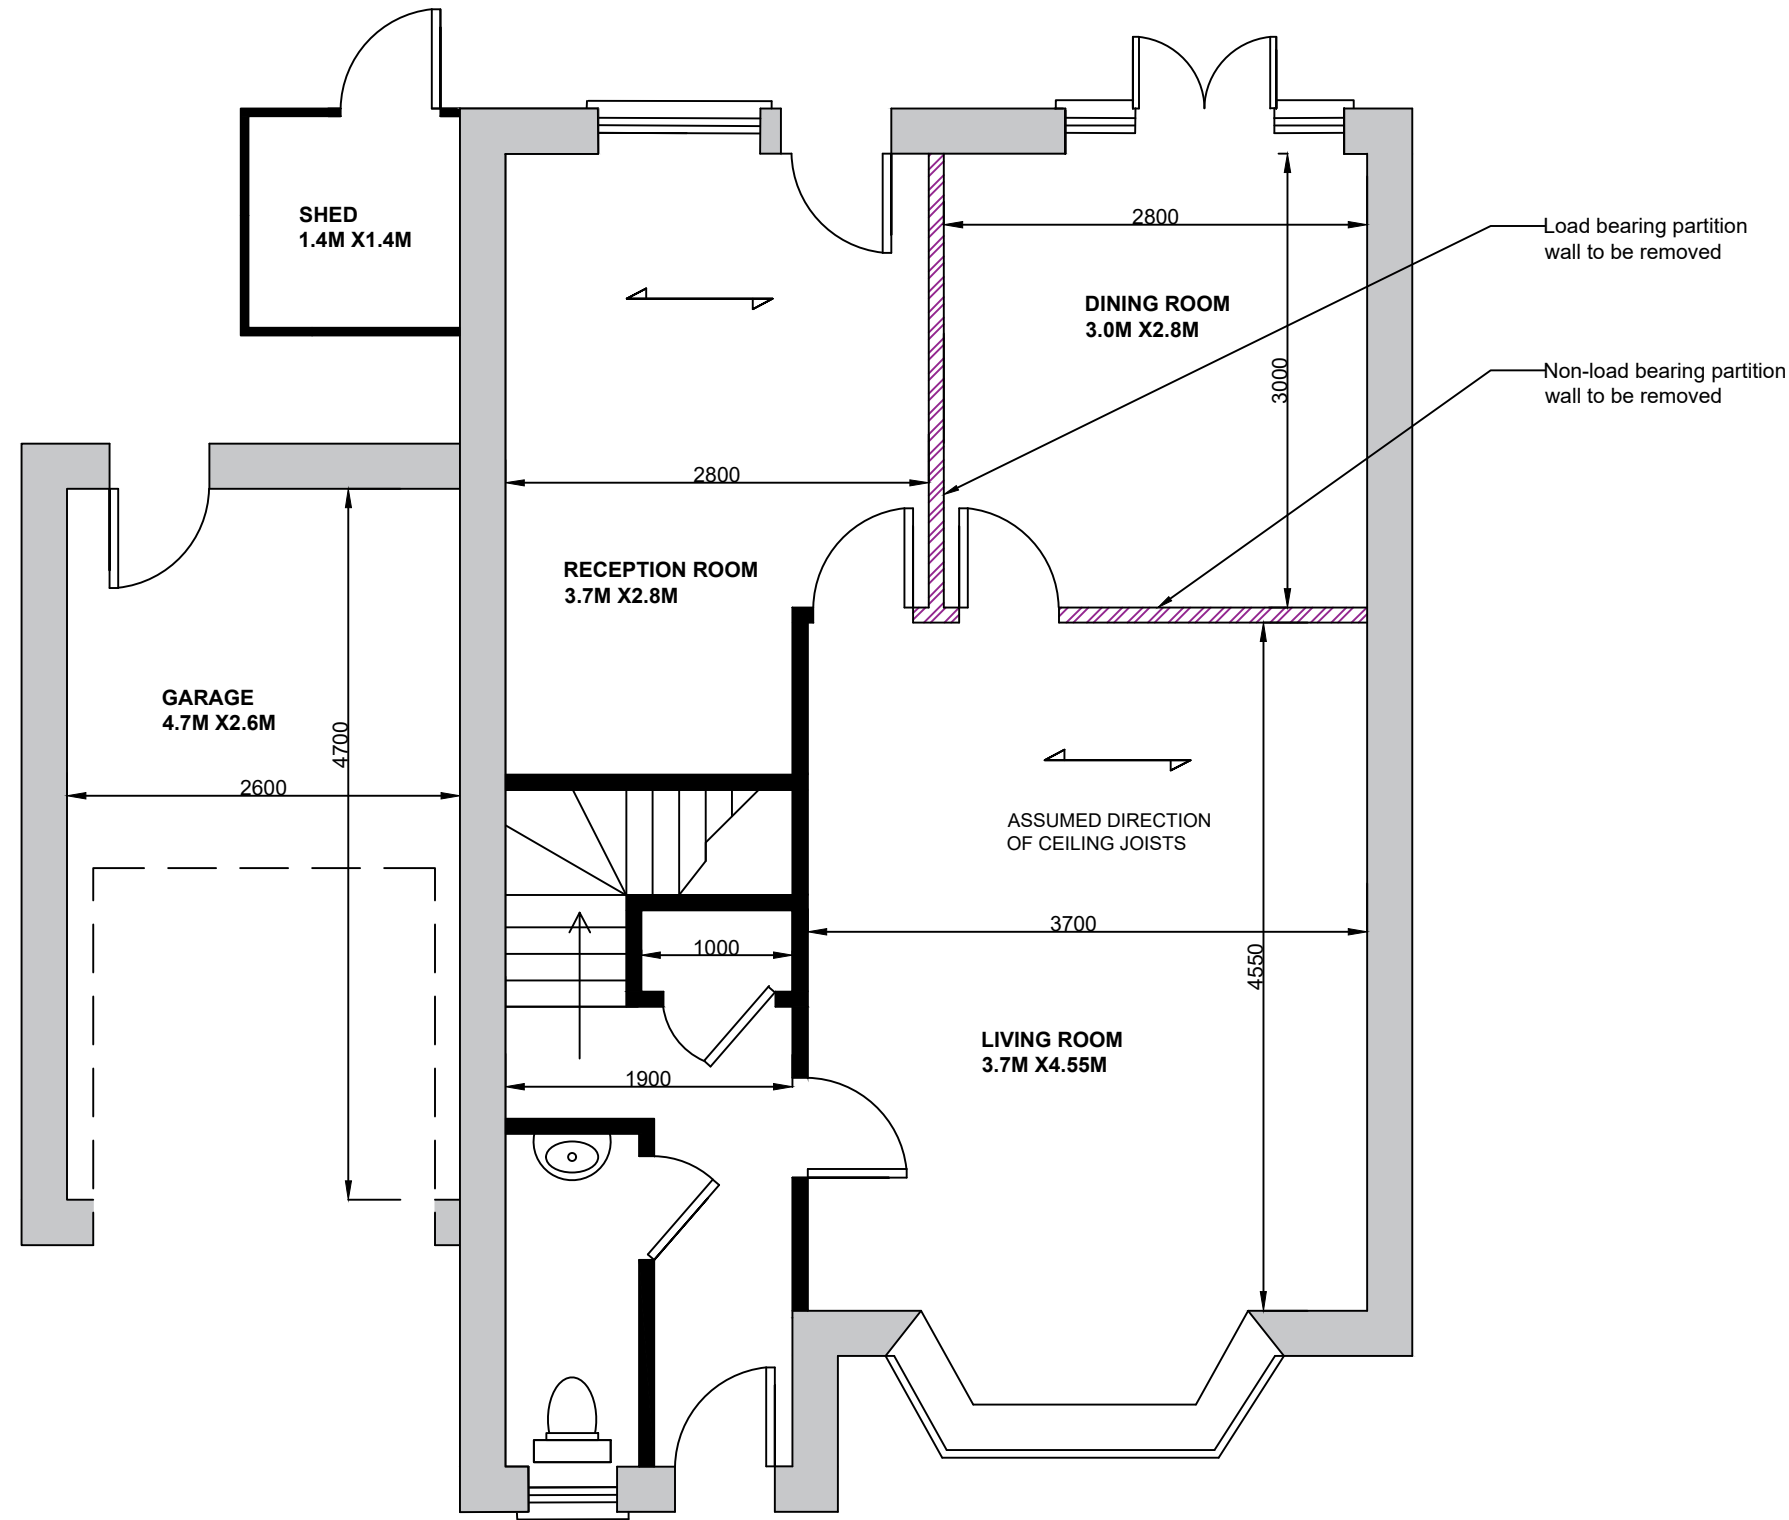

Notes

1. This drawing should be read in accordance with relevant drawings, specifications and information.

C	FOR INFORMATION	DH	SOO	SOO	30.05.25
B	FOR INFORMATION	DH	SOO	SOO	28.05.25
A	FOR INFORMATION	DH	SOO	SOO	23.04.25
REV	DETAILS	DRN	CHK	APPR	DATE

Green Elms, Ground Floor Plan - Refurbishment

Client

Ka Ki Leung

Contractor/Engineering Consultant



Residential Solutions

78 Middleton Road, Morden, Surrey, SM4 6RS, United Kingdom
Tel: 44-(0)79-5654-8318 Email: Stephen.Olutola@regaleagle.co.uk

DATE	23.04.2025	DRAWN BY	DH
REFERENCE NUMBER	GE-08042025	PRODUCED BY	SOO
SCALE	1:50	CHECKED BY	SOO
DRAWING NUMBER	GE08042025/07	APPROVED BY	SOO
			C

© Copyright Regal Eagle (Engineering) Limited



Print at A3

Existing Plan
All measurements in mm

Notes

- 1. This drawing should be read in accordance with relevant drawings, specifications and information.
- 2. The final drawn details need to be installed prior to the removal of internal members, or Contractor to provide adequate temporary propping so as to prevent damage to the floor covering and overall stability of the floor structure.
- 3. All work to be carried out in accordance with best practice guides, manufacturer's requirements, Building Regulations and material codes.
- 4. Should the design intent shown on this drawing not be appropriate to the as-built condition of the property, please consult the Engineer immediately.
- 5. All works to be the satisfaction of the Local Authority Building Control Inspector.
- 6. This drawing is intended only be used has a graphical representation of the building configuration during construction of the extension in regards to the supporting steel beam location. This should not be used as a technical resource. Please contact the appointed engineer for more details.

C	FOR INFORMATION	DH	SOO	SOO	30.05.25
B	FOR INFORMATION	DH	SOO	SOO	28.05.25
A	FOR INFORMATION	DH	SOO	SOO	25.04.25
REV	DETAILS	DRN	CHK	APPR	DATE

Green Elms,
Ground Floor Plan -
Refurbishment

Client

Ka Ki Leung

Contractor/Engineering Consultant





Residential Solutions

78 Middleton Road, Morden, Surrey, SM4 6RS, United Kingdom
Tel: 44-(0)79-5654-8318 Email: Stephen.Olutola@regaleagle.co.uk

DATE	23.04.2025	DRAWN BY	DH
REFERENCE NUMBER	GE-08042025	PRODUCED BY	SOO
SCALE	1:50	CHECKED BY	SOO
DRAWING NUMBER	GE08042025/08	APPROVED BY	SOO
			C

Copyright Regal Eagle (Engineering) Limited

 
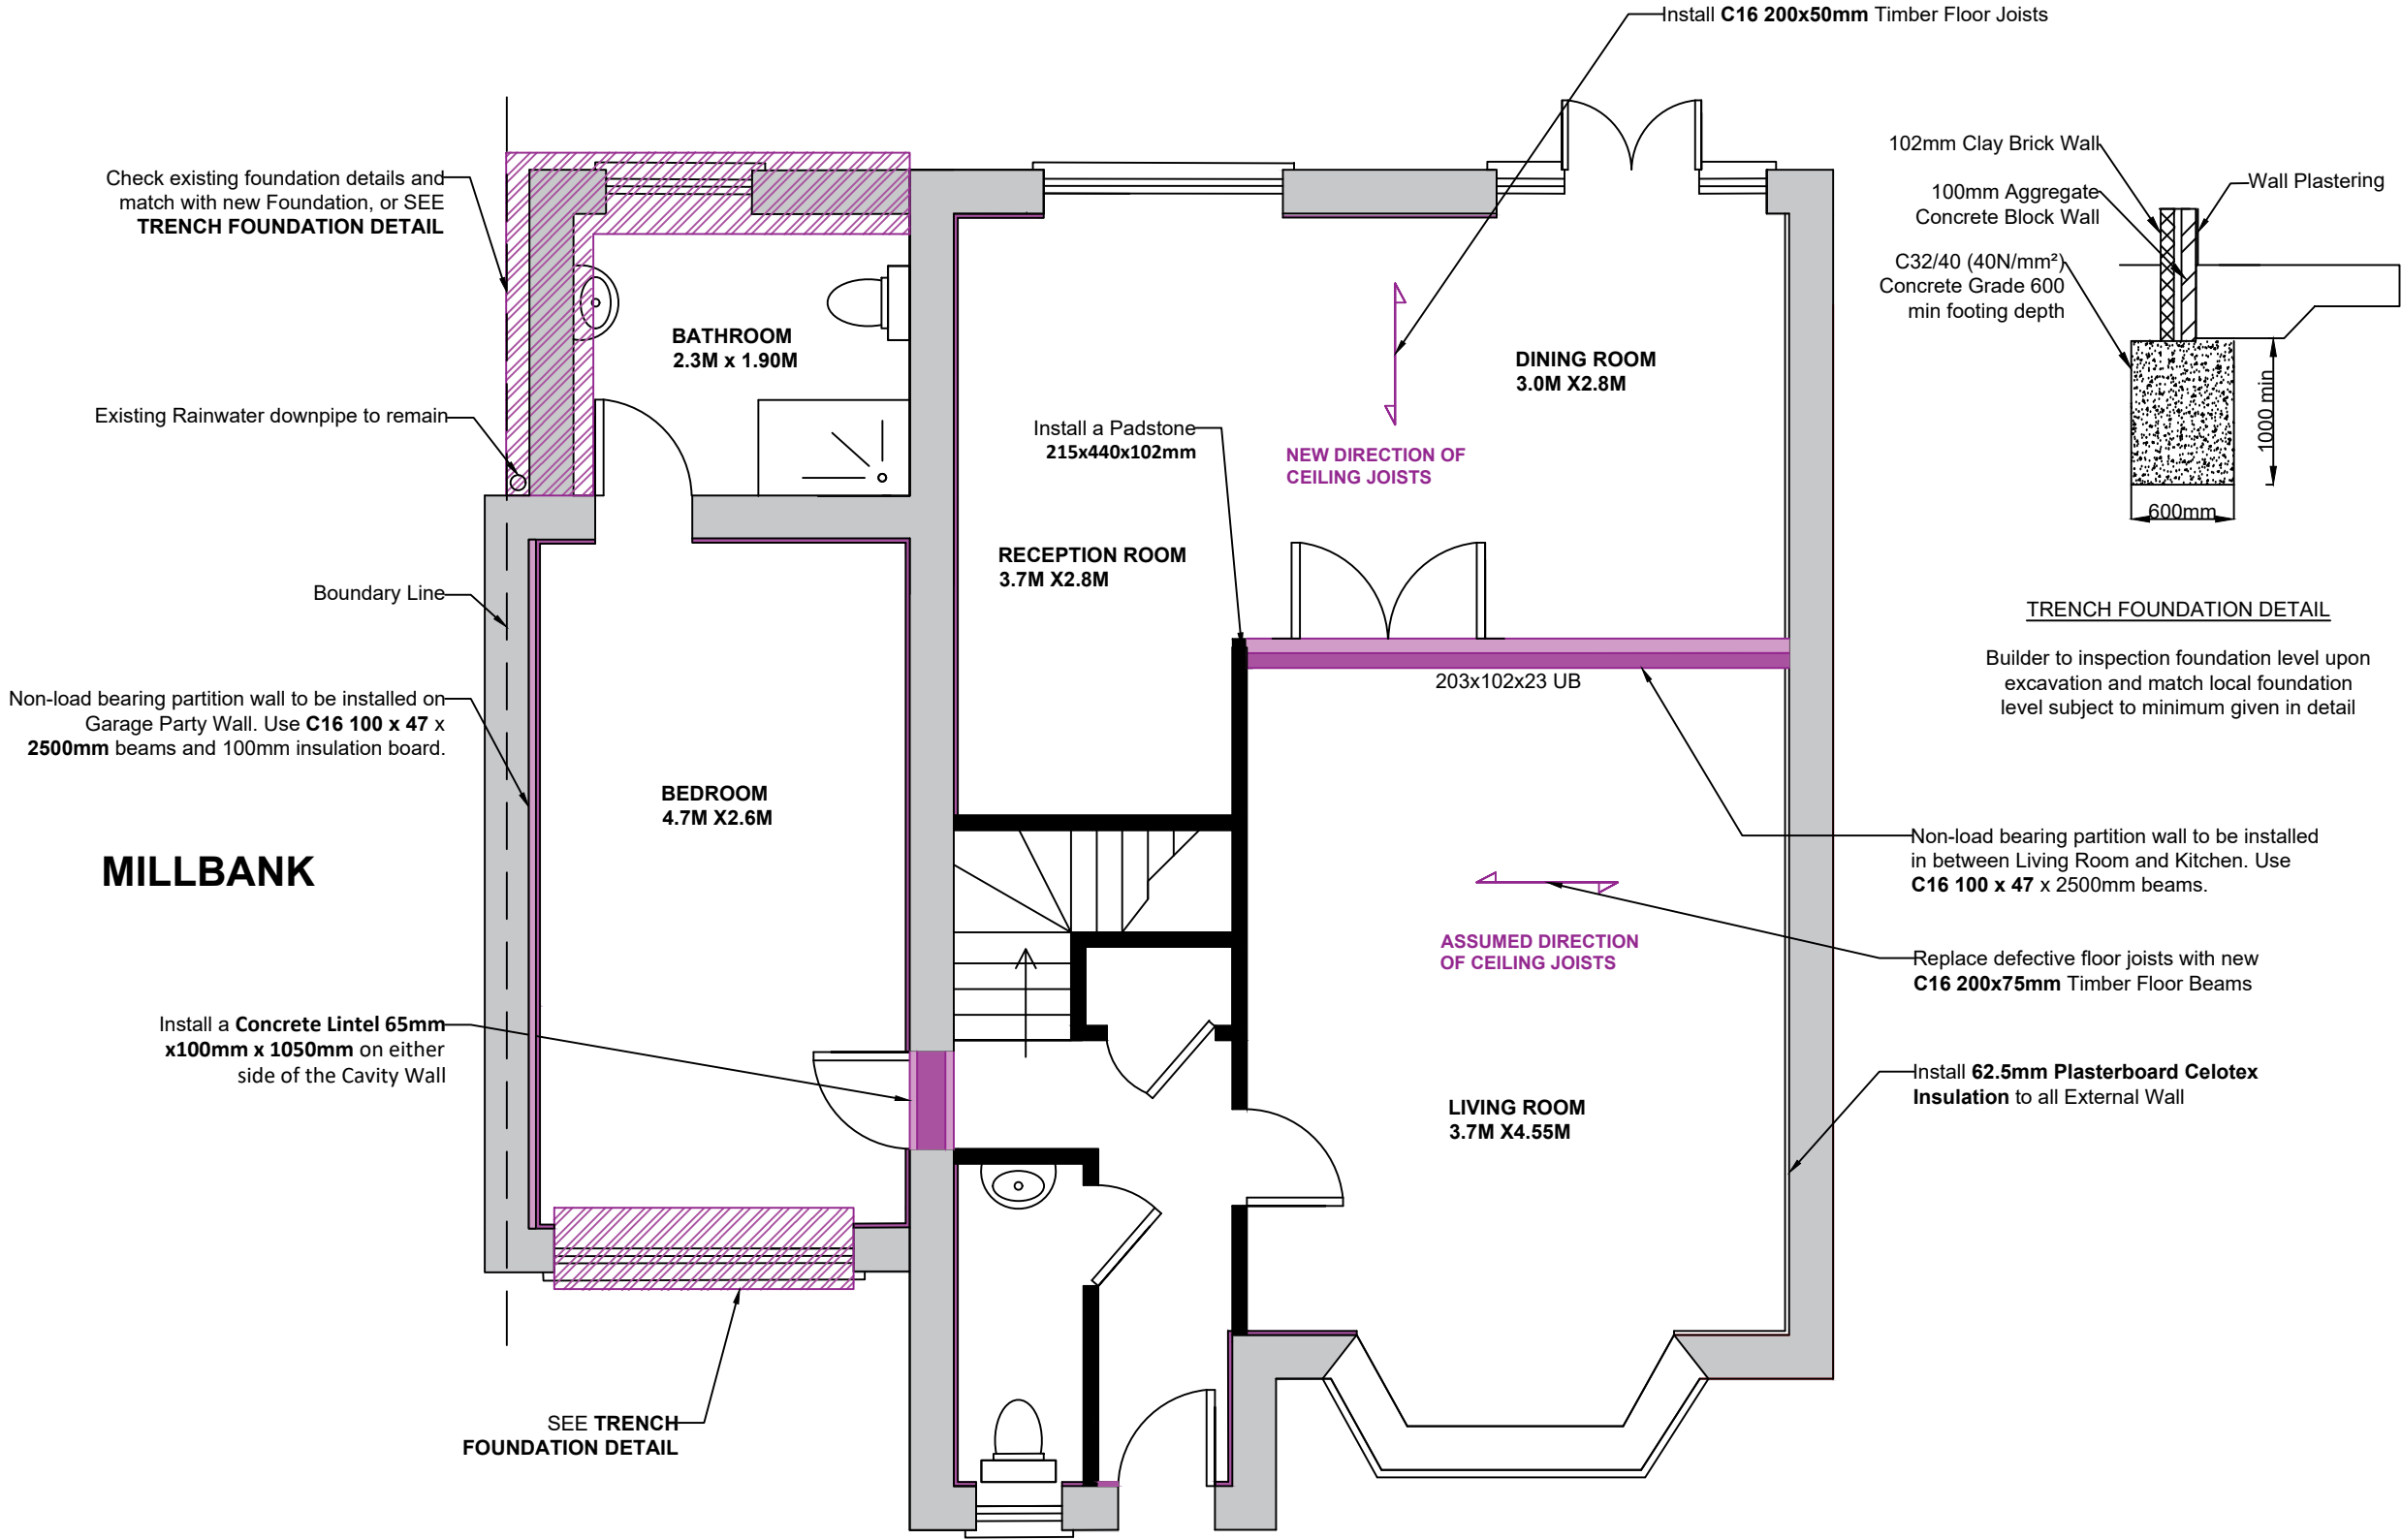


Print at A3

Proposed Plan
All measurements in mm

Notes

1. This drawing should be read in accordance with relevant drawings, specifications and information.

 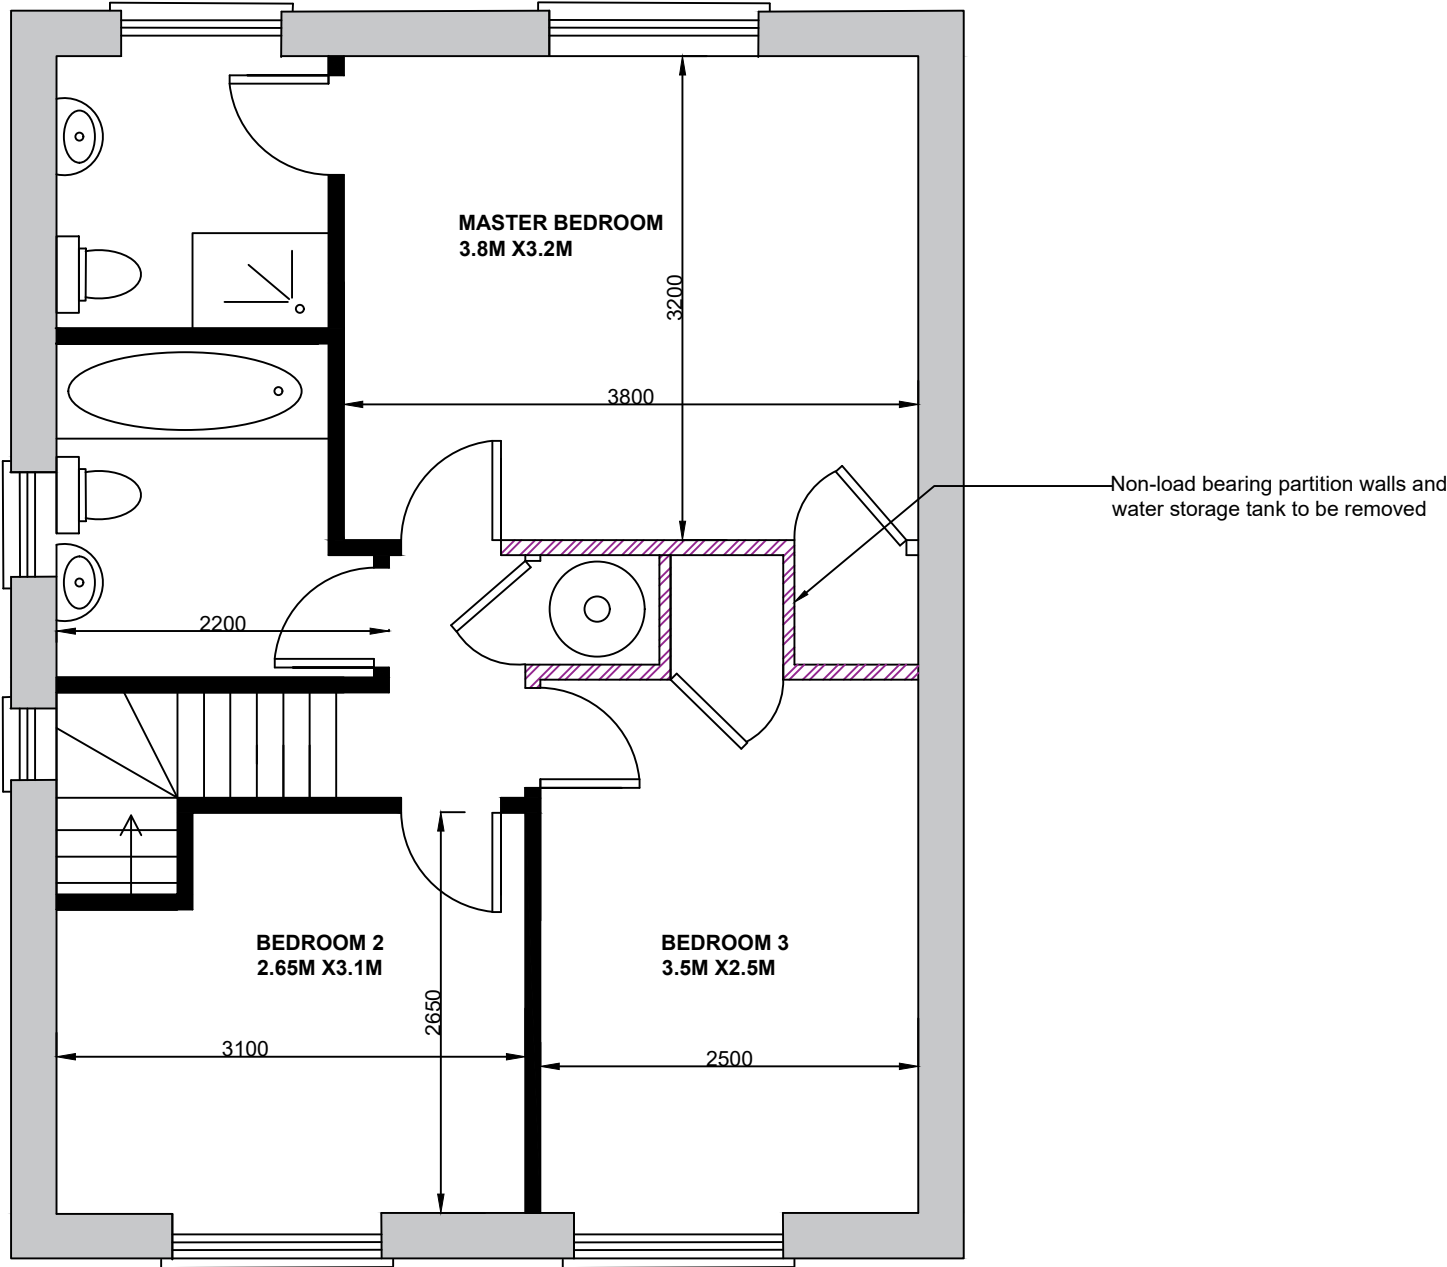

Print at A3

Existing Plan
All measurements in mm

A	FOR INFORMATION	DH	SOO	SOO	25.04.25
REV	DETAILS	DRN	CHK	APPR	DATE

Title

**Green Elms,
First Floor Plan -
Refurbishment**

Client

Ka Ki Leung


Contractor/Engineering Consultant

RegalEagle

Residential Solutions

78 Middleton Road, Morden, Surrey, SM4 6RS, United Kingdom
Tel: 44-(0)79-5654-8318 Email: Stephen.Olutola@regaleagle.co.uk

DATE	23.04.2025	DRAWN BY	DH
REFERENCE NUMBER	GE-08042025	PRODUCED BY	SOO
SCALE	1:50	CHECKED BY	SOO
DRAWING NUMBER	GE08042025/09	APPROVED BY	SOO
			A

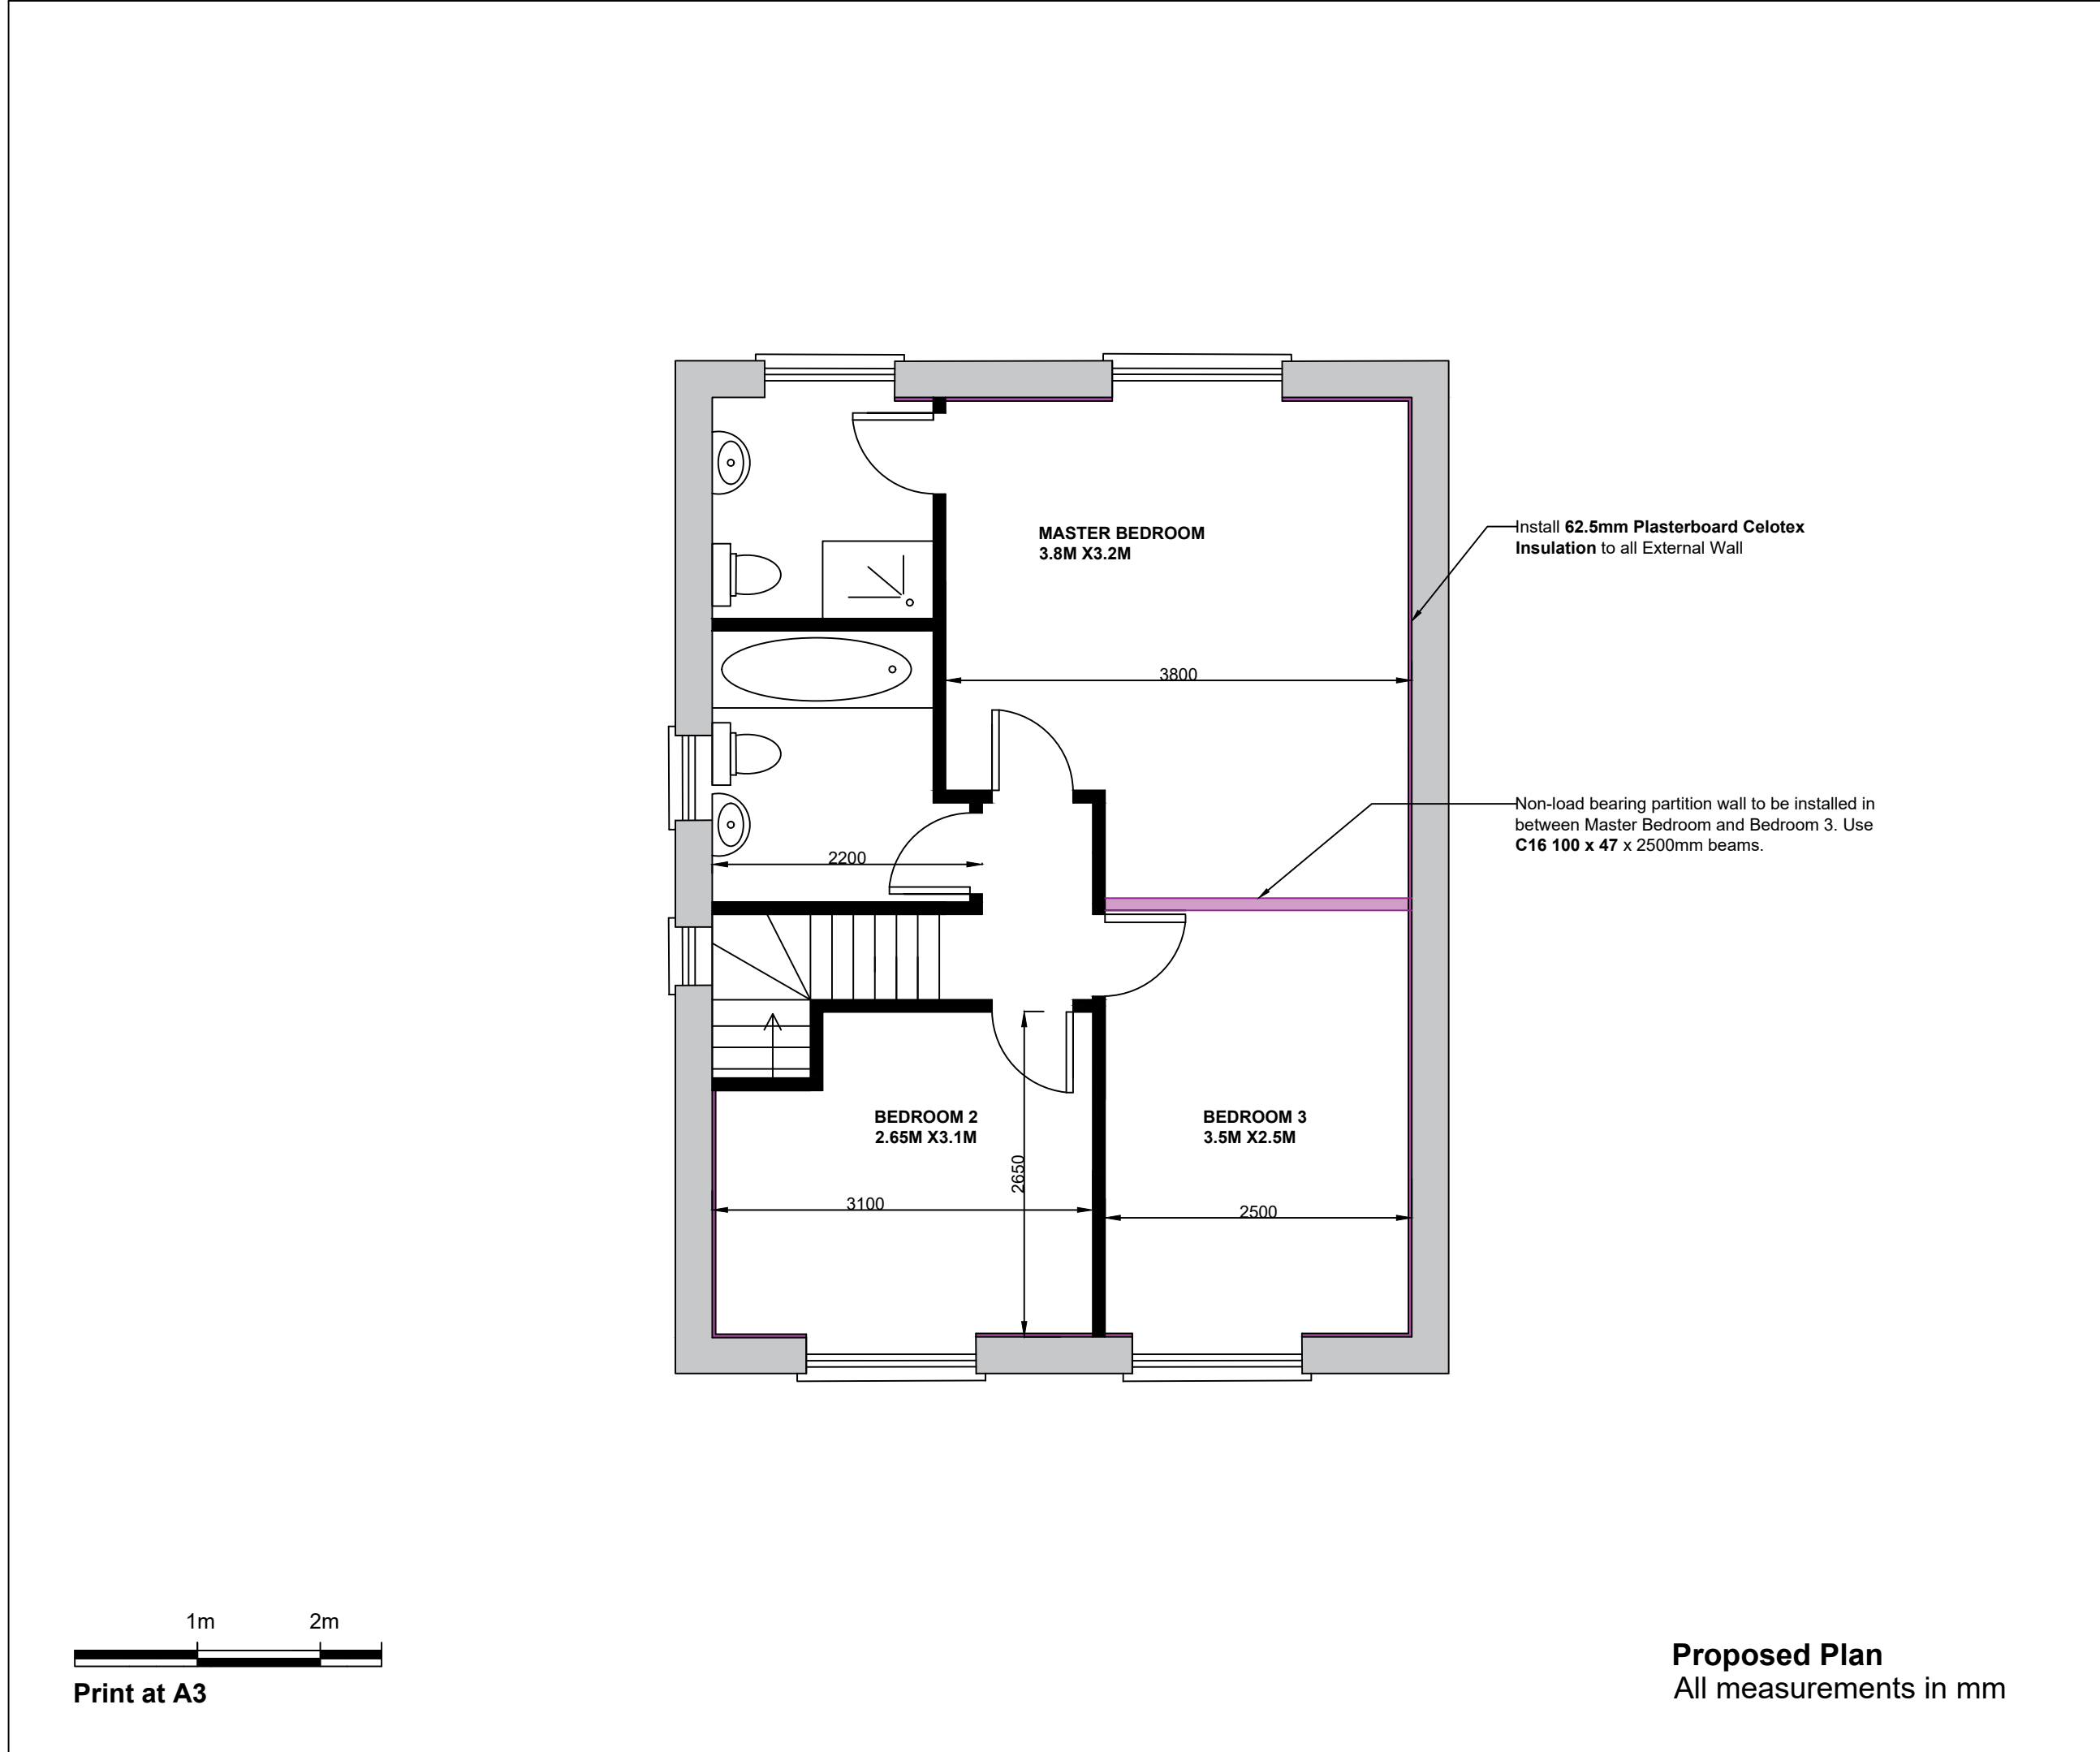

- ### Notes
1. This drawing should be read in accordance with relevant drawings, specifications and information.
 2. The final drawn details need to be installed prior to the removal of internal members, or Contractor to provide adequate temporary propping so as to prevent damage to the floor covering and overall stability of the floor structure.
 3. All work to be carried out in accordance with best practice guides, manufacturer's requirements, Building Regulations and material codes.
 4. Should the design intent shown on this drawing not be appropriate to the as-built condition of the property, please consult the Engineer immediately.
 5. All works to be the satisfaction of the Local Authority Building Control Inspector.
 6. This drawing is intended only be used has a graphical representation of the building configuration during construction of the extension in regards to the supporting steel beam location. This should not be used as a technical resource. Please contact the appointed engineer for more details.

A	FOR INFORMATION	DH	SOO	SOO	25.04.25
REV	DETAILS	DRN	CHK	APPR	DATE

Green Elms,
First Floor Plan -
Refurbishment

Ka Ki Leung

RegalEagle

Residential Solutions

78 Middleton Road, Morden, Surrey, SM4 6RS, United Kingdom
Tel: (+44) 203 729 6930 Email: Projects@regaleagle.co.uk

DATE	23.04.2025	DRAWN BY	DH
REFERENCE NUMBER	GE-08042025	PRODUCED BY	SOO
SCALE	1:50	CHECKED BY	SOO
DRAWING NUMBER	GE08042025/10	APPROVED BY	SOO
			A