


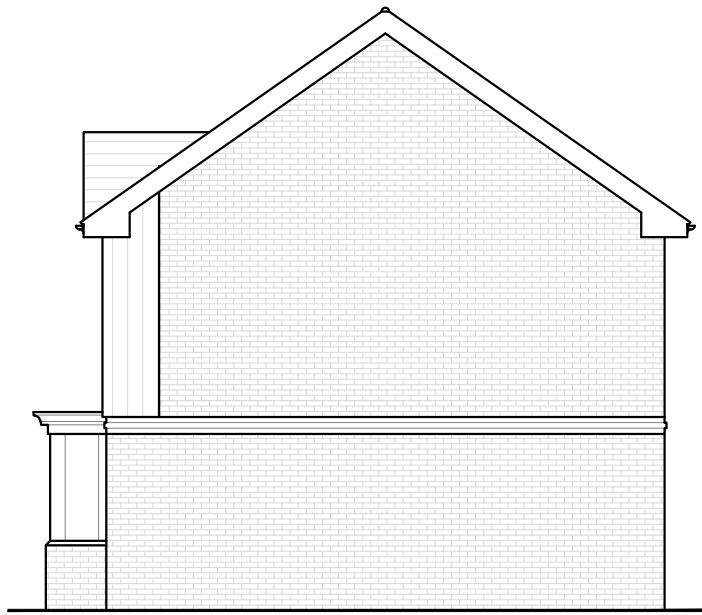


NORTH EAST ELEVATION
SCALE 1:100




NORTH WEST ELEVATION
SCALE 1:100




SOUTH WEST ELEVATION
SCALE 1:100

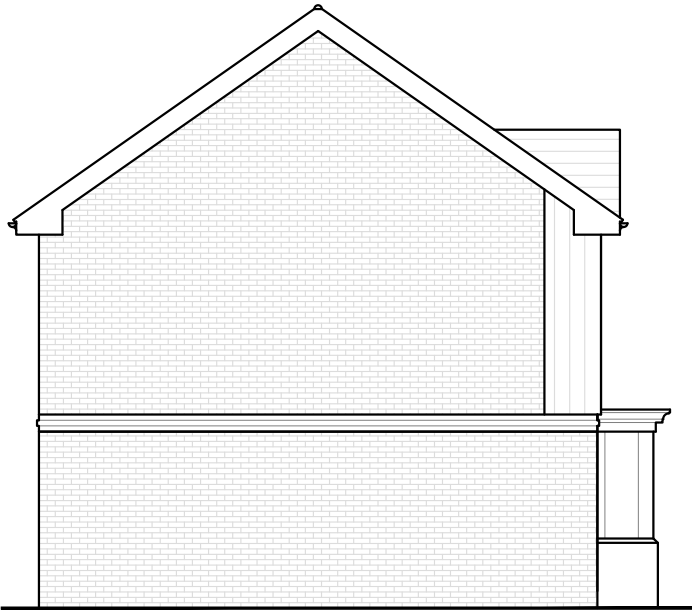


SOUTH EAST ELEVATION
SCALE 1:100

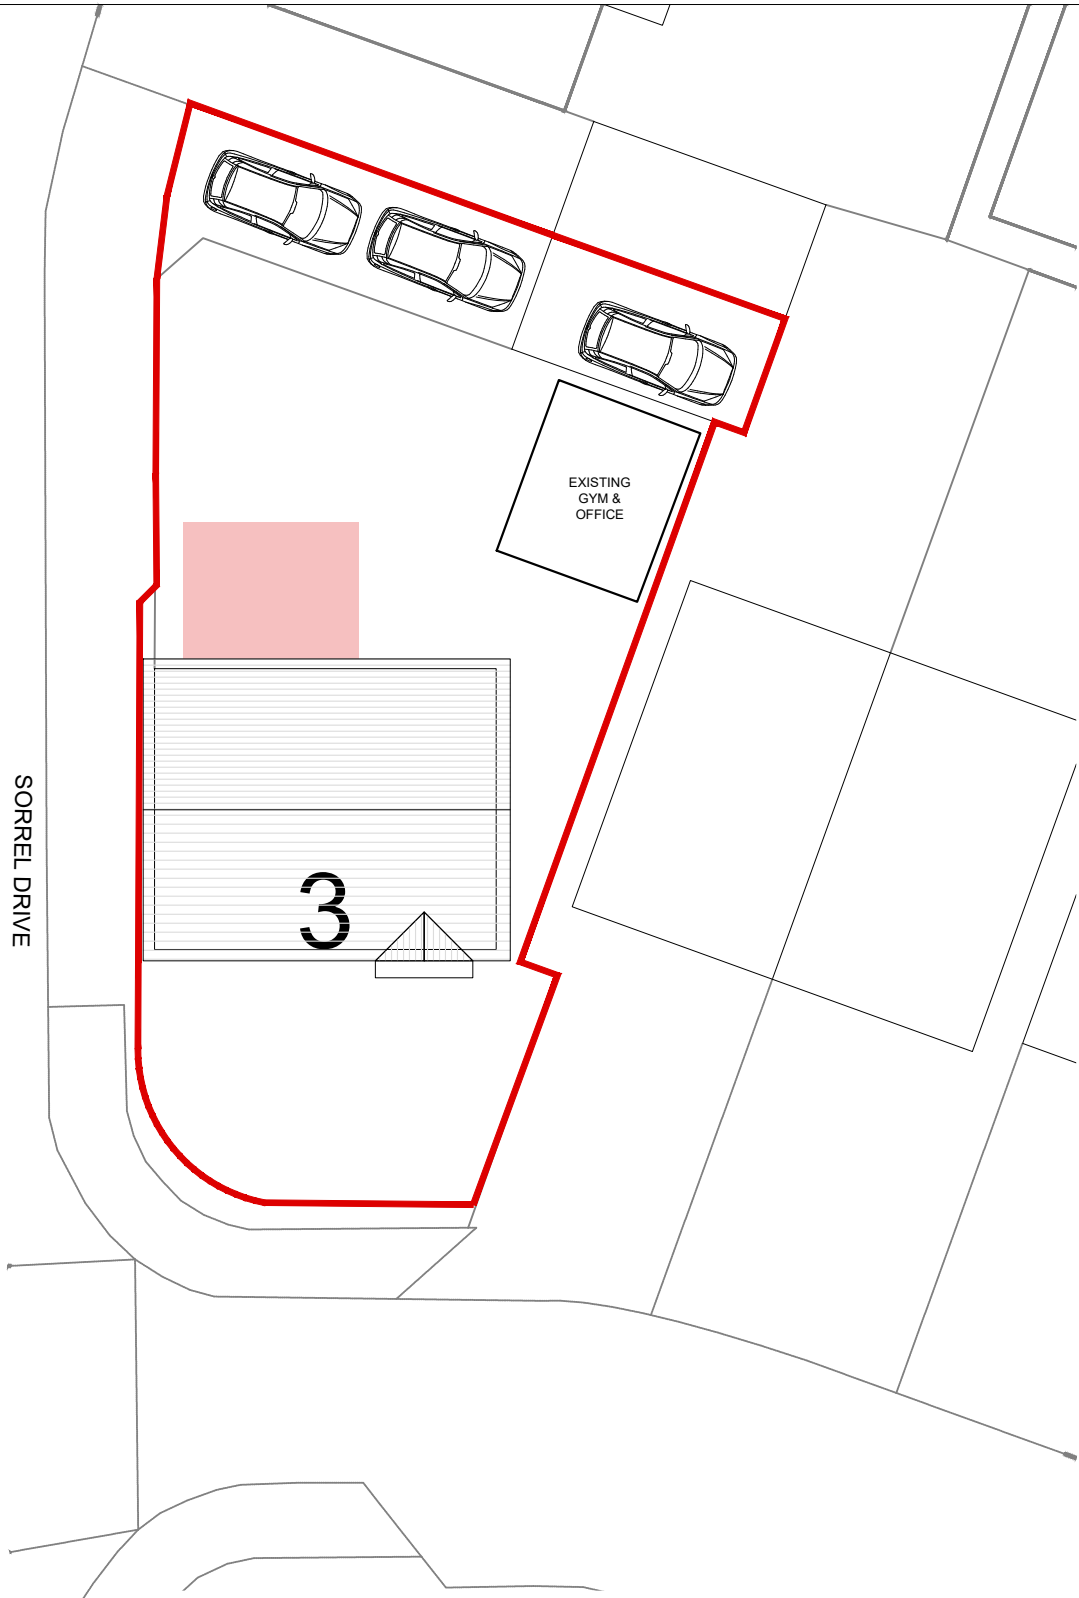


SITE PLAN
SCALE 1:200

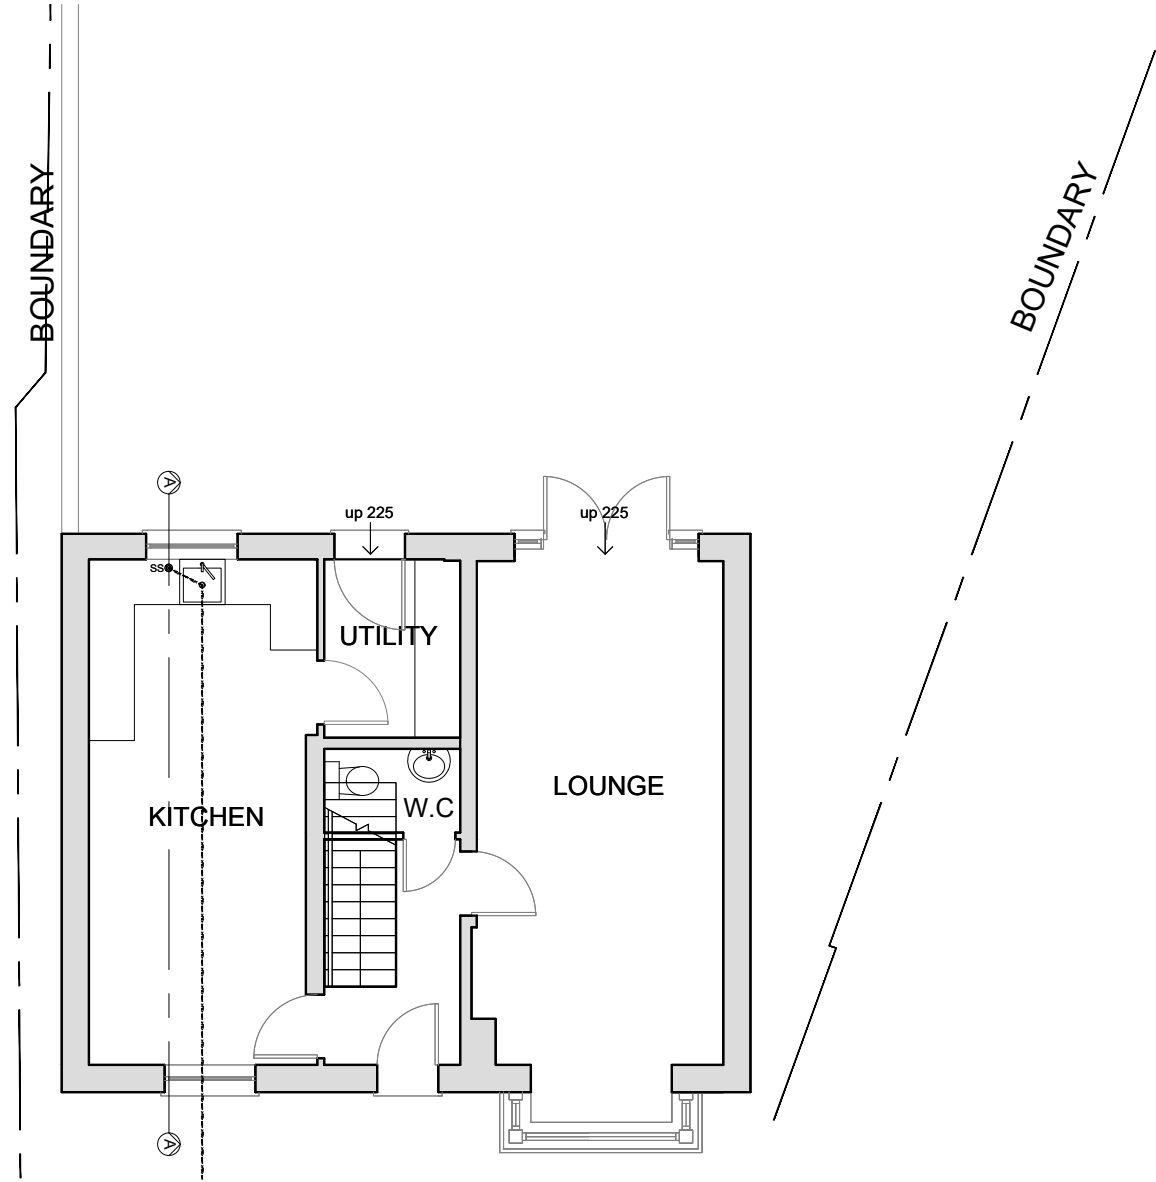


GROUND FLOOR PLAN
SCALE 1:100

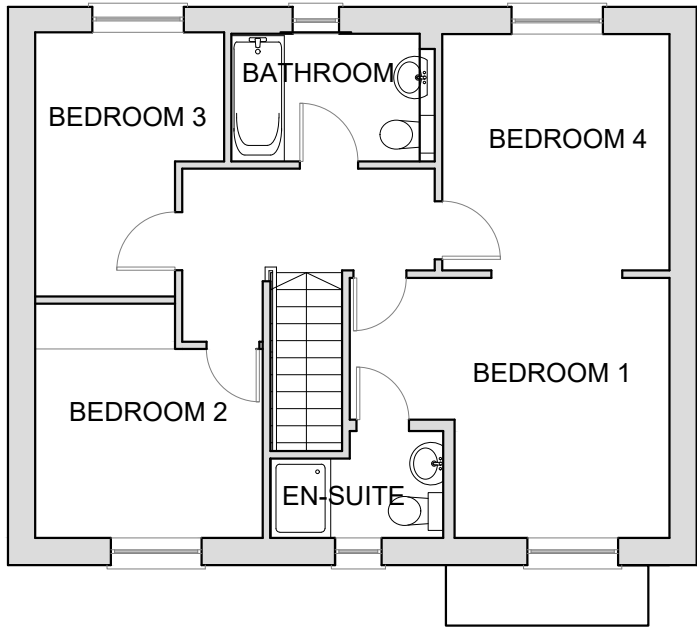

FIRST FLOOR PLAN
SCALE 1:100

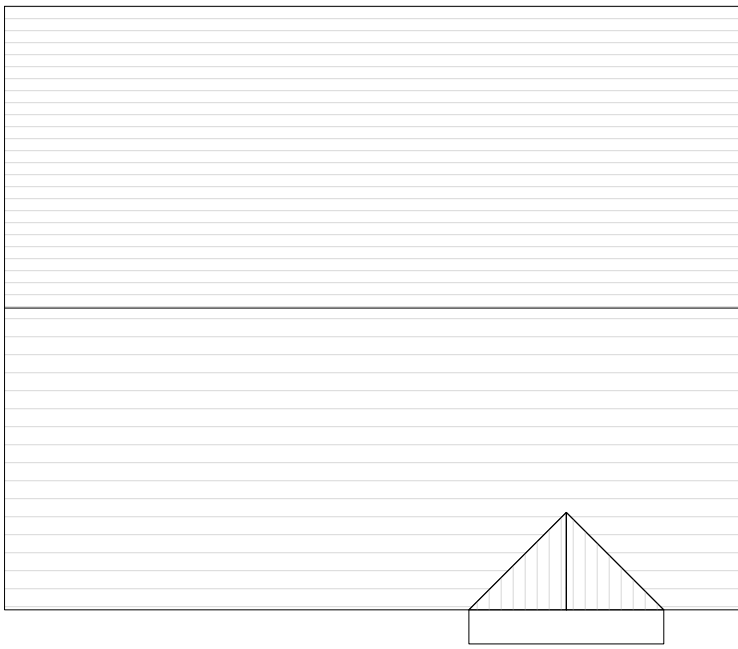



ROOF PLAN
SCALE 1:100

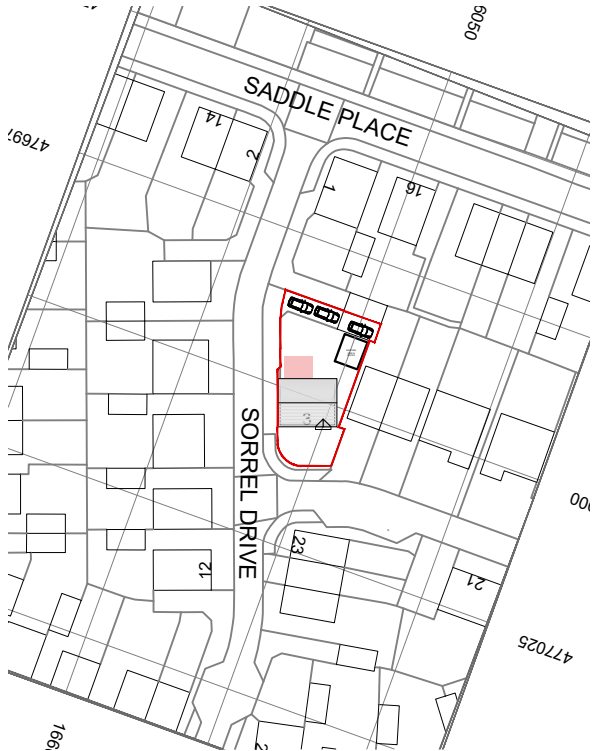

LOCATION PLAN
SCALE 1:1250

DRAWING NOTES:

- These designs and drawings remain the copyright of Architectural Design Services (uk) LTD and may not be reproduced without prior written consent and adherence to any agreed terms and conditions of use.
- These drawings are prepared for planning, LDC, Thames water build over agreement, and/or building control "full plans", application purposes only. They are not to be used for construction, tendering, or fabrication.
- All works are considered draft until above approvals are granted by the relevant approval body.
- Materials, finishes, and external details are subject to planning approval and may vary in the final design.
- Boundaries, rights of way, and land ownership are shown for indicative purposes only and should be confirmed by legal documentation or Land Registry plans.
- Locations of trees, drains, services, and utilities are indicative only and subject to confirmation by specialist survey.
- The contractor shall be responsible for all setting out, methods of construction, temporary works, health & safety, and compliance with statutory requirements.
- Where contractors scale from these drawings, All dimensions to be checked and verified on site before implementation of works.
- All levels, dimensions, and site boundaries shown are approximate and subject to verification by a licensed surveyor. ANY discrepancies to be reported to Architectural Designs Services (uk) LTD.

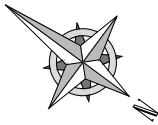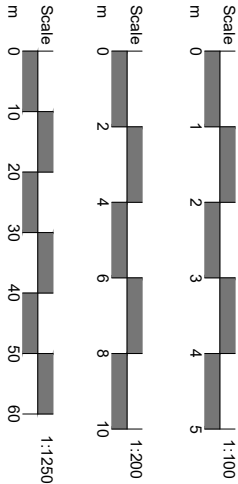

REV	DATE	REV DESCRIPTION
A	15/07/26	updates as per clients comment

PROJECT TITLE

SINGE STOREY
REAR EXTENSION

DRAWING TITLE

EXISTING PLANS &
ELEVATIONS

PROJECT ADDRESS

3 SORREL DRIVE
ARBORFIELD GREEN
READING
RG2 9QY

JOB NO	1053
DRAWING NO	PL-10
REV NO	-
PAPER SIZE	A2
SCALE	AS STATED
DRAWN BY	SNF
STAGE	PLANNING



Building 2
Guildford Business Park
Guildford Surrey, GU2 8XG
Tel: 01483 362 980
Email: info@ad-ltd.uk