


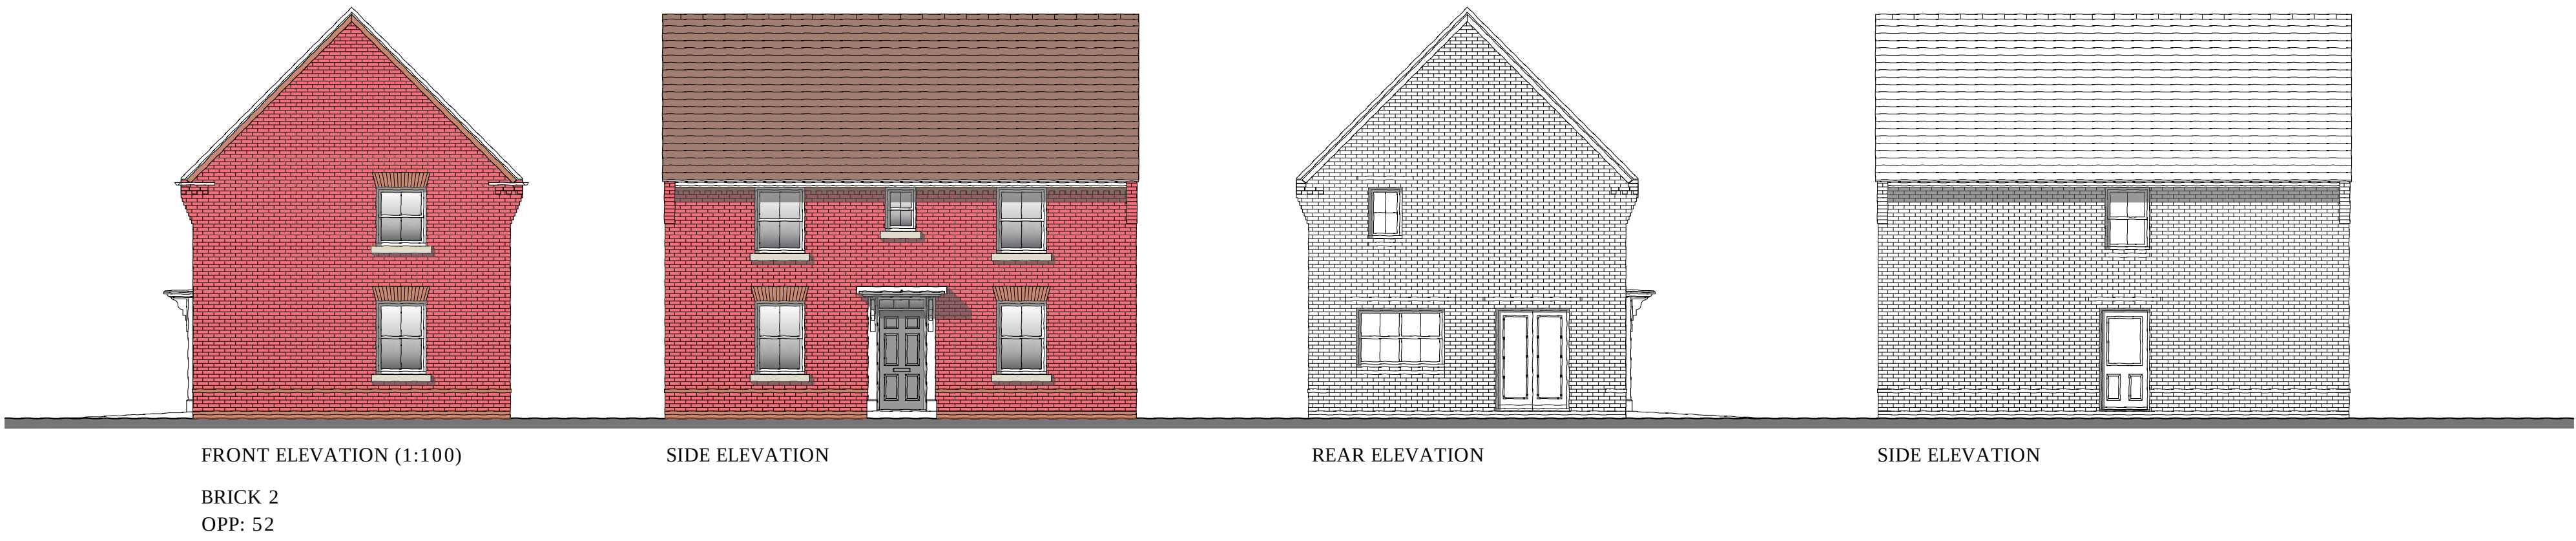


FRONT ELEVATION (1:100)

SIDE ELEVATION


REAR ELEVATION

SIDE ELEVATION

BRICK 2
OPP: 52

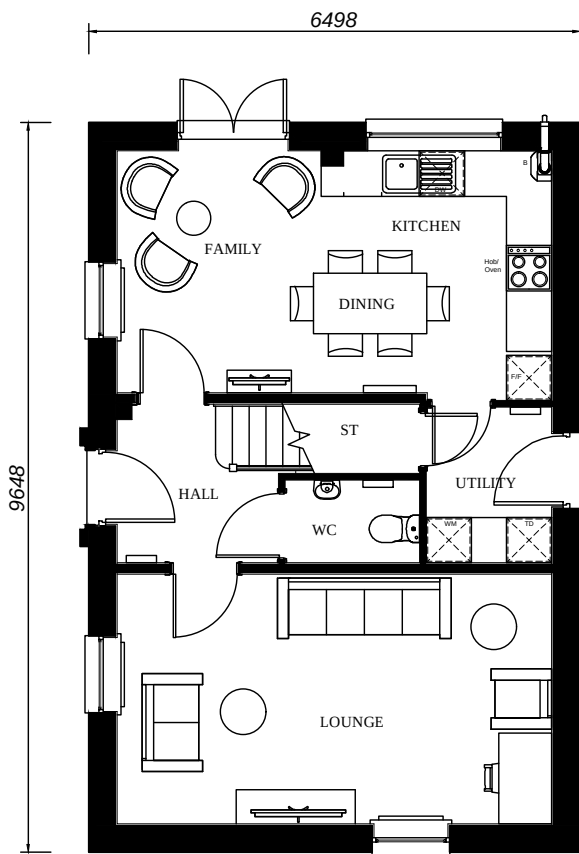

GROUND FLOOR (1:100)
OPP: 52

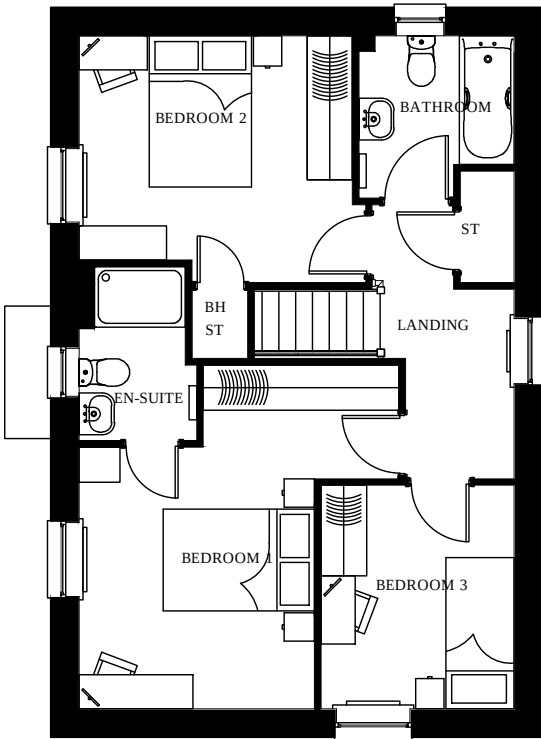

FIRST FLOOR



LOCATION PLAN (NOT TO SCALE)
● BRICK 2: PLOT LOCATION

KEY

Nationally Described Space Standard		
Occupancy	3B5P	
	Required	Achieved
Total Area (SQ/M)	93	102.29
Bedroom 1	11.5	14.04
Bedroom 2	11.5	11.51
Bedroom 3	7.5	7.53
Storage	2.5	2.72

THESE PLOTS HAVE BEEN
DESIGNED TO ACHIEVE
NATIONALLY DESCRIBED
SPACE STANDARDS.

FOXGLOVE 3 BEDROOM HOUSE	
Primary Material	BRICK
Feature Material	
Window and Door Frames	WHITE UPVC
Door Sillings	WHITE UPVC
Roofing	BLACK

PLOTS
AS:
OPP: 52

Bedrooms	3	Person	4
Plot Area	1116	Plot Area	103.76
Plot Area	1101	Plot Area	102.29



D	Amended to match latest materials layout	09.09.25	LAH	-
C	Amended to match latest materials layout	07.09.25	LAH	-
B	Amended to match latest site layout	01.02.23	LAH	-
A	Layout amended	06.09.22	LAH	-

REV	DESCRIPTION	DATE	AUTHOR	CHECKD
-----	-------------	------	--------	--------

CLIENT

PROJECT

Finchwood Park
Finchampstead

DRAWING

Foxglove
Plans and Elevations

SCALE	DATE	AUTHOR	CHECKED
1:100 @ A1	31.05.22	LAH	-

DRAWING NO	REV
PLN-2	D