


FRONT ELEVATION (1:100)

SIDE ELEVATION

REAR ELEVATION

SIDE ELEVATION

BRICK 1
OPP: 26

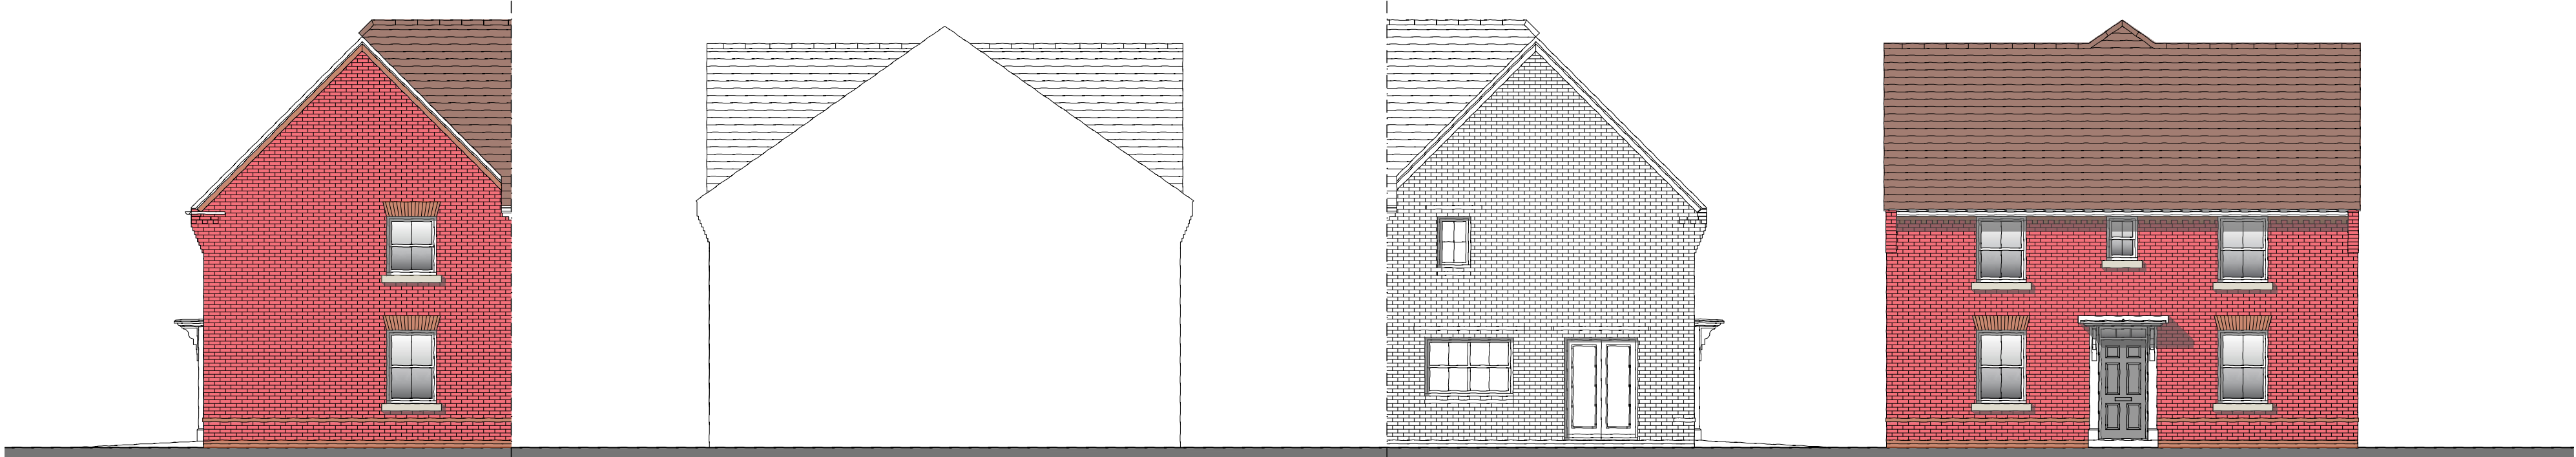


FRONT ELEVATION (1:100)

SIDE ELEVATION


REAR ELEVATION

SIDE ELEVATION

BRICK 2
OPP: 7

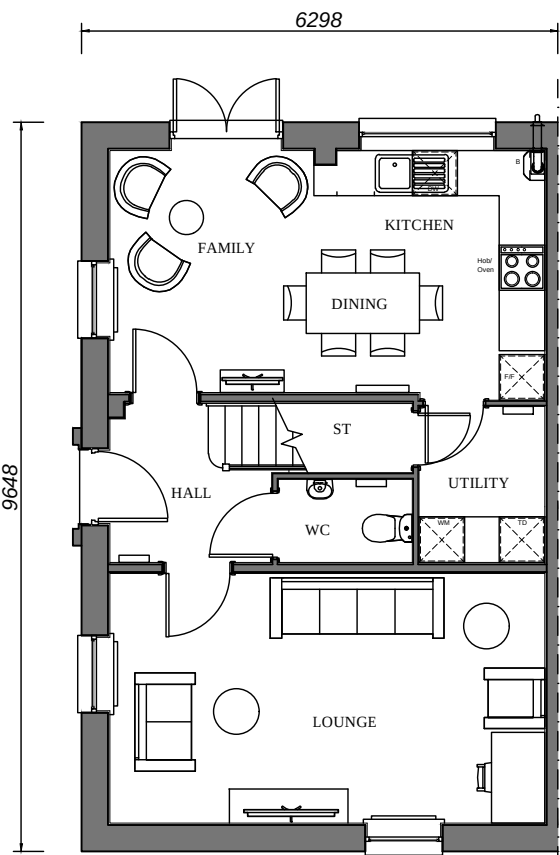

GROUND FLOOR (1:100)
OPP: 7, 26

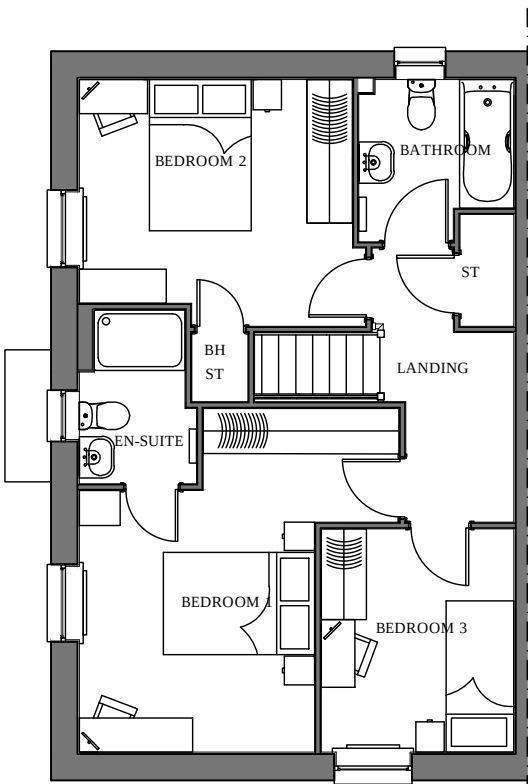

FIRST FLOOR



LOCATION PLAN (NOT TO SCALE)

- BRICK 1: PLOT LOCATION
- BRICK 2: PLOT LOCATION

KEY

Nationally Described Space Standard		
Occupancy	3B5P	
	Required	Achieved
Total Area (SQ/M)	93	102.29
Bedroom 1	11.5	14.04
Bedroom 2	11.5	11.51
Bedroom 3	7.5	7.53
Storage	2.5	2.72

THESE PLOTS HAVE BEEN
DESIGNED TO ACHIEVE
NATIONALLY DESCRIBED
SPACE STANDARDS.

FOXGLOVE 3 BEDROOM HOUSE	
Primary Material	BRICK
Feature Material	
Window and Door Frames	WHITE UPVC
Paint Soffits	WHITE UPVC
Grounding	BLACK

PLOTS	
AS:	
OPP: 7, 26	

Bedrooms	3	Persons	4
Plot Area	1116	Plot Area	103.76
Plot Area	1101	Plot Area	102.29



B A Amended to match latest materials layout 09.09.25 LAH -
Amended to match latest materials layout 07.09.25 LAH

REV	DESCRIPTION	DATE	AUTHOR	CHECKD
-----	-------------	------	--------	--------



PROJECT
Finchwood Park
Finchampstead

DRAWING
Foxglove
Plans and Elevations

SCALE	DATE	AUTHOR	CHECKED
1:100 @ A1	01.02.23	LAH	-

DRAWING NO	REV
PLN-2	B

BRIMSTONE
DESIGN LTD