




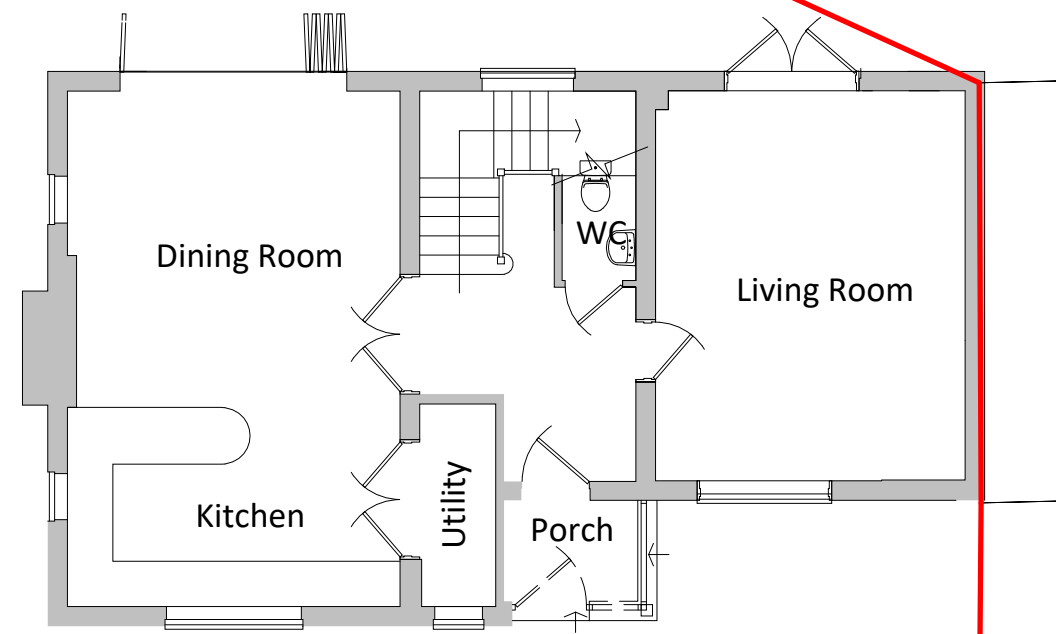

① Existing Ground Floor
1 : 100

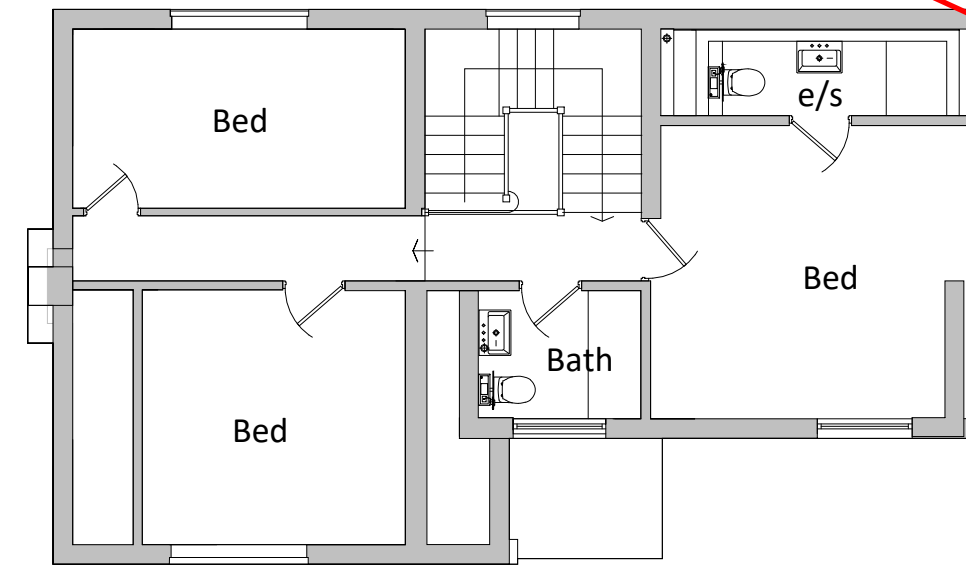

② Existing First Floor
1 : 100

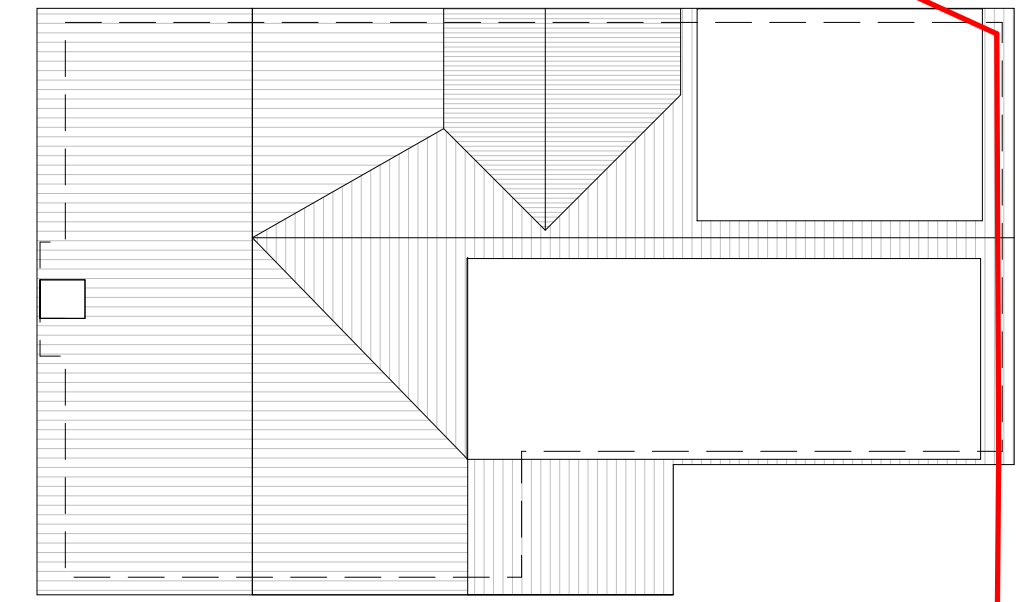


③ Existing Roof Plan
1 : 100




④ Existing Front Elevation
1 : 100




⑤ Existing Rear Elevation
1 : 100

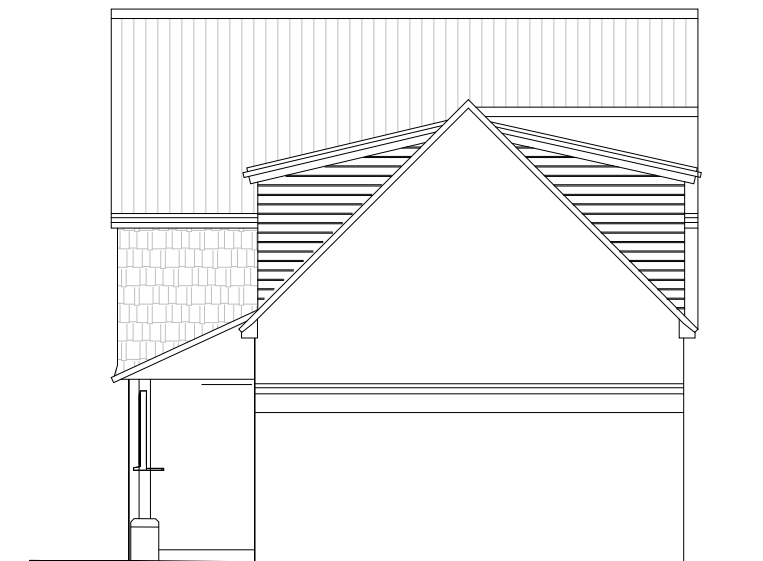


⑥ Existing Side Elevation_1
1 : 100

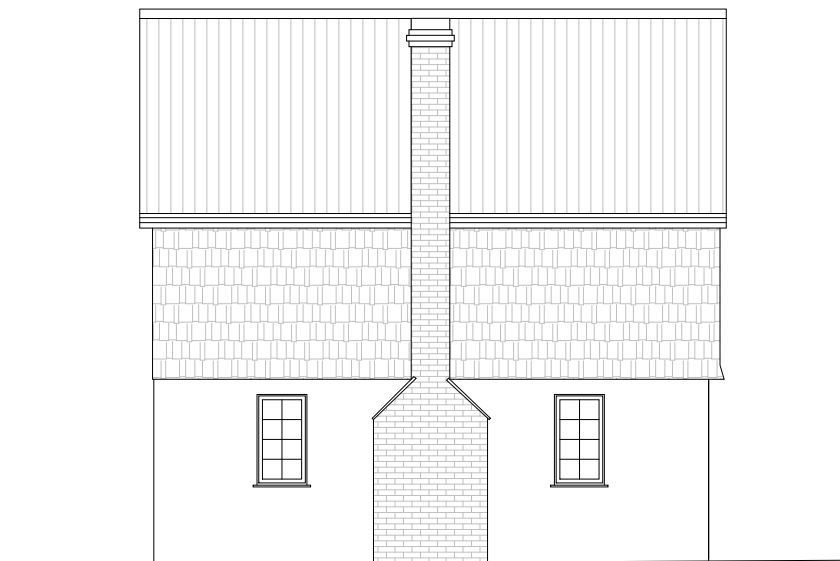


⑦ Existing Side Elevation_2
1 : 100

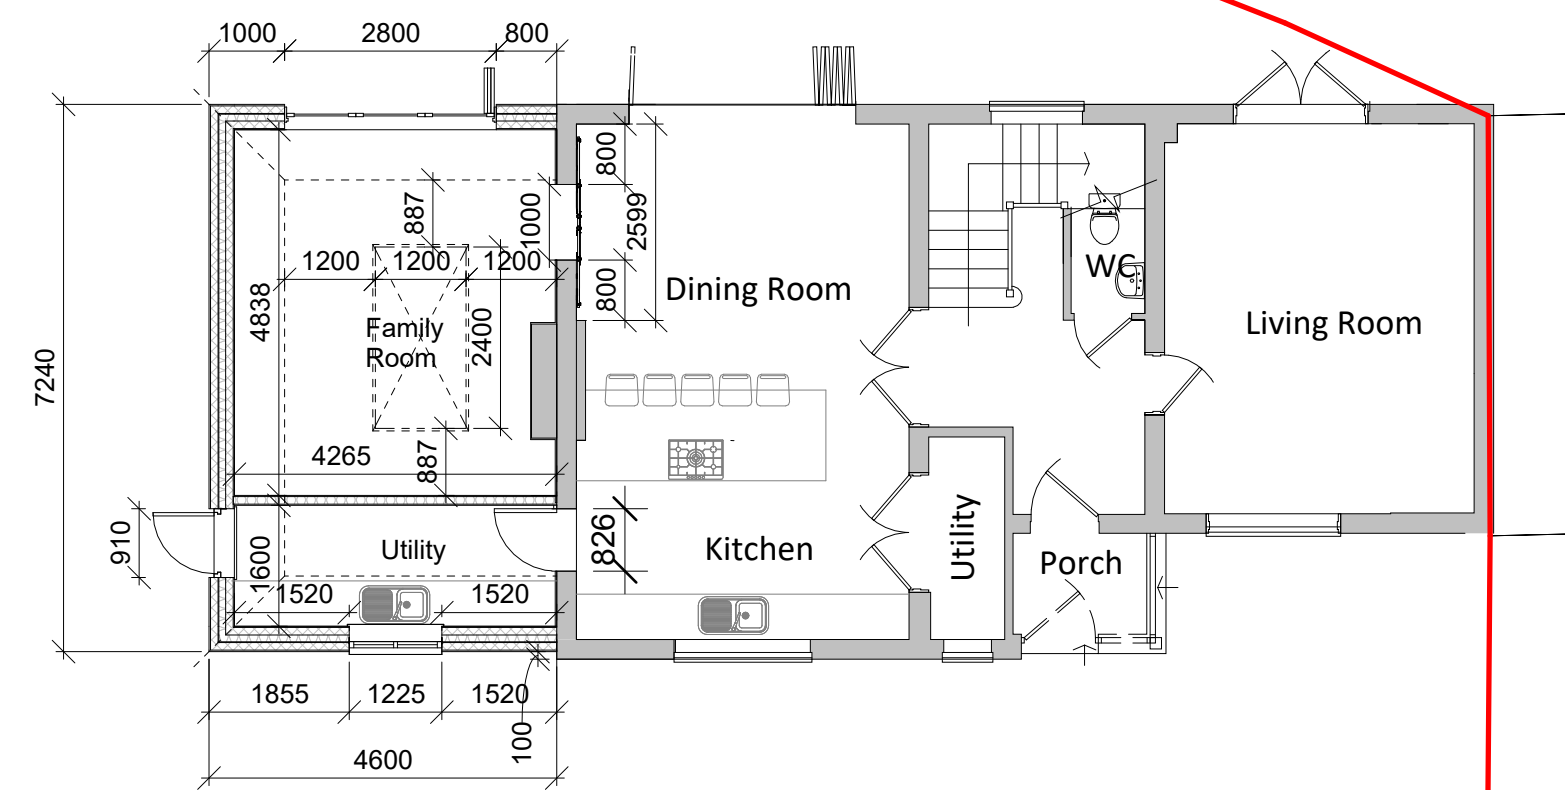

⑧ Proposed Ground Floor
1 : 100

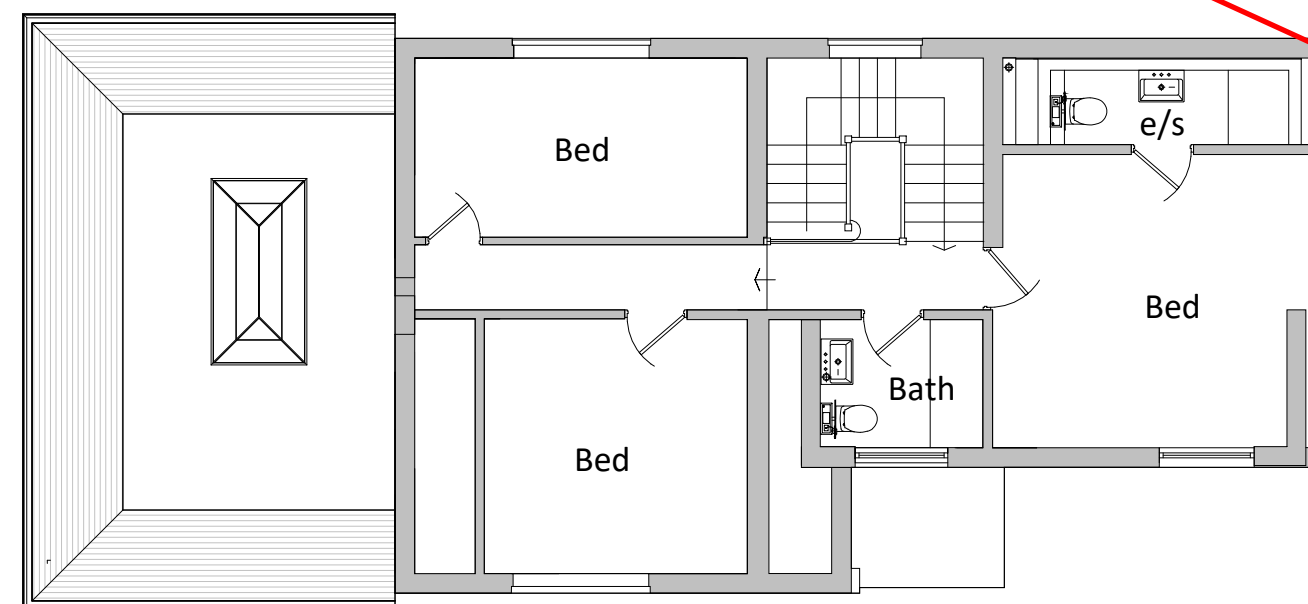

⑨ Proposed First Floor
1 : 100

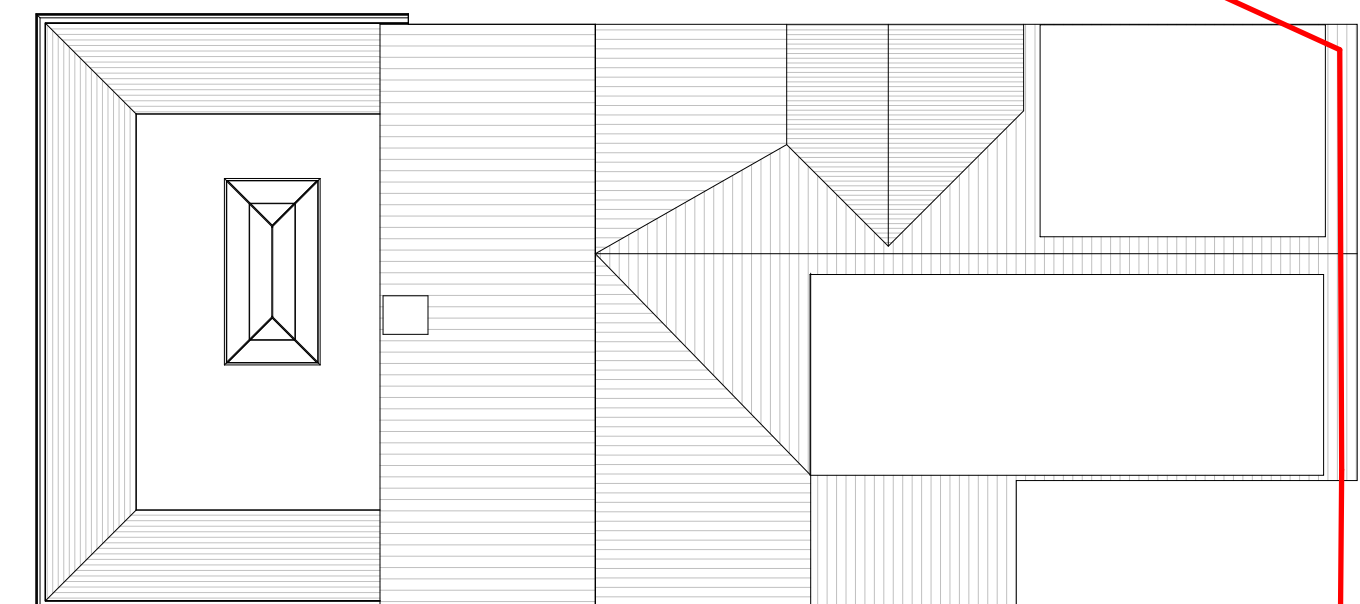


⑩ Proposed Roof Plan
1 : 100




⑪ Proposed Front Elevation
1 : 100




⑫ Proposed Rear Elevation
1 : 100

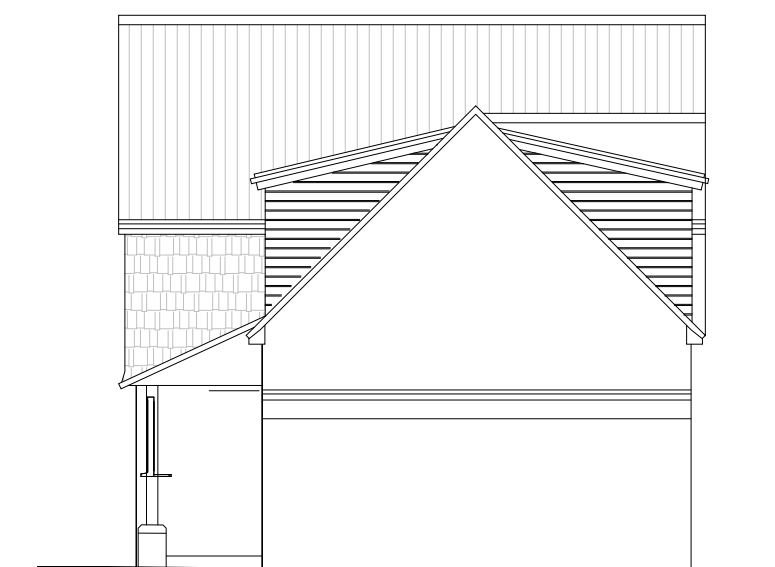

⑬ Proposed Side Elevation_1
1 : 100

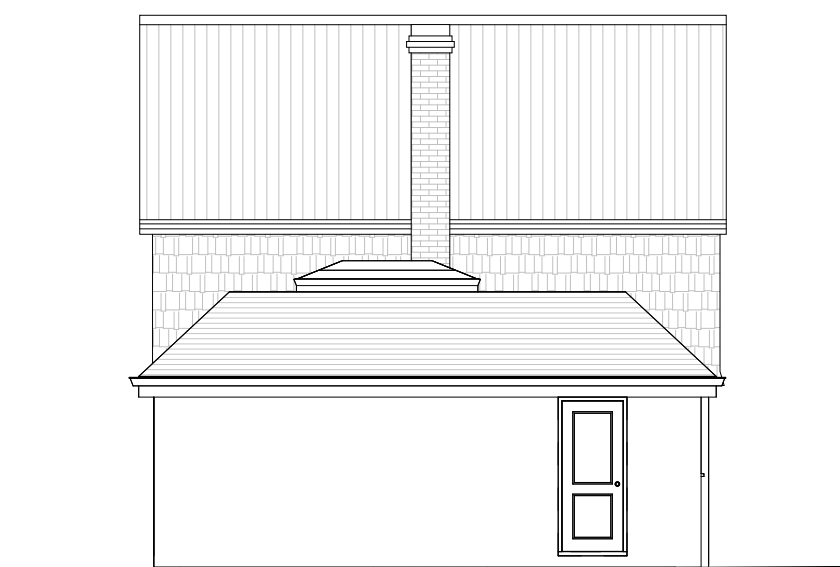

⑭ Proposed Side Elevation_2
1 : 100

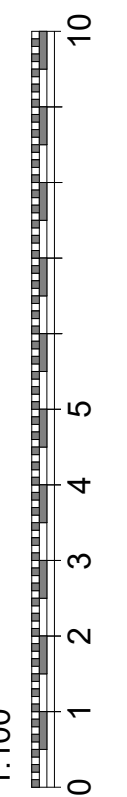

Do not scale from this drawing except for planning purpose. Contractor to verify all dimensions before setting out, commencing work or placing order



15 Osborne Road, Wokingham, RG40 1TL

Client Mr and Mrs Spear

Drawing Title Existing and Proposed

Project Ref	Layout Id	Rev.
4122	GA.01	05

Date: 29/01/2026 Scale @A1: 1 : 100

M3 Architectural Design Ltd
Basepoint Centres Limited
377-399 London Road
Camberley GU15 3HL

t: 01276 300024
e: info@m3architecturaldesign.co.uk
w: www.m3architecturaldesign.co.uk
© 2026 M3 Architectural Design Ltd