



20 metres

 

A3

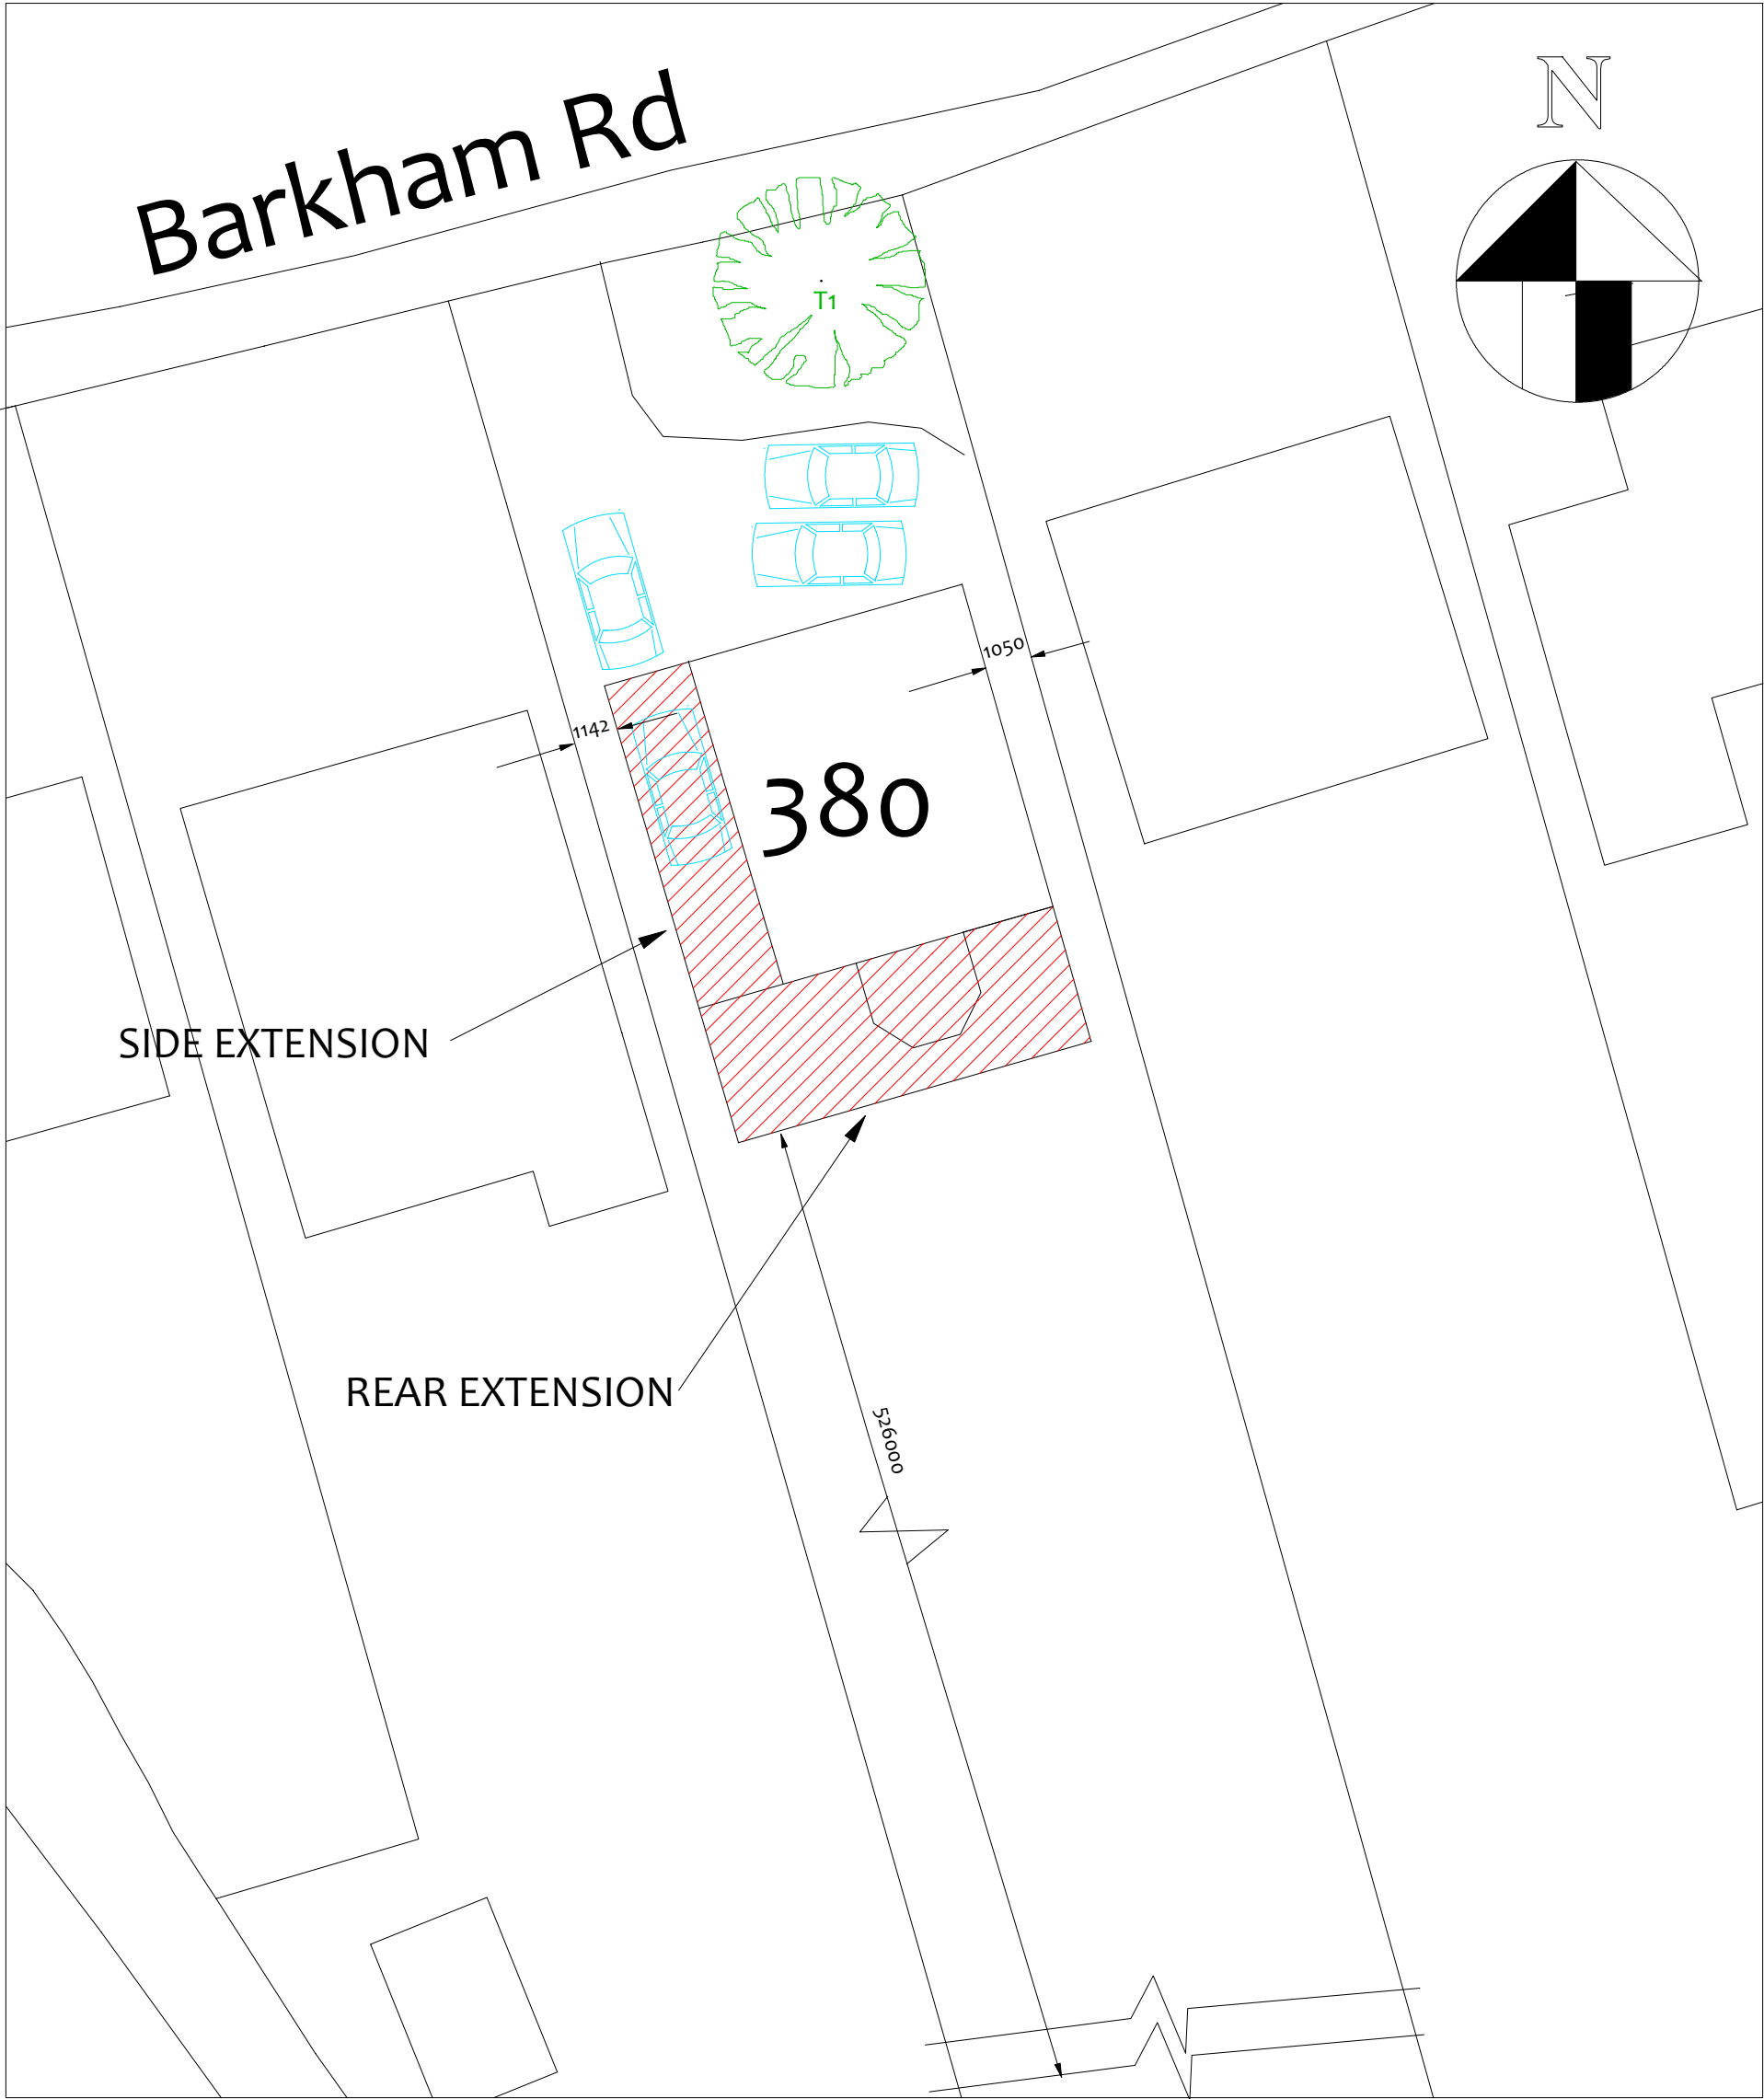

Serial number: 98770

Crown copyright and database right 2016
Ordnance Survey licence 100048957
Reproduction in whole or in part is prohibited
without the prior permission of Ordnance Survey

ISSUE A INTRO 23/09/24		Client		Mr and Mrs Steedman	
Project		Scale 1:200		Date: September 2024	
Proposed single storey rear extension , first floor side extension + re location of front and garage doors + new porch at 380 Barkham Rd RG41 4DL		Drawing title		Site Plan	
Drg No		3219-10			