






side elevation

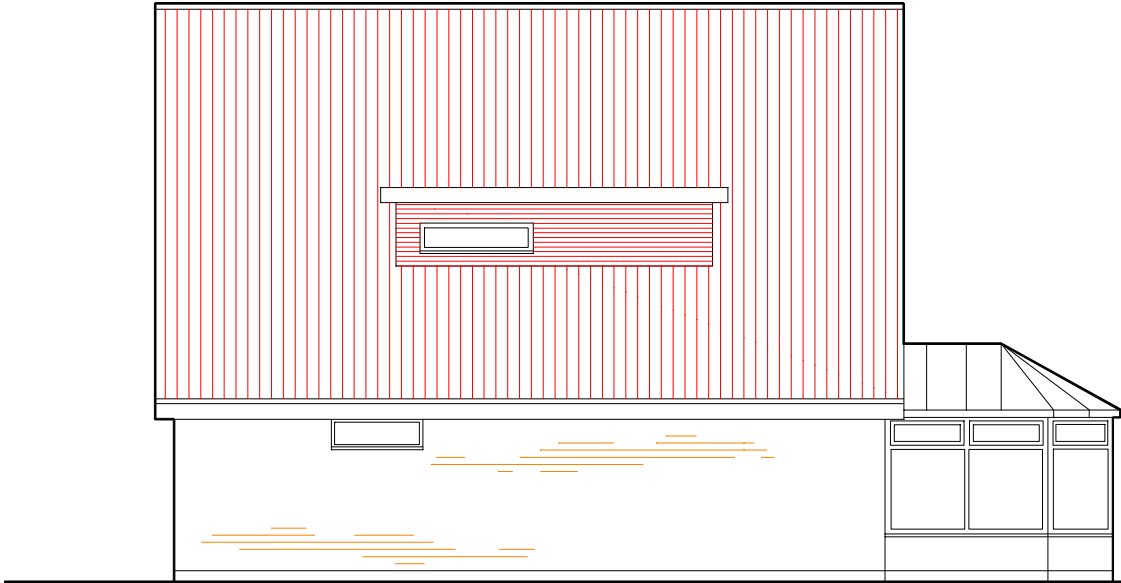

rear elevation

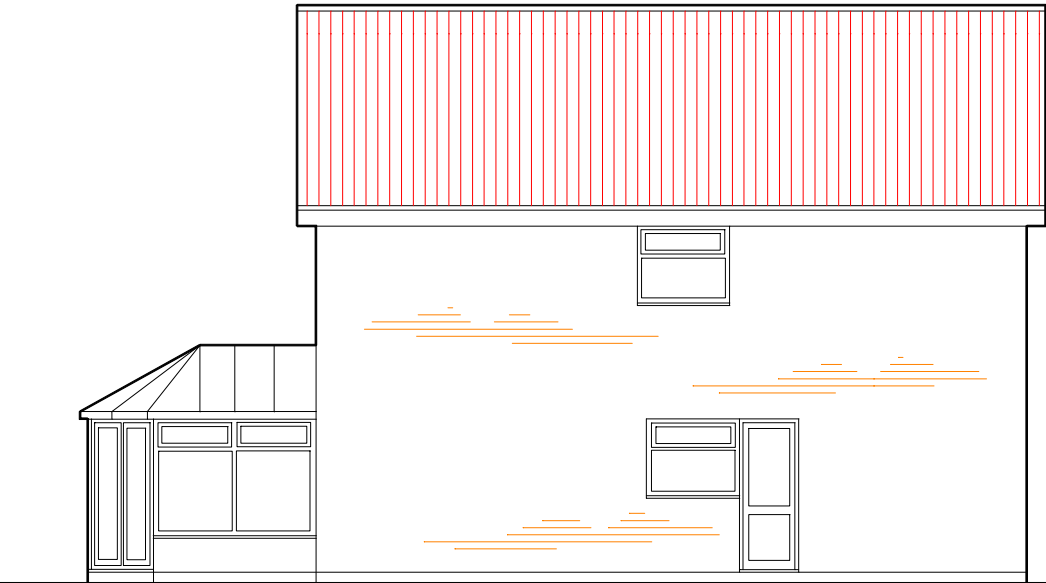

side elevation

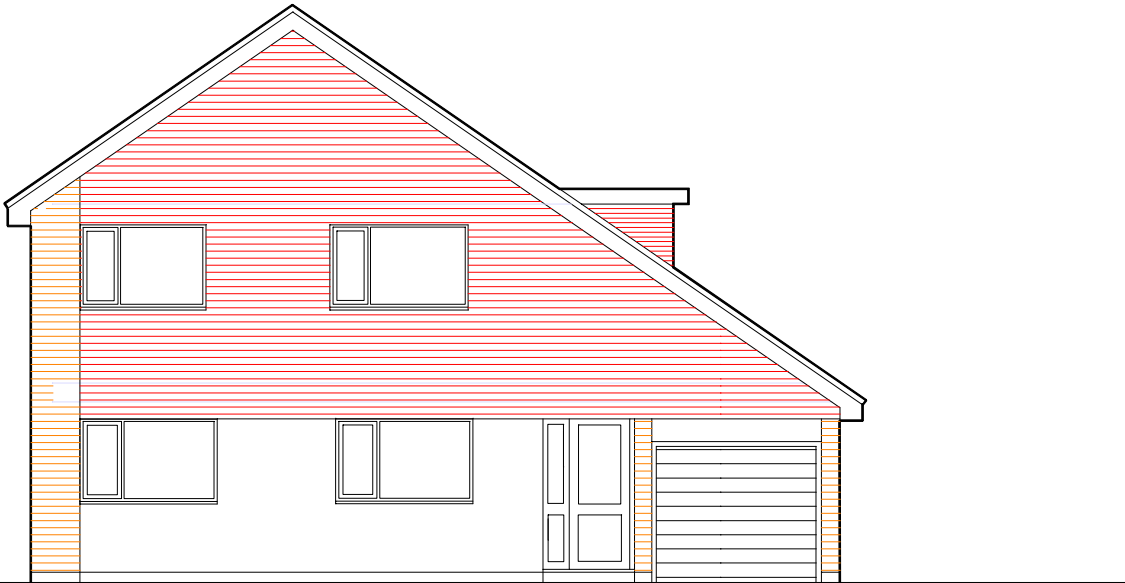

front elevation

existing elevations

ISSUE A INTRO 23/09/24		Client	
Project		Mr and Mrs Steedman	
Proposed single storey rear extension , first floor side extension + re location of front and garage doors + new porch at 38o Barkham Rd RG41 4DL		Scale 1:100	Date: September 2024
Drawing title		Drg No	3219-1
Existing elevations			