



- Notes:
- This drawing is protected by copyright.
 - Do not scale from drawing.
 - To be read in conjunction with Architect's specification, relevant engineers' information and manufacturers' literature.
 -
 -

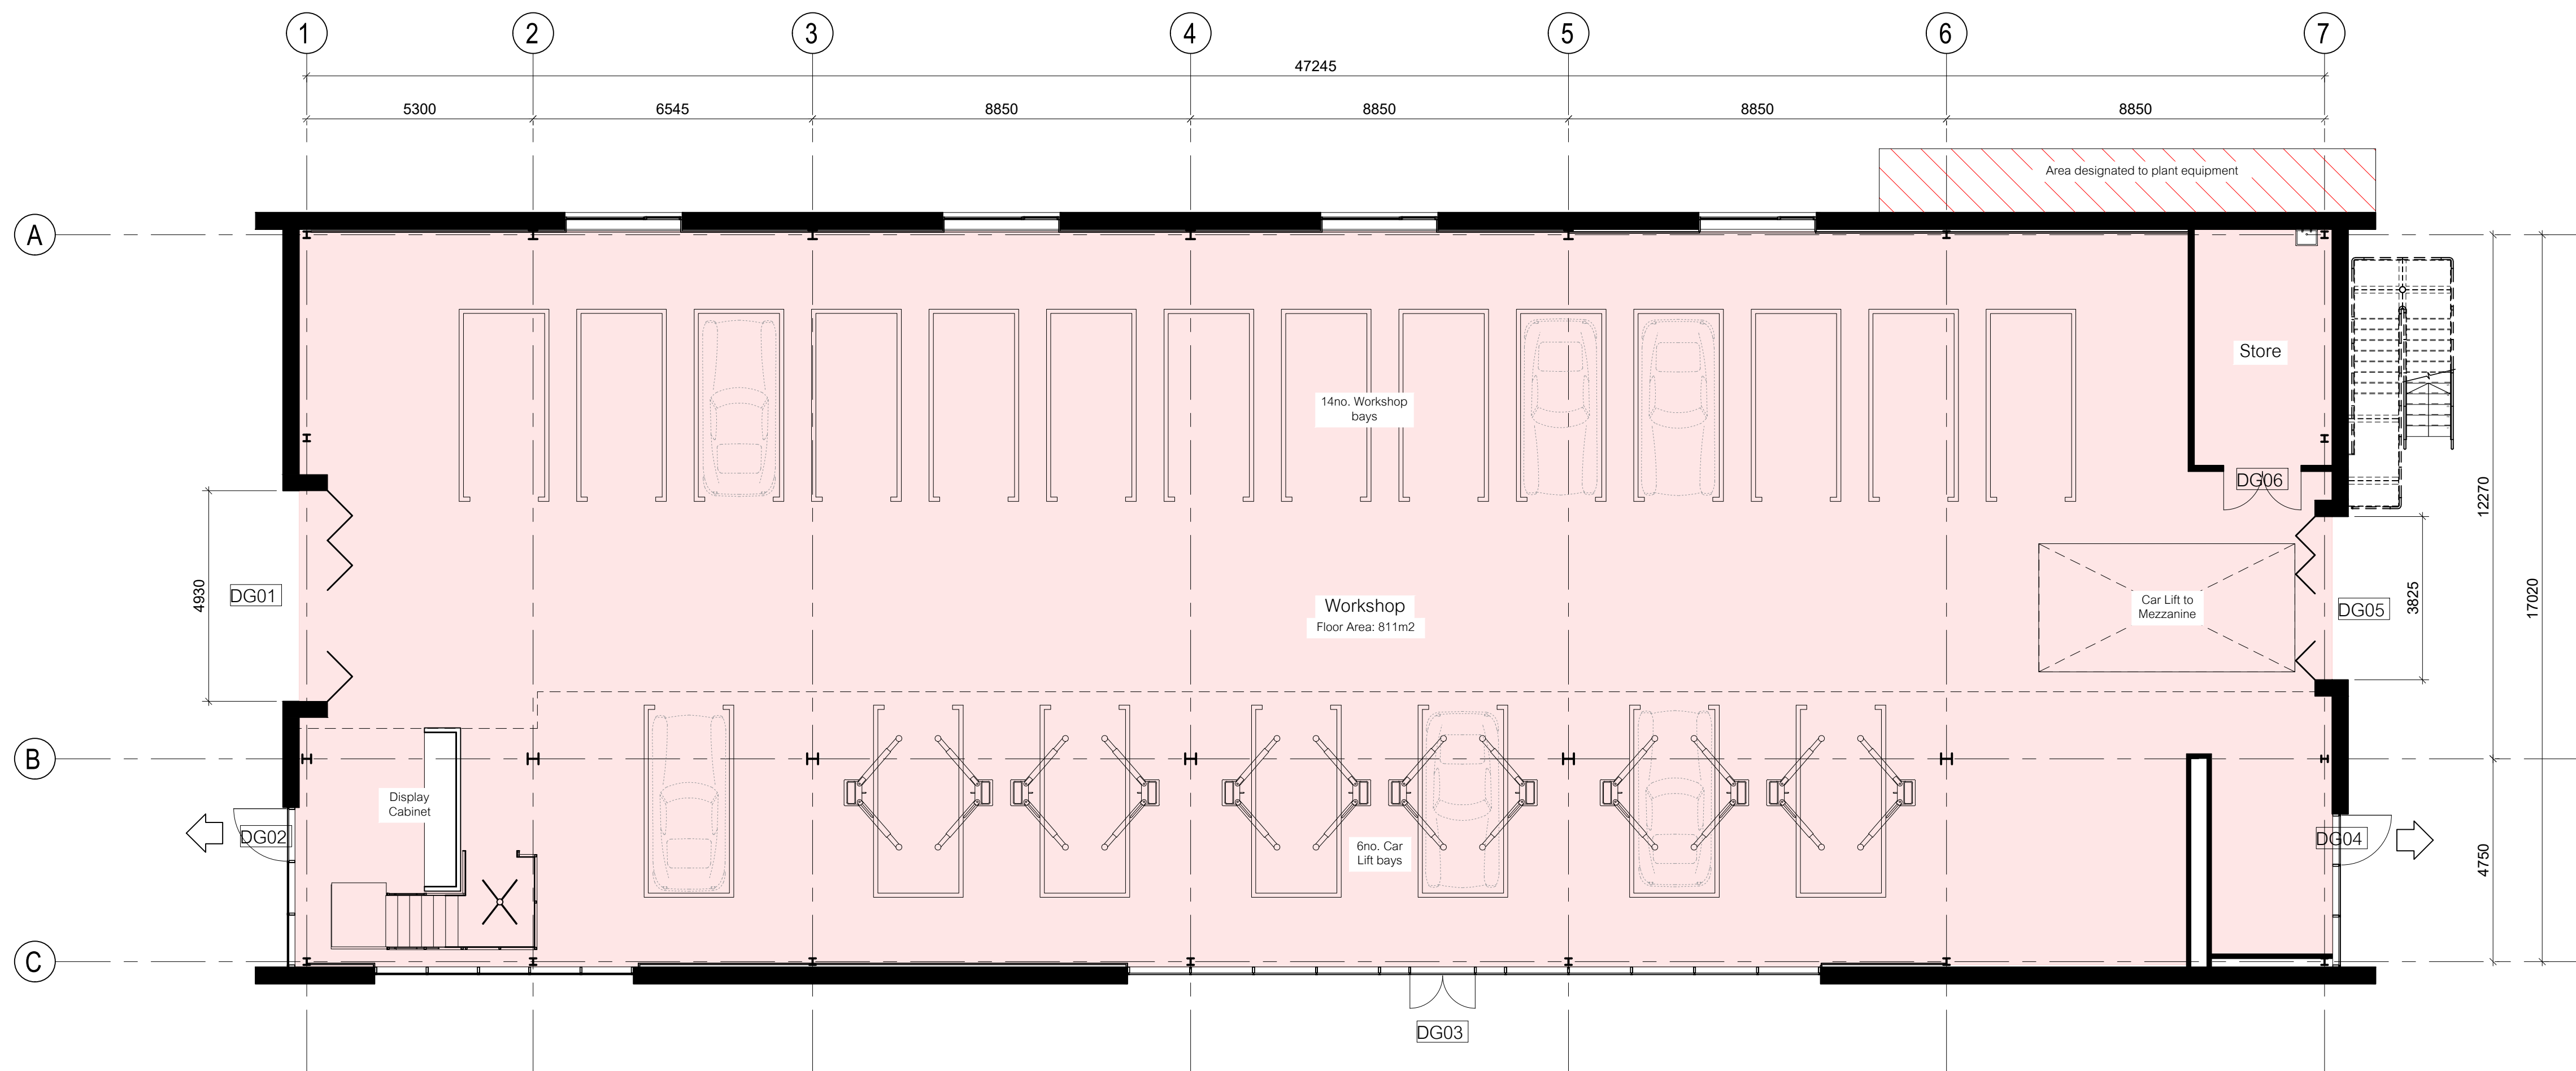

1 Ground Floor Plan
1:100

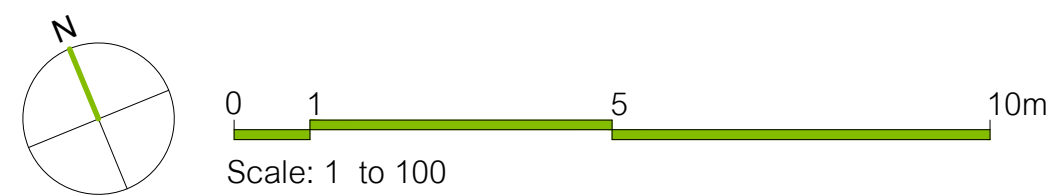

revision	DH	20/02/26	P02
	by	date	index

GTO Engineering

GBS architects

Proposed Ground Floor Plan

t: 01865 305 130 • e: info@gsbarchitects.co.uk • w: www.gsbarchitects.co.uk

scale: 1:100 @ A1 date: 20/02/26 dwn/ckd: DH/DW

7302-GBS-XX-XX-DR-A-225