

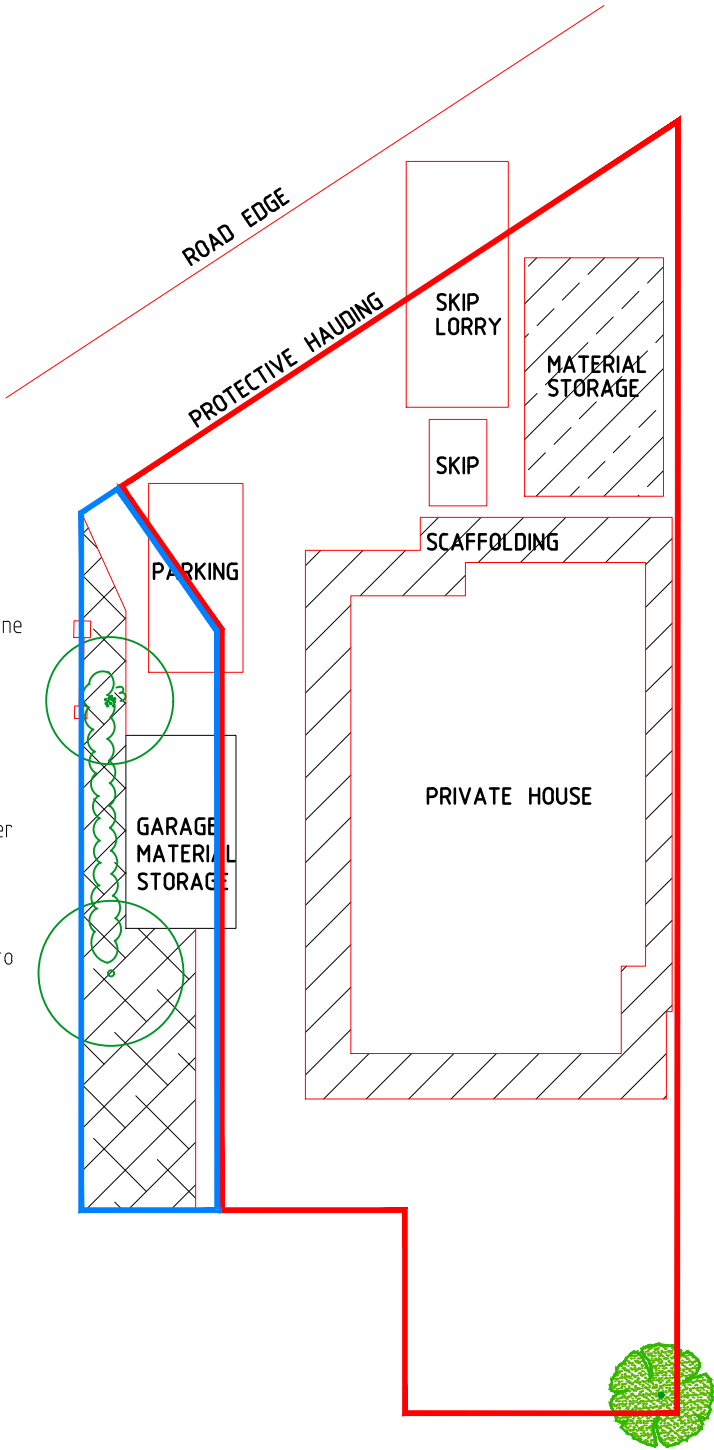


- 1. Parking space on existing concrete driveway with ample parking opposite in public carpark
- 2. Loading and un-loading zone
- 3. Material storage areas
- 4. Security hoarding to the front
- 5. Jet wash stored on site for wheel washing where required.
- 6. Petrol saws will be connected to building water supply when required
- 7. Skips will be used and material recycled where possible
- 8. Tree protection in place to prevent damage to tree routes during construction.

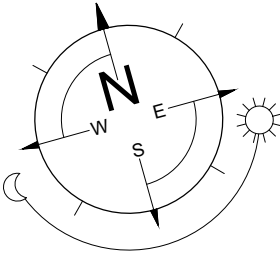

SITE PLAN (1:200)

 

REV.	DATE	COMMENTS
PROJECT		
Land to rear of 12 Shepherds Hill		
Earley		
RG6 1BB		
PROJECT TITLE		
Proposed two storey detached dwelling		
DRAWING TITLE		
CONSTRUCTION METHOD STATEMENT		
CLIENT		
Miss K Johnson		
SCALE 1:200 (A3)		DATE July 25
DRG. No. 24-936-01		REV. A