


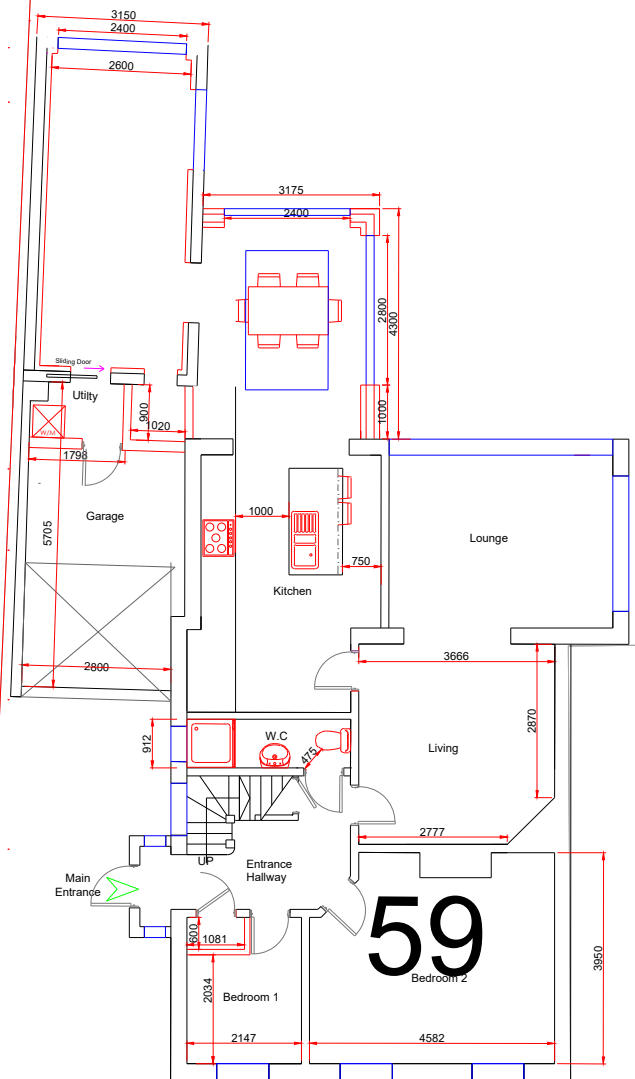


PROPOSED Ground Floor Plan  
Scale 1:100



PROPOSED Front Elevation  
Scale 1:100



PROPOSED Rear Elevation  
Scale 1:100

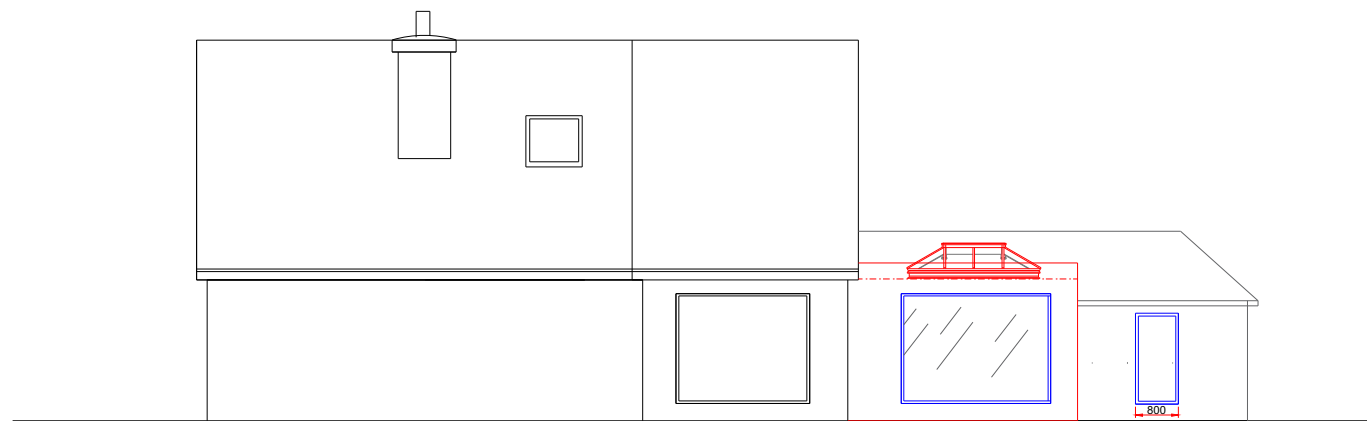


PROPOSED Side Elevation  
Scale 1:100



PROPOSED Side Elevation  
Scale 1:100

**PLAN A -**  
**EXISTING PORCH WALLS TO REMAIN**  
The frame / enclosure of new windows to step in, avoiding re-positioning of existing stair window. Existing roof of canopy to remain as support for new frame enclosure.

#### PROPOSED PLANS - REVISED

 

| SCALE      | DATE         | REVISION |
|------------|--------------|----------|
| 1:100 @ A3 | 15-FEB-2025  | A        |
| JOB NO.    | DRAWING NO.  |          |
| CD0000-00  | DRAWING_NO 1 |          |

CLIENT REF  
PROPOSED DRAWINGS

59, Ramsbury Drive, Earley, Reading, Wokingham RG6 7RS