


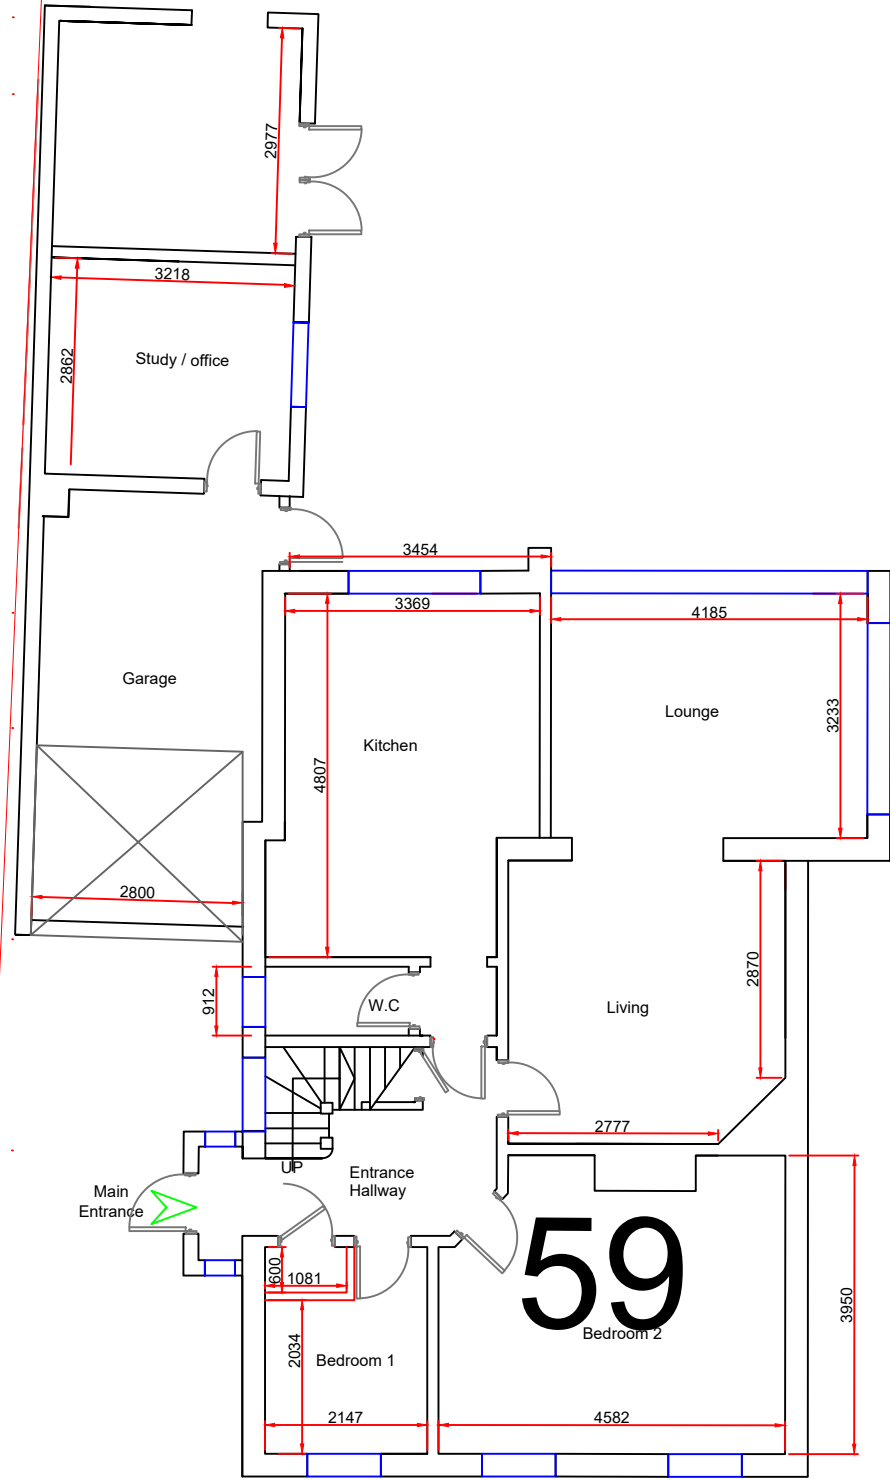


EXISTING Ground Floor Plan
Scale 1:100



EXISTING Front Elevation
Scale 1:100



EXISTING Rear Elevation
Scale 1:100

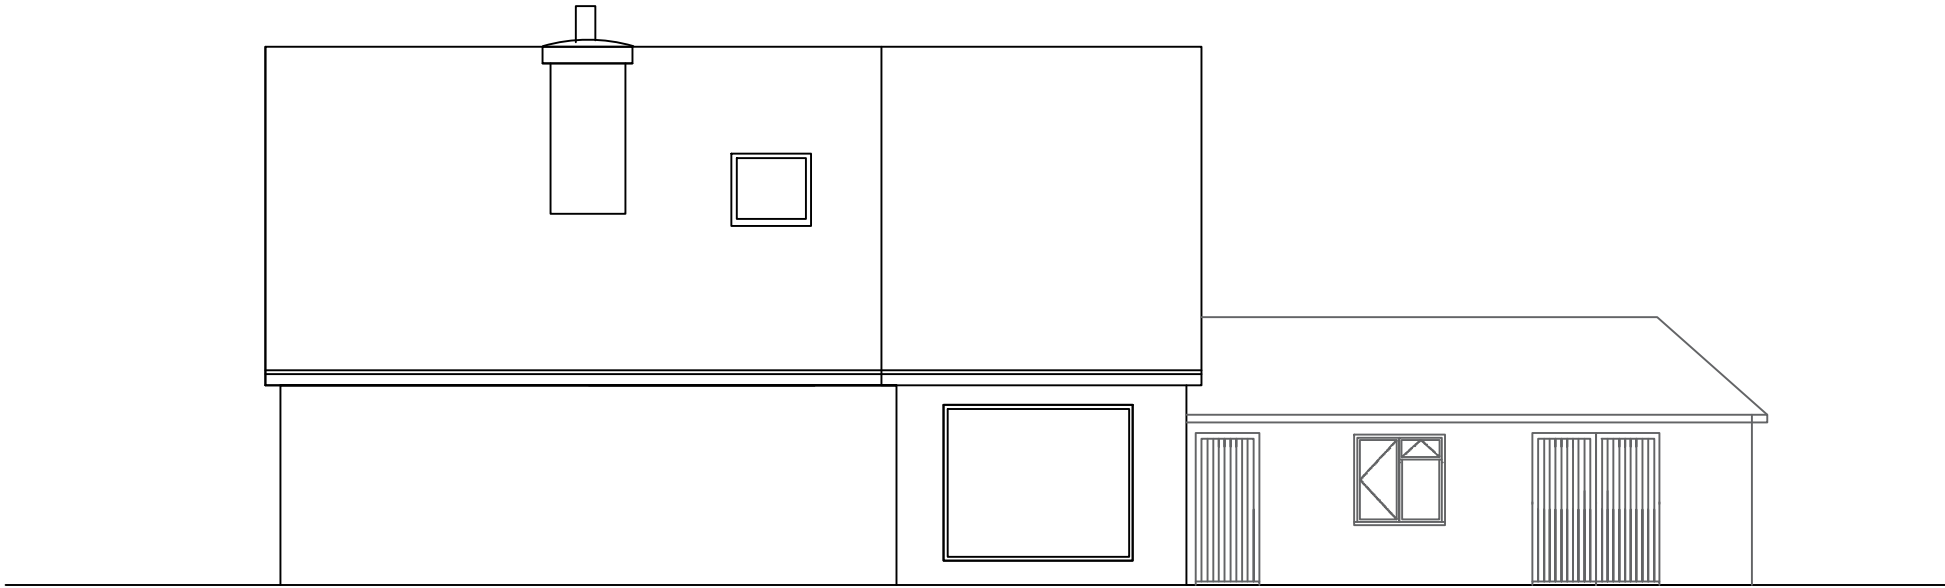


EXISTING Side Elevation
Scale 1:100



EXISTING Side Elevation
Scale 1:100

PROPOSED PLANS - REVISED

 

SCALE	DATE	REVISION
1:100 @ A3	15-FEB-2025	A
JOB NO.	DRAWING NO.	
CD0000-00	DRAWING_NO 1	
CLIENT REF		

PROPOSED DRAWINGS

59, Ramsbury Drive, Earley, Reading, Wokingham RG6 7RS