


Revision	Issue Date	Dm	Chk
----------	------------	----	-----

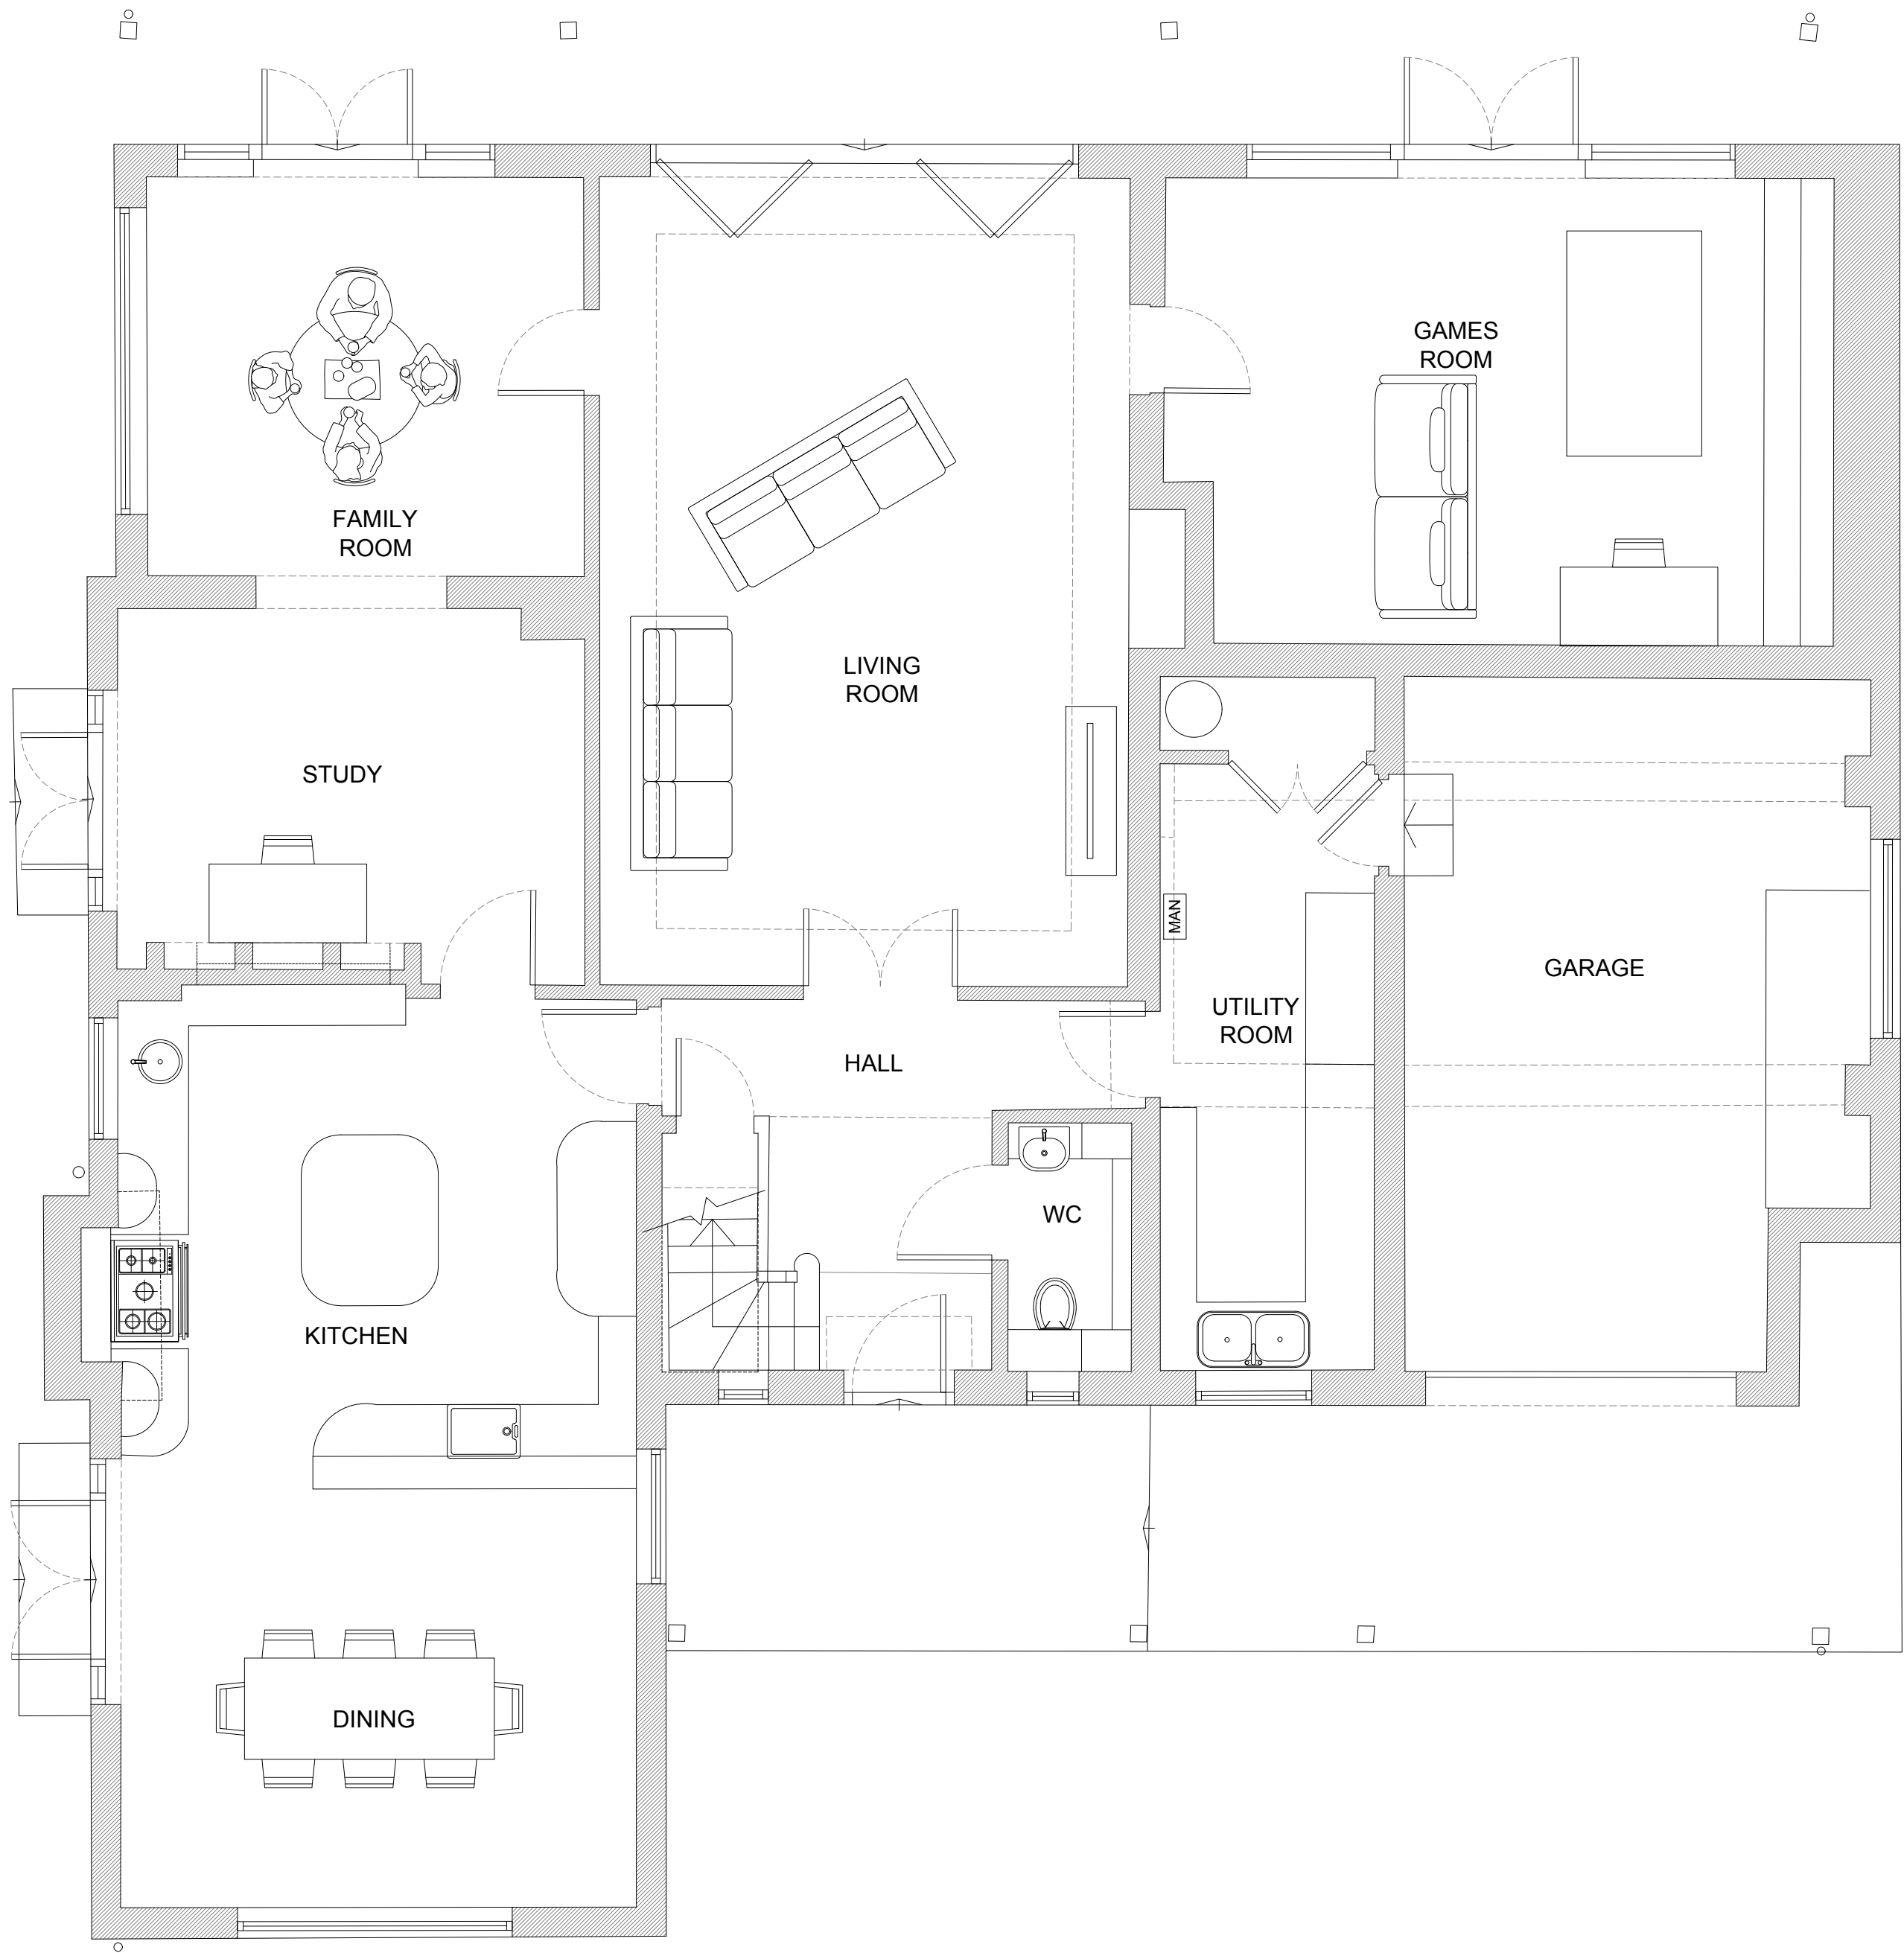

- GENERAL NOTES - PLANS & ELEVATIONS**
- THIS DRAWING IS TO BE READ IN CONJUNCTION WITH ALL GENERAL ARRANGEMENT, PROJECT DETAILS, SPECIFICATIONS AND CONSULTANTS DRAWINGS.
 - UNLESS NOTED OTHERWISE, ALL DIMENSIONS ARE TO STRUCTURAL FACES AND/OR PARTITION STUDS.
 - ABBREVIATIONS:

SVP	SOIL AND VENT PIPE
DP	DRAINAGE POINT
RWP	RAIN WATER PIPE
BIG	BACK INLET GULLY
 - ALL ELEMENTS OF WORK TO BE INSTALLED ACCORDING TO THE APPROPRIATE MANUFACTURER'S INSTRUCTIONS.

Status
PLANNING

Project
**19 BAYLISS ROAD, WARGRAVE,
READING RG10 8DR**

Drawing Title
EXISTING GROUND FLOOR PLAN

Date	Scale	Drawn by	Check by
JULY 24	1:50 @ A1	KA	CA
Project No.	Drawing No.		Revision
23.124	PL.1300		-

Fineline
Architects

T. 07825 615 255
E. info@finelinearchitects.co.uk
W. www.finelinearchitects.co.uk

EXISTING GROUND FLOOR PLAN

