


Revision	Issue Date	Dm	Chk

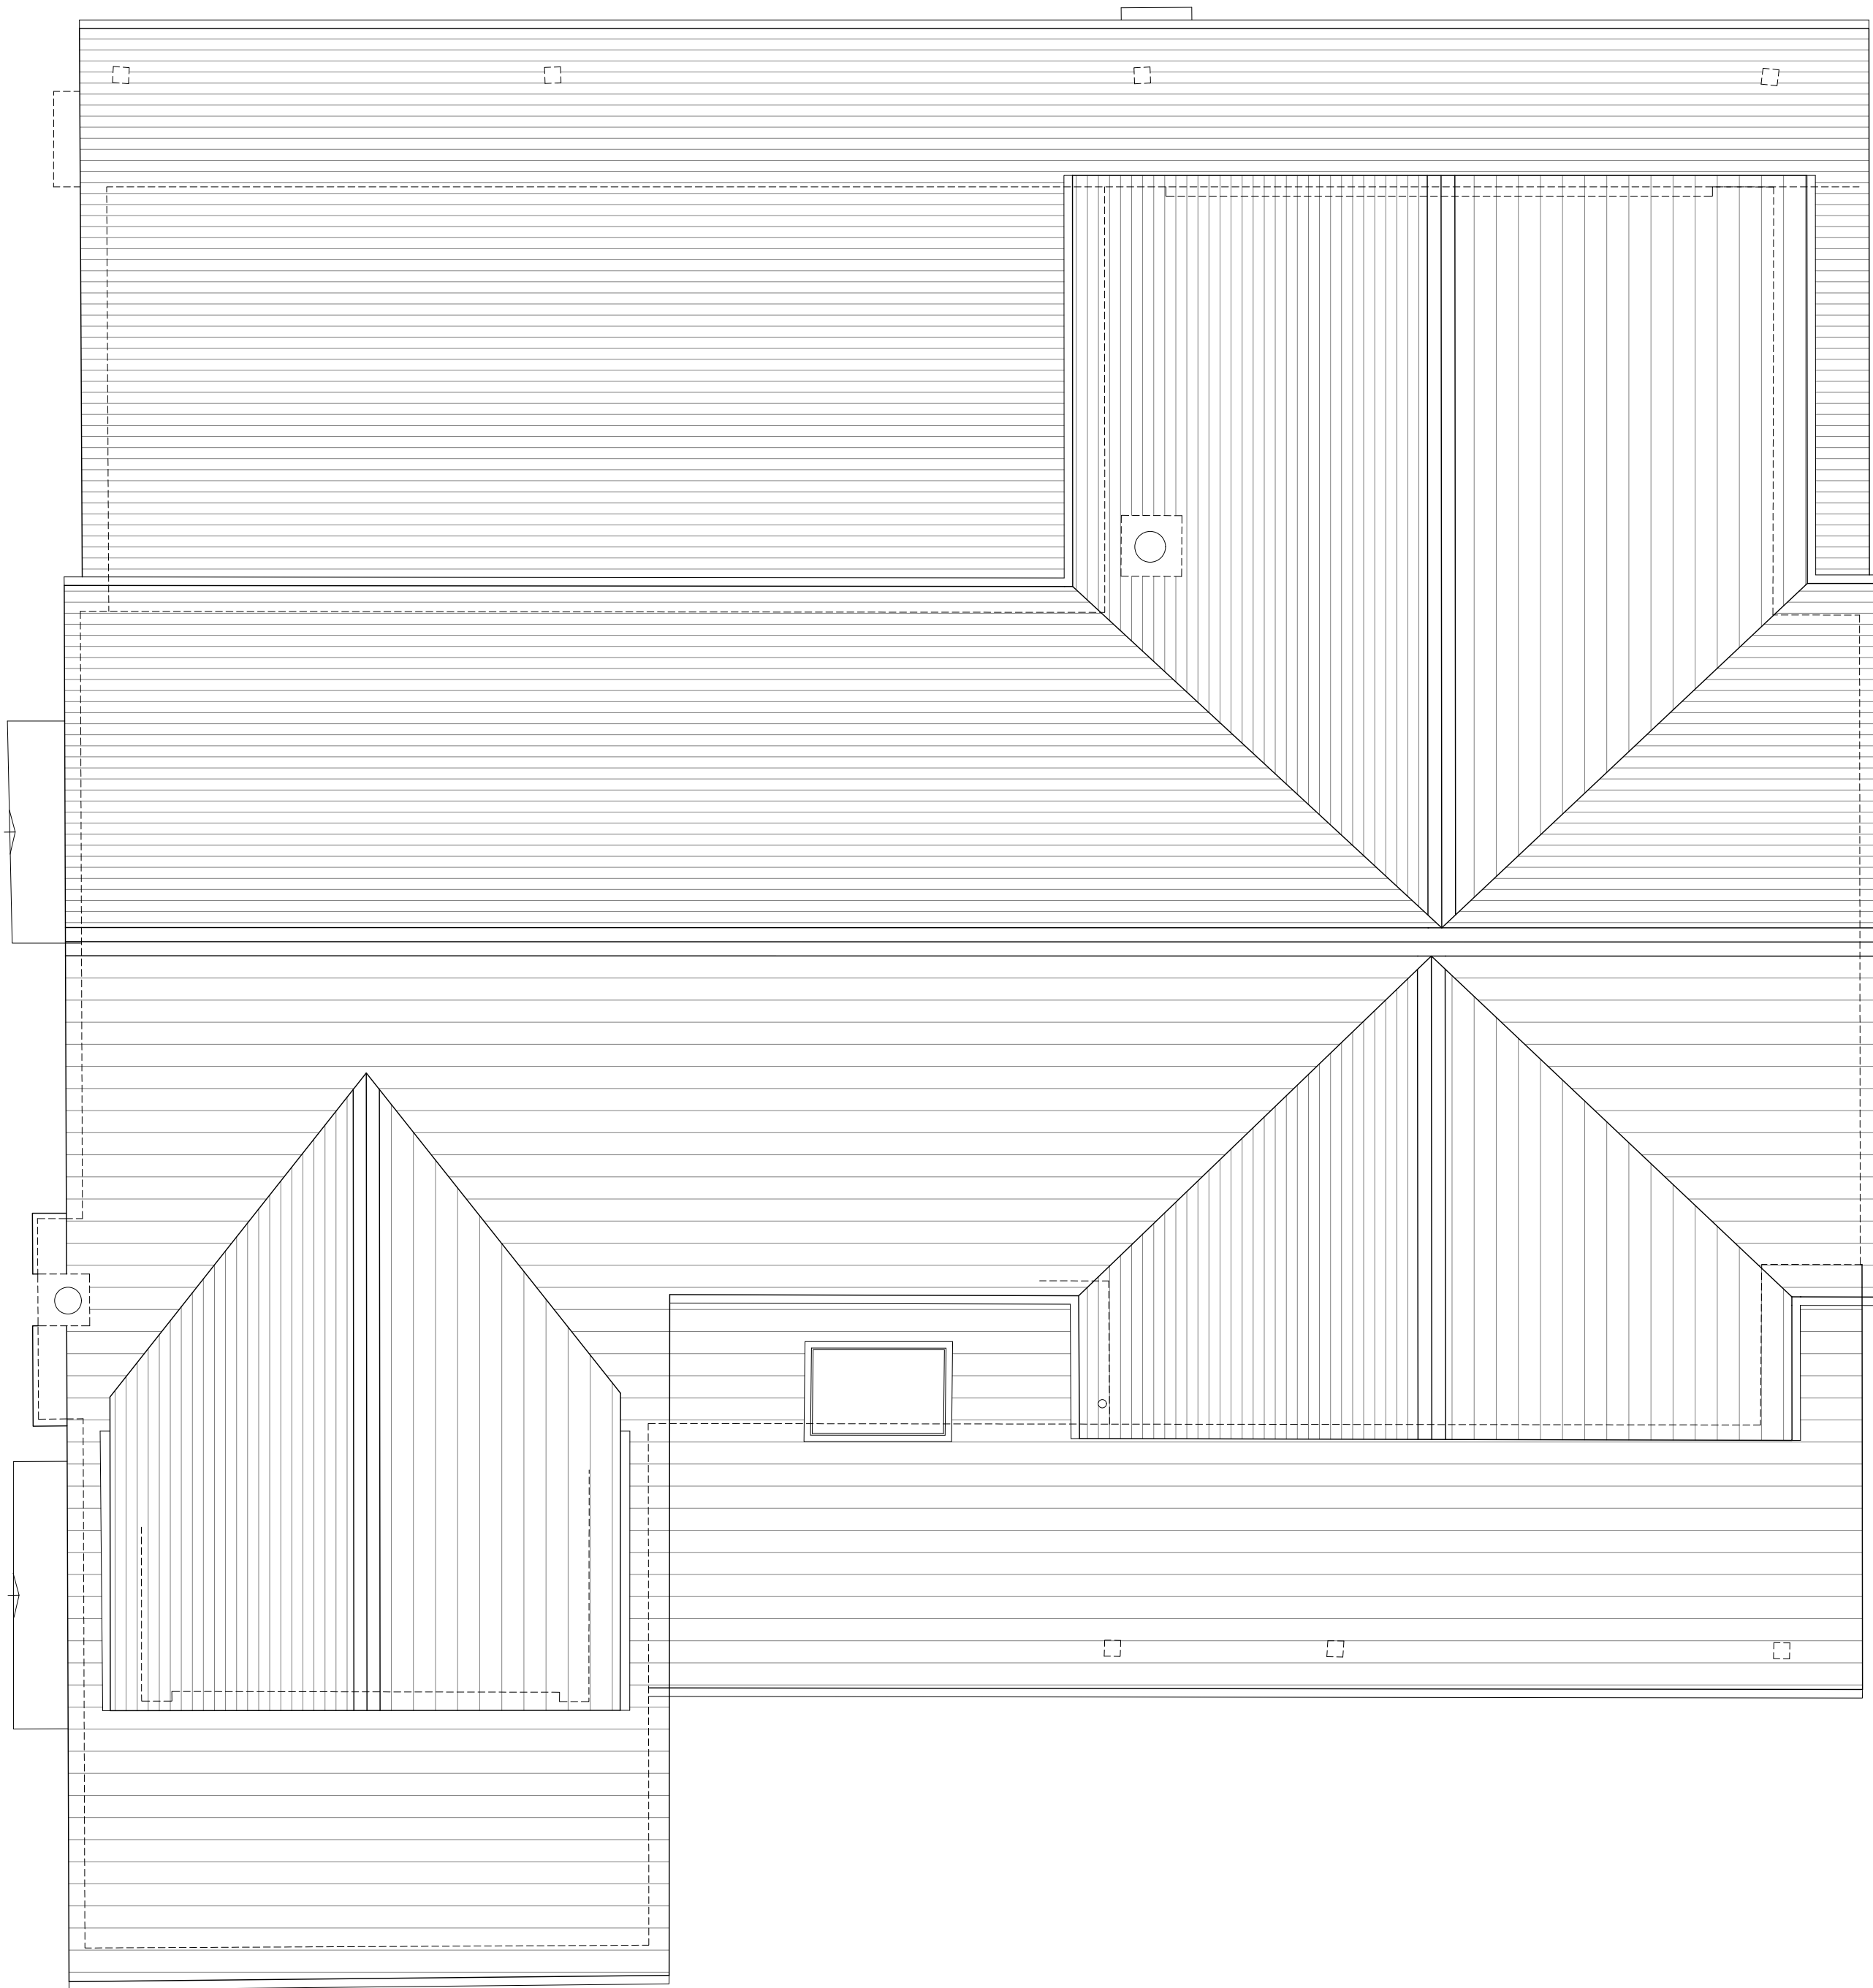

EXISTING AND PROPOSED ROOF PLAN

GENERAL NOTES - PLANS & ELEVATIONS

- THIS DRAWING IS TO BE READ IN CONJUNCTION WITH ALL GENERAL ARRANGEMENT, PROJECT DETAILS, SPECIFICATIONS AND CONSULTANTS DRAWINGS.
- UNLESS NOTED OTHERWISE, ALL DIMENSIONS ARE TO STRUCTURAL FACES AND/OR PARTITION STUDS.
- ABBREVIATIONS:

SVP	SOIL AND VENT PIPE
DP	DRAINAGE POINT
RWP	RAIN WATER PIPE
BIG	BACK INLET GULLY
- ALL ELEMENTS OF WORK TO BE INSTALLED ACCORDING TO THE APPROPRIATE MANUFACTURER'S INSTRUCTIONS.

Status
PLANNING


Project
19 BAYLISS ROAD, WARGRAVE,
READING RG10 8DR

Drawing Title
EXISTING AND PROPOSED
ROOF PLAN

Date	Scale	Drawn by	Check by
JULY 24	1:50 @ A1	KA	CA
Project No.	Drawing No.	Revision	
23.124	PL.1302	-	

Fineline
Architects

T. 07825 615 255
E. info@finelinearchitects.co.uk
W. www.finelinearchitects.co.uk

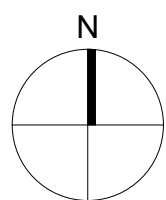

SCALE 1:50
0 1 2 3 4 5 (M.)