

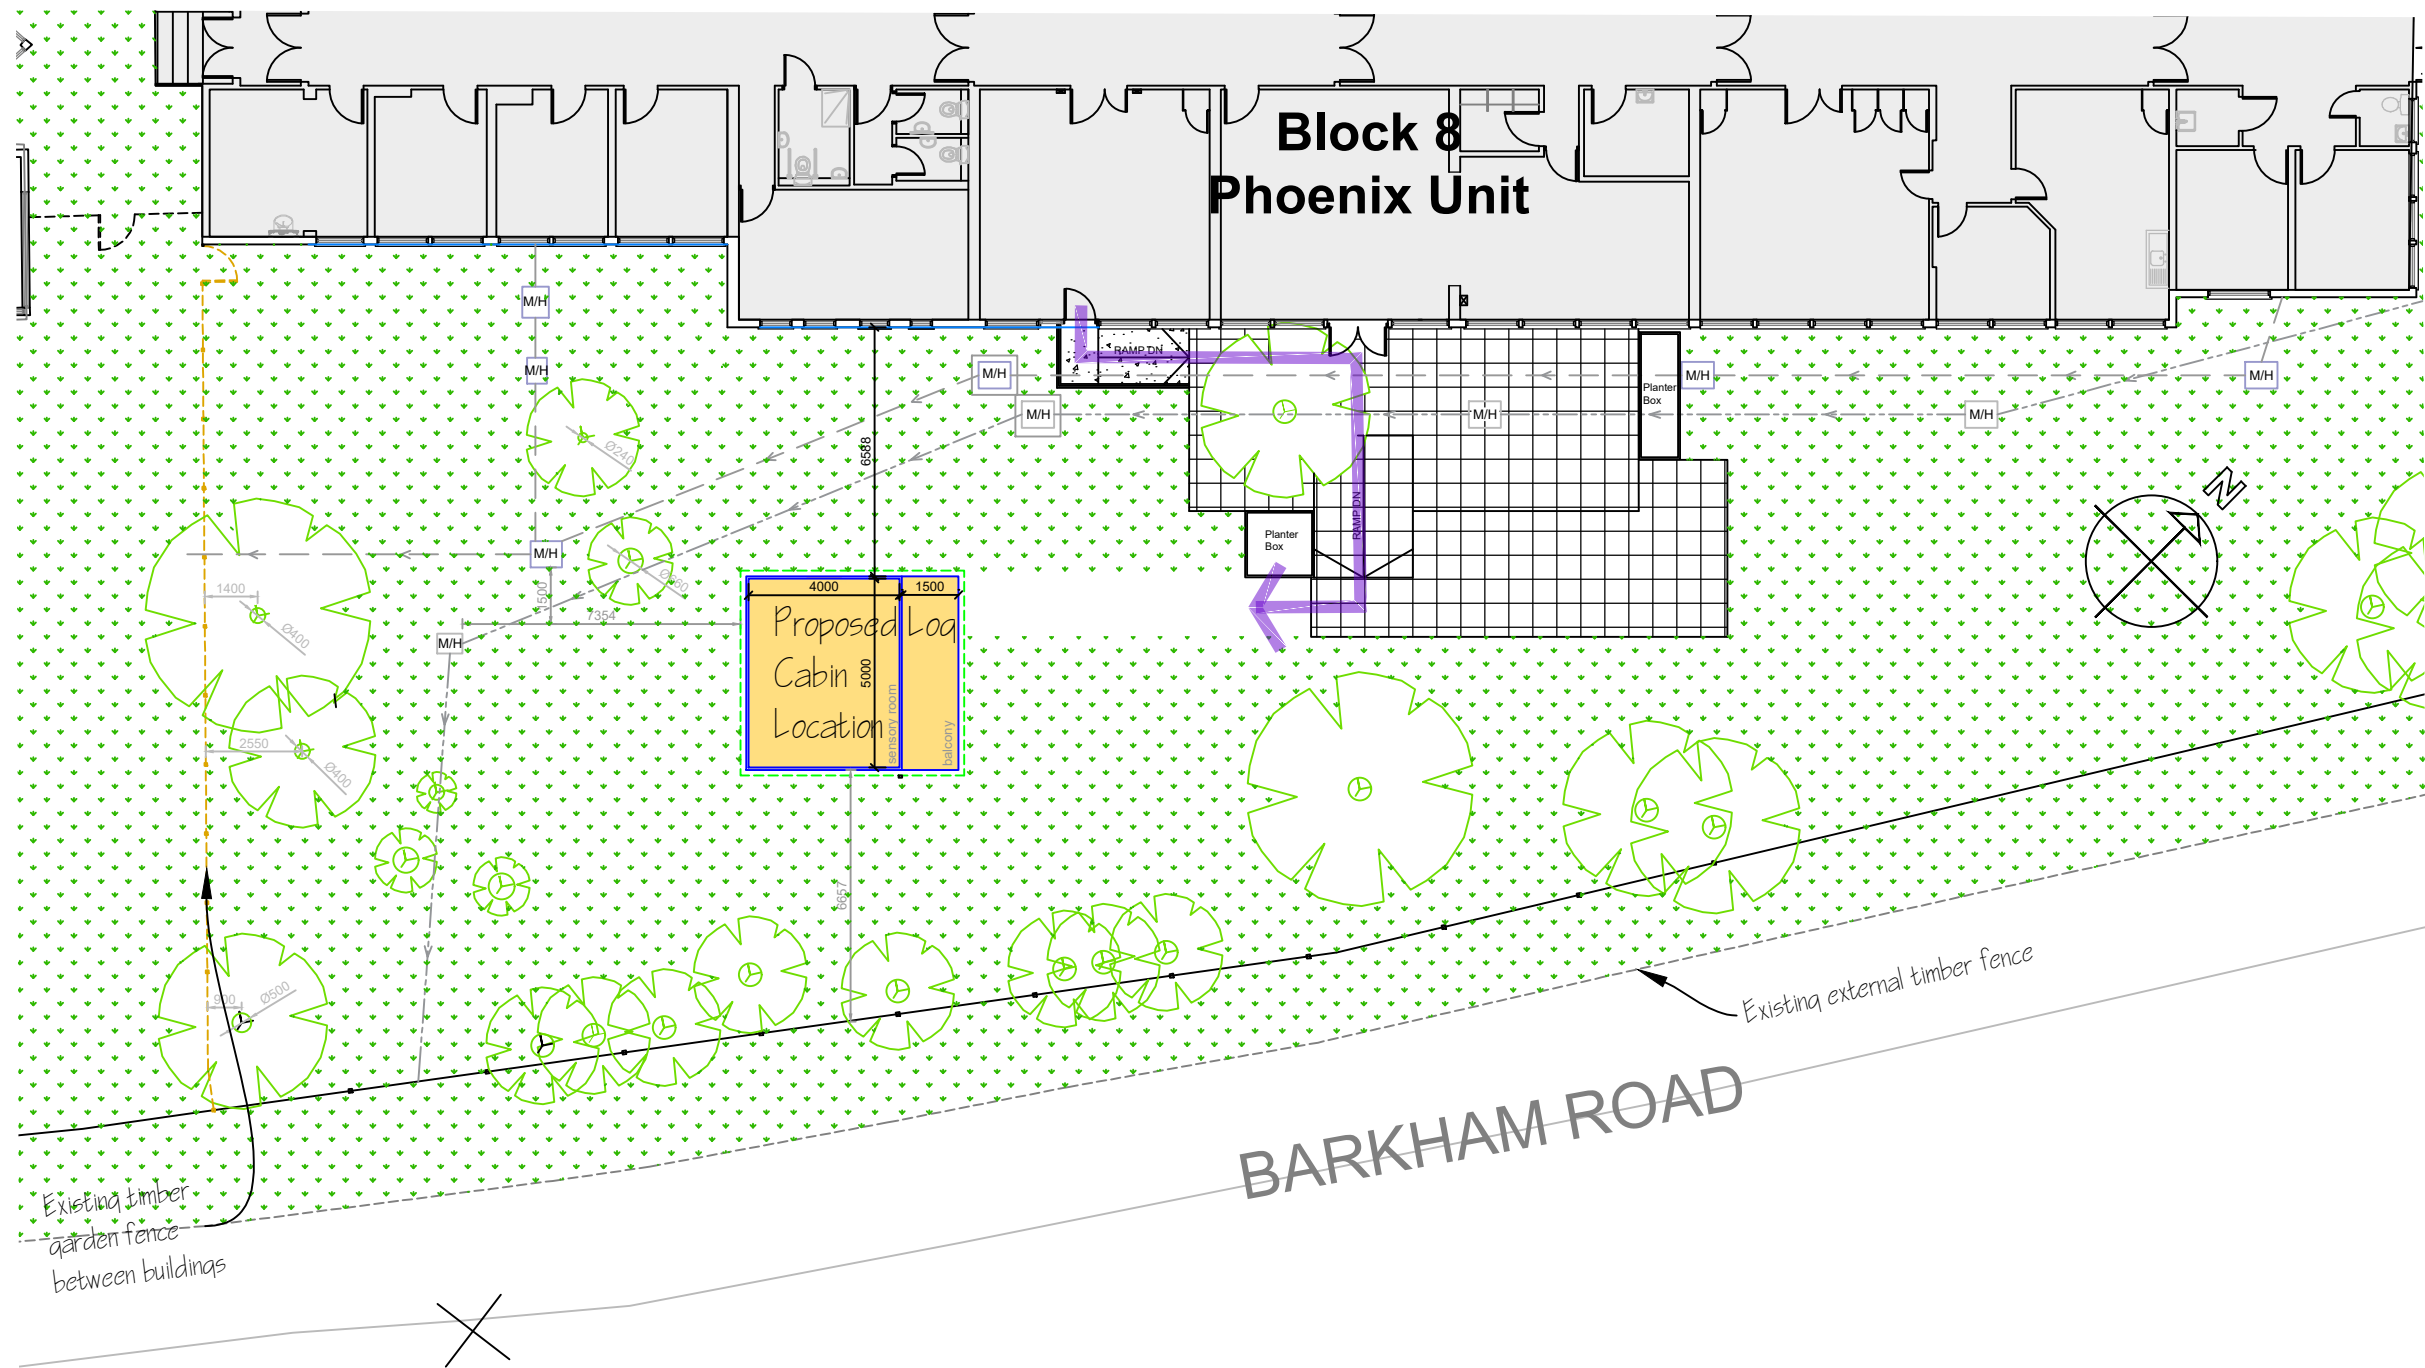


Photo 1
Back garden of Phoenix Unit

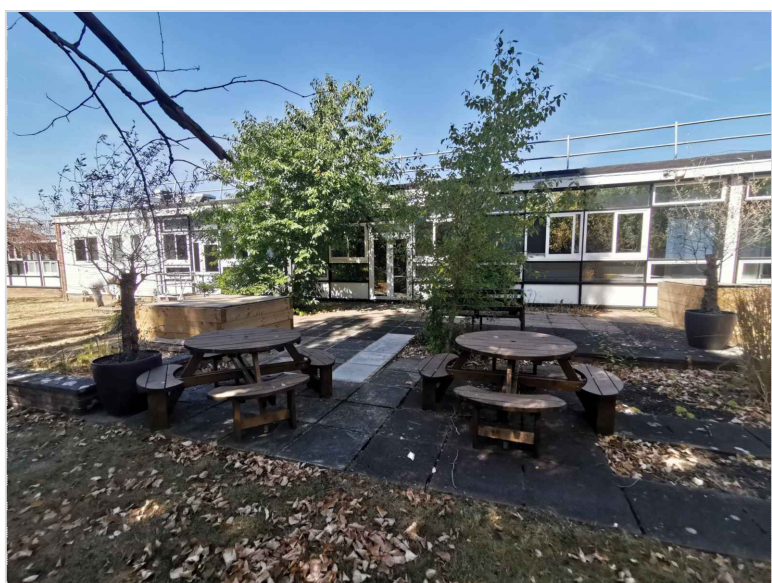


Photo 2
Patio at Back garden of Phoenix Unit

Revisions:-		
Date	Rev.	Description
24/10/2024	1	Remove pavement to align with Location Plan

Notes:-

The contractor is responsible for checking dimensions. Do not scale, work to figured dimensions. All discrepancies to be verified by CONTRACT ADMINISTRATOR before proceeding with work.

These drawings are copyrighted under designs & patents Act 1988 for commercial use. These drawings remain the property of EDTS and cannot be shared, reproduced, used for marketing or given to others (in part or whole) without written permission of EDTS.

- LEGEND**
- Existing Trees
 - Foul Water
 - Surface Water
 - Lawn
 - Asphalt Pavement
 - Disabled Access Path

EDTS
Estates Design & Technical Services
St Marks Hospital, St Marks Road,
Maidenhead, Berkshire SL6 6DU.
Tel N° 01189 041 736
Email: EDTS@berkshire.nhs.uk
Website: <https://edts.berkshirehealthcare.nhs.uk/>
Berkshire Healthcare NHS Foundation Trust

NHS

Client:-

**Berkshire Healthcare
NHS Foundation Trust**

NHS Trust **NHS**

Location:-	Wokingham Hospital, Wokingham	
Scheme:-	Phoenix Garden Breakout Area	
Drawing:-	Proposed Site Plan and Landscape Details	
Drawn by:-	JR/LL	Scale:- 1:200
Date:-	May 2024	Paper size:- A3
Block N°:-	08	Floor:- -
Department:-	-	
Drawing Number:-	21038 - A002	
Rev.	1	