






Front Elevation

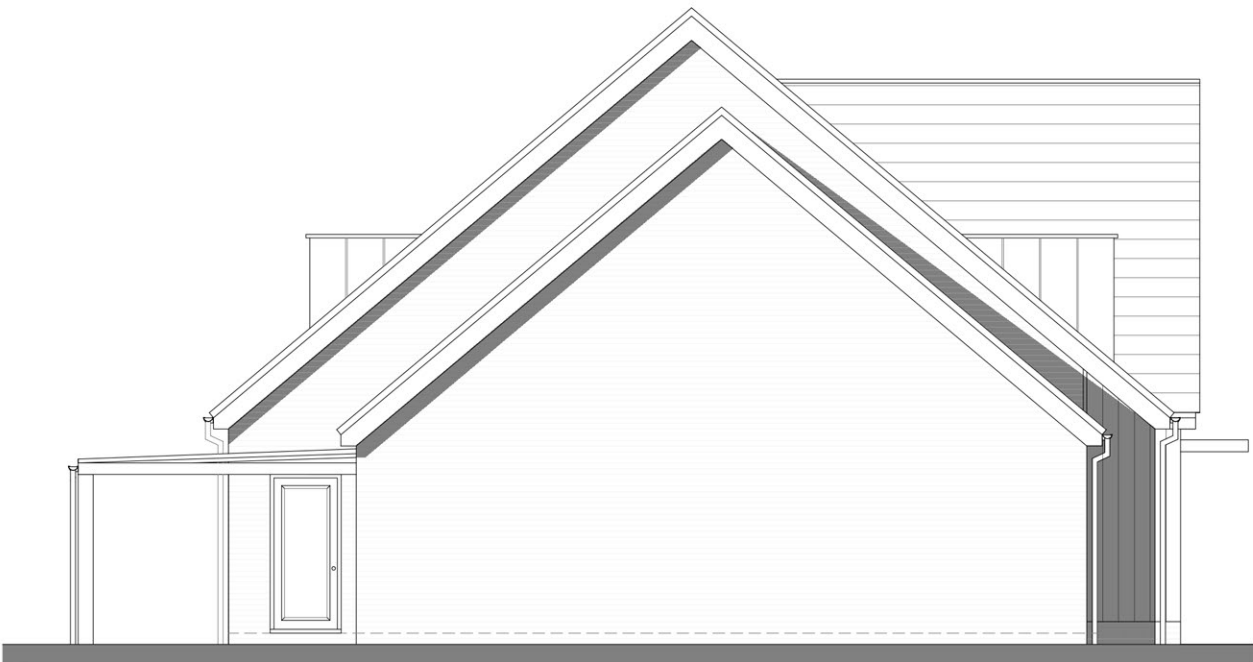

Side Elevation

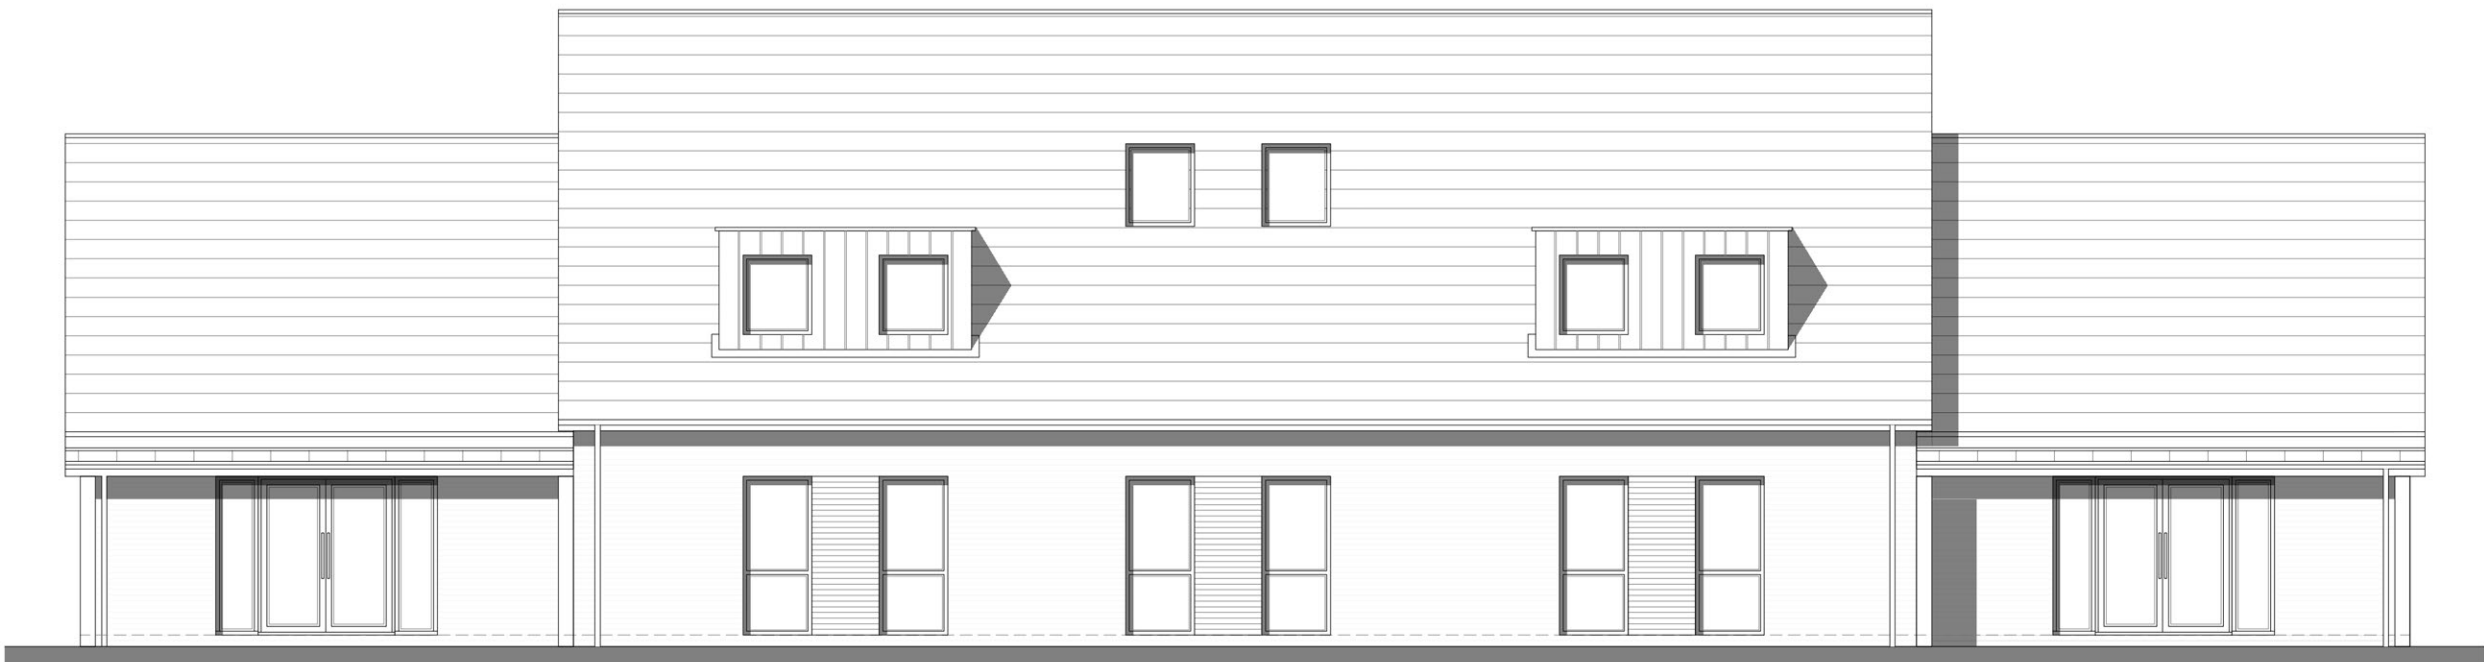

Rear Elevation

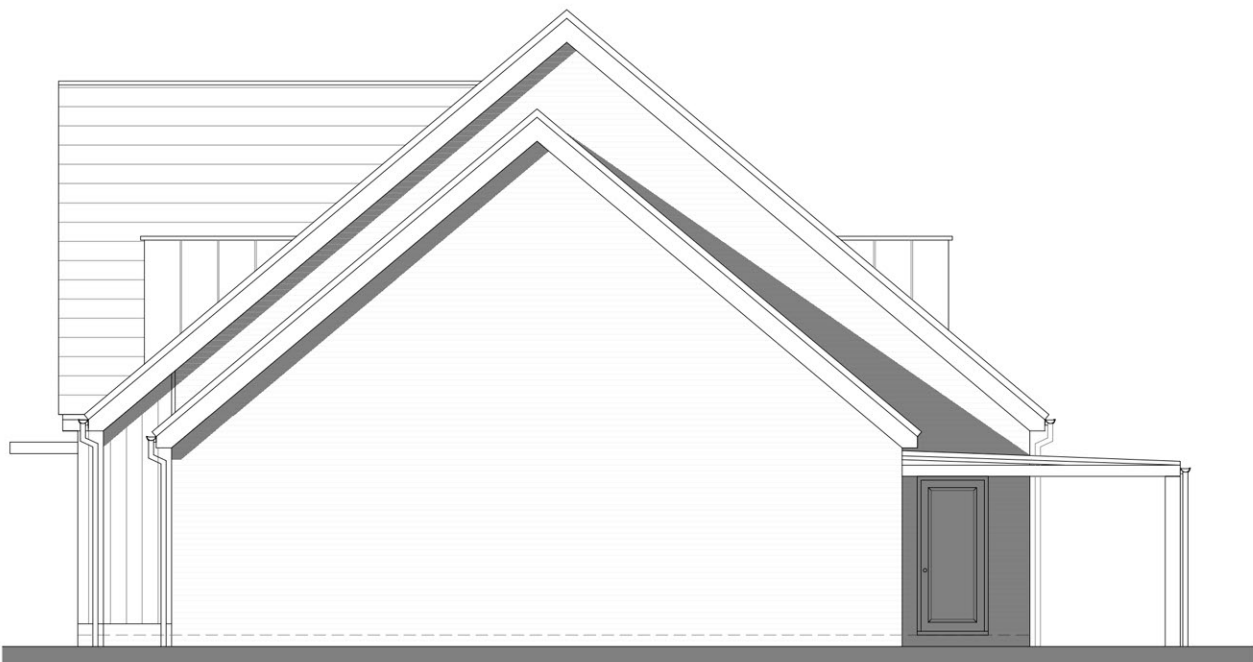

Side Elevation



Rev	Description	Date	Au	Ch
A	Issue For Planning	29.07.26	EBE	TW

Project	Arborfield District Centre			
Drawing	Nursery Elevations			
Client	Crest Nicholson Operations Ltd			
Job no.	CRES260217	Date	21.04.26	
Dwg no.	NB.e	Rev.	A	
Author	EBE	Checker	TW	Scale
Status	PLANNING			1:100 at A2
				Office
				Portishead
Client ref.				