


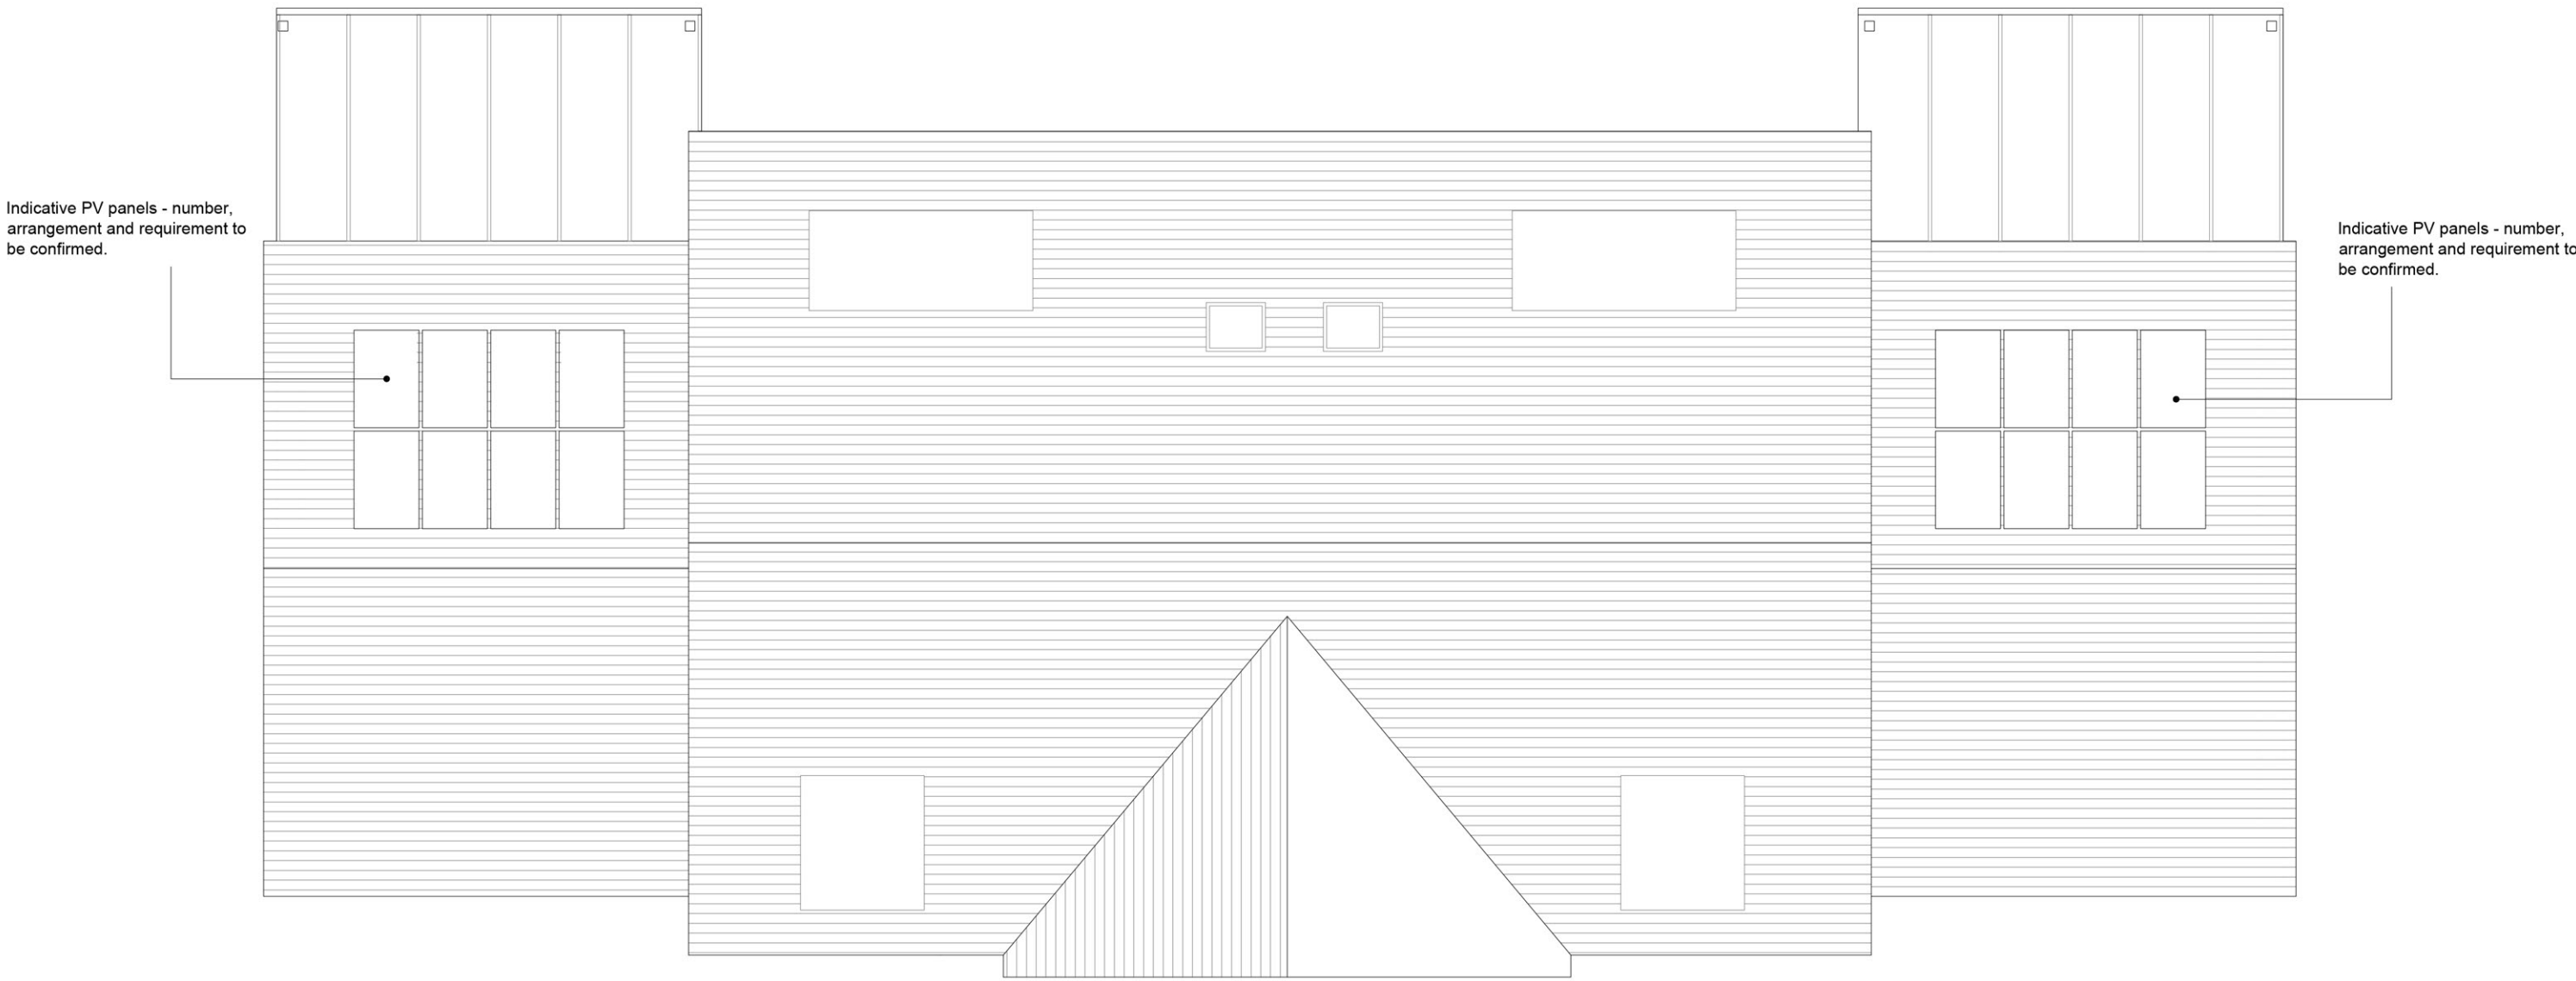

Romsey T:01794 367703
Portishead T:01275 407000
London T:01794 367703

www.thrivearchitects.co.uk

This drawing is the copyright of Thrive Architects Ltd ©. All rights reserved. Ordnance Survey Data © Crown Copyright. All rights reserved. Licence No. 100007359. Permission is granted to scale from this drawing for the purposes of **Local Authority Planning Applications only**. For all other purposes DO NOT scale from this drawing. Contractors, sub-contractors and suppliers are to check all relevant dimensions and levels of the site and building before commencing any shop drawings or building work. Any discrepancies should be recorded to the Architect. Where applicable this drawing is to be read in conjunction with the Consultants' drawings / Clients' Construction Specification.

Rev	Description
A	Issue For Planning

Date	Au	Ch
29.07.26	EBE	TW



Project	Arborfield District Centre				
Drawing	Nursery Roof Plan				
Client	Crest Nicholson Operations Ltd				
Job no.	CRES260217	Date	21.04.26		
Dwg no.	NB.p1	Rev.	A		
Author	EBE	Checker	TW	Scale	1:100 at A2
Status	PLANNING			Office	Portishead
Client ref.					

