


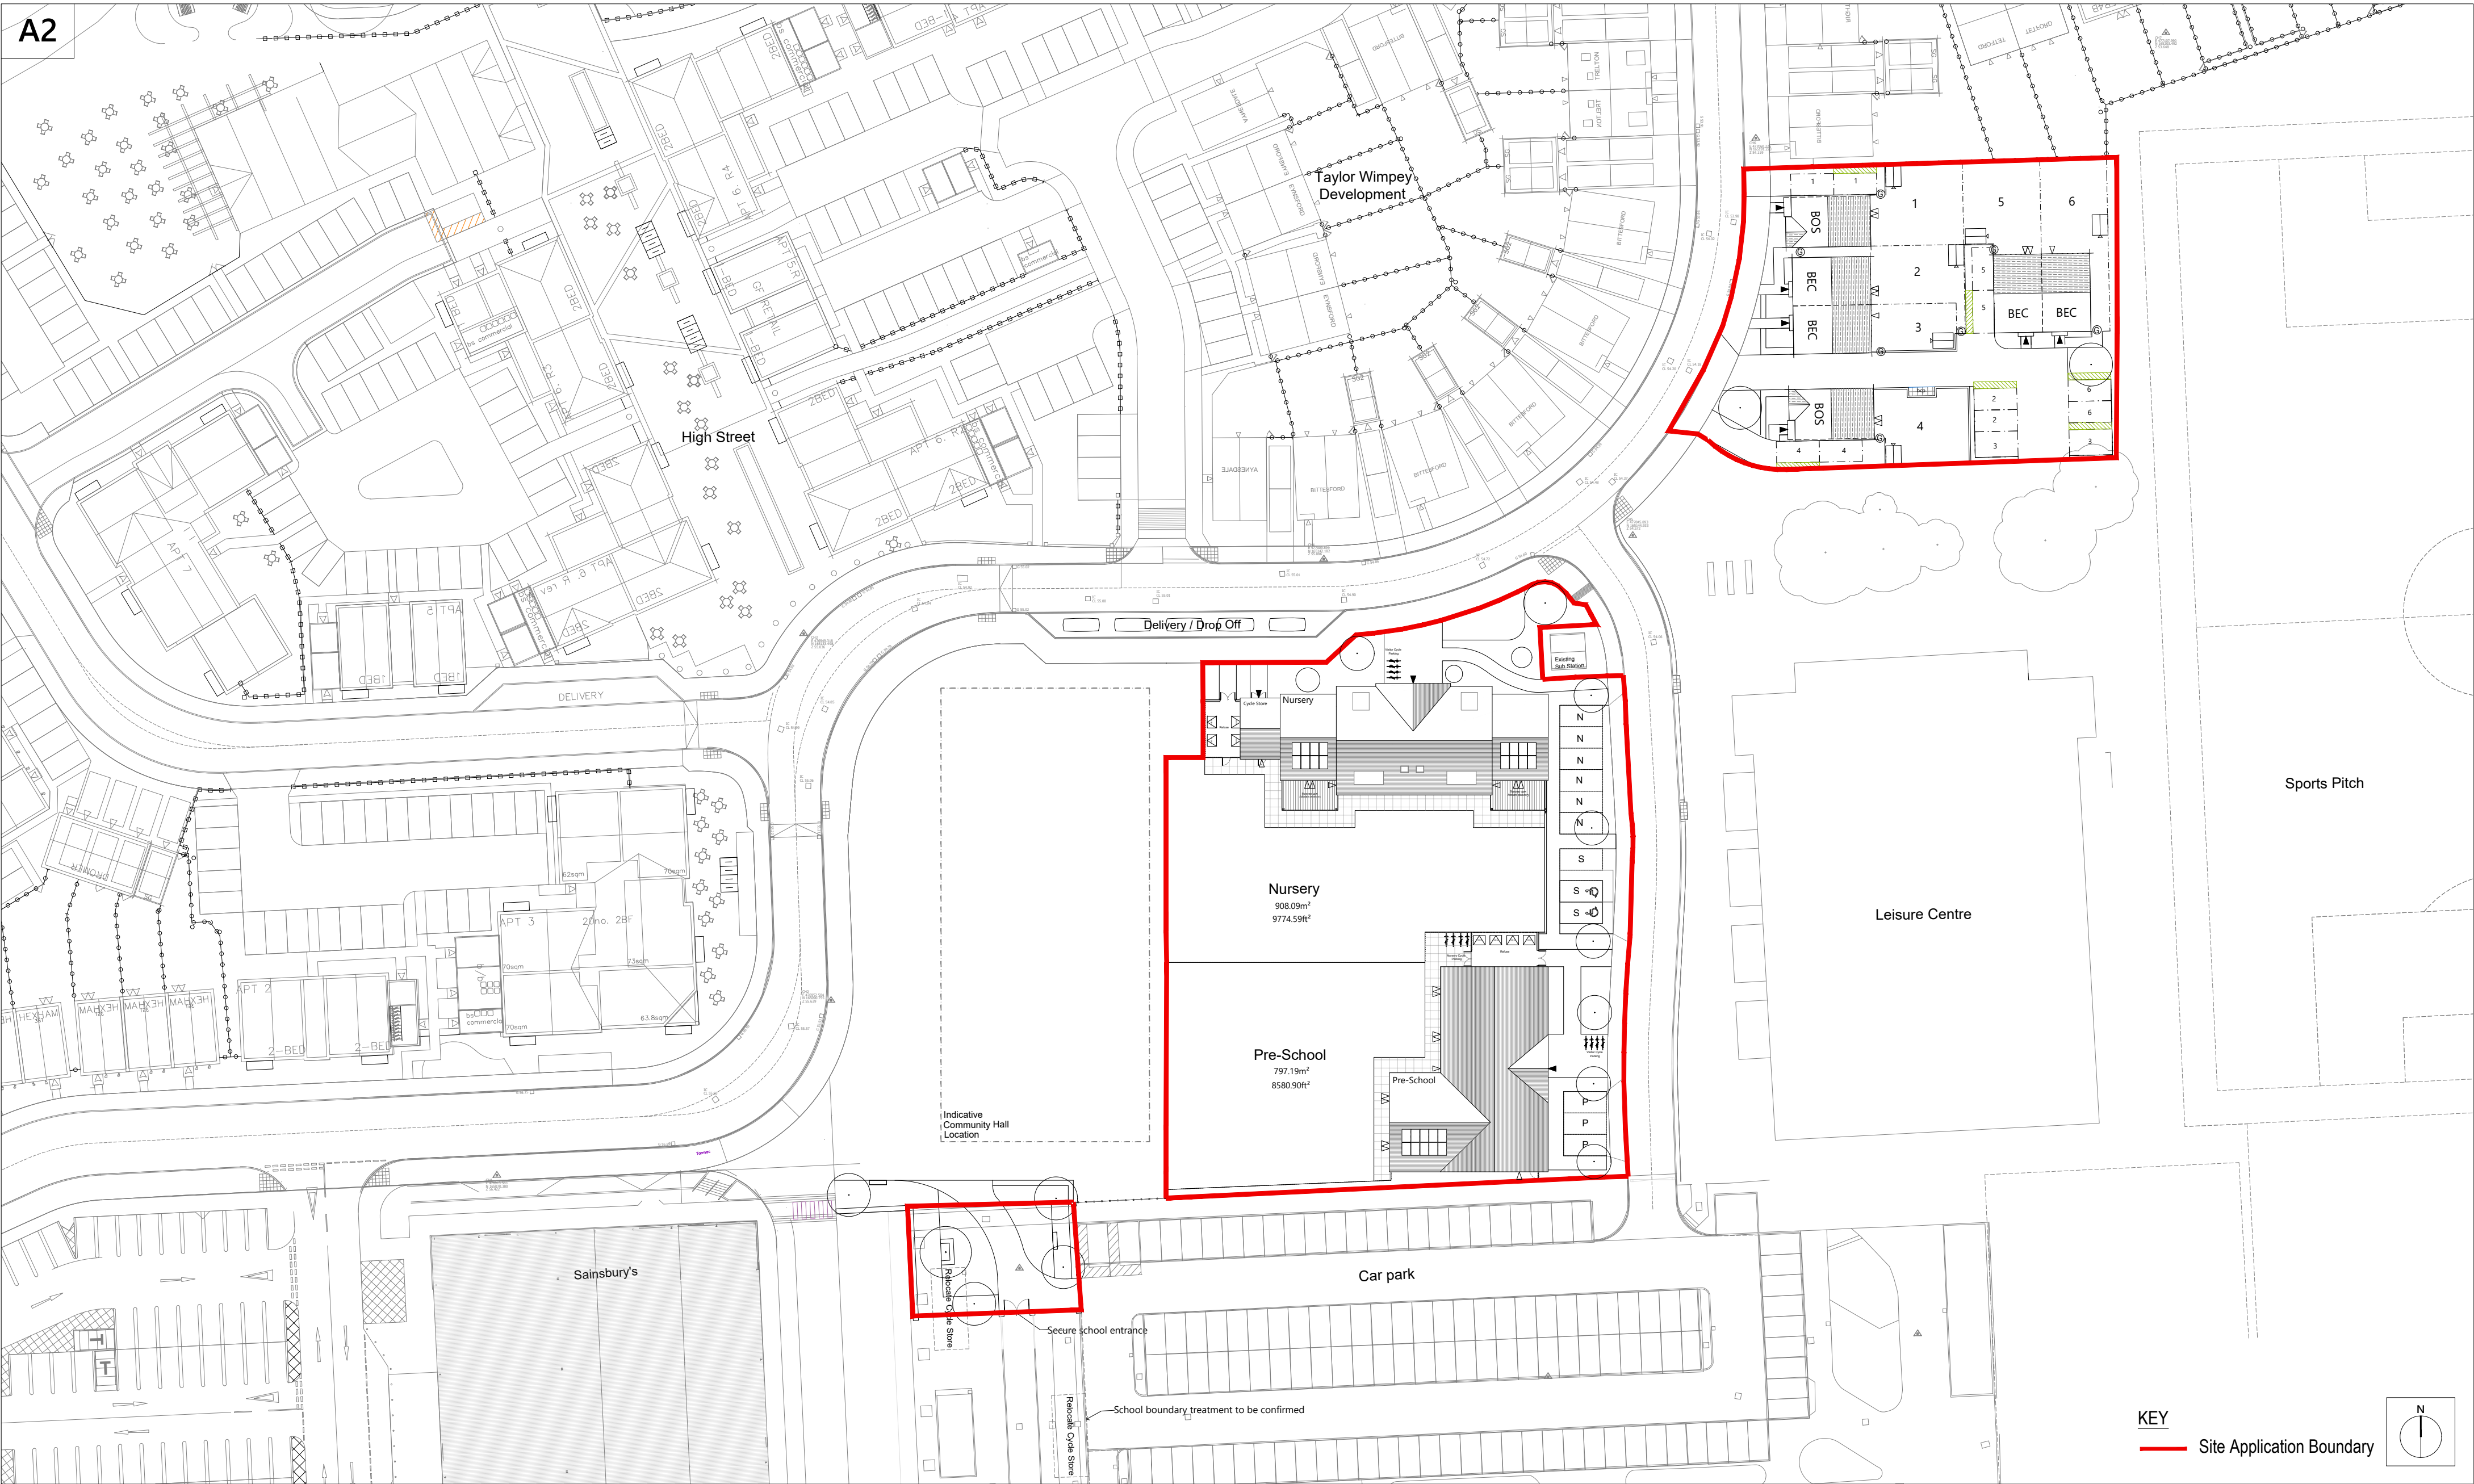

Romsey
Portishead
London

T:01794 367703
T:01275 407000
T:01794 367703

www.thrivearchitects.co.uk

This drawing is the copyright of Thrive Architects Ltd ©. All rights reserved. Ordnance Survey Data © Crown Copyright. All rights reserved. Licence No. 100007359. Permission is granted to scale from this drawing for the purposes of **Local Authority Planning Applications only**. For all other purposes DO NOT scale from this drawing. Contractors, sub-contractors and suppliers are to check all relevant dimensions and levels of the site and building before commencing any shop drawings or building work. Any discrepancies should be recorded to the Architect. Where applicable this drawing is to be read in conjunction with the Consultants' drawings / Clients' Construction Specification.

Rev	Description	Date	Au	Ch
A	Issue For Planning	29.07.26	EBE	TW

scale 1:500

0

10m

20m

30m

Project	Arborfield Green District Centre
Drawing	Site Layout Roof Plan
Client	Crest Nicholson Operations Ltd
Job no.	CRES260217-SW
Dwg no.	SL.02
Author	EBE
Checker	TW
Status	PLANNING
Client ref.	

Date	07.04.26
Rev.	A
Scale	1:500 at A2
Office	Portishead

thrive.

architects