

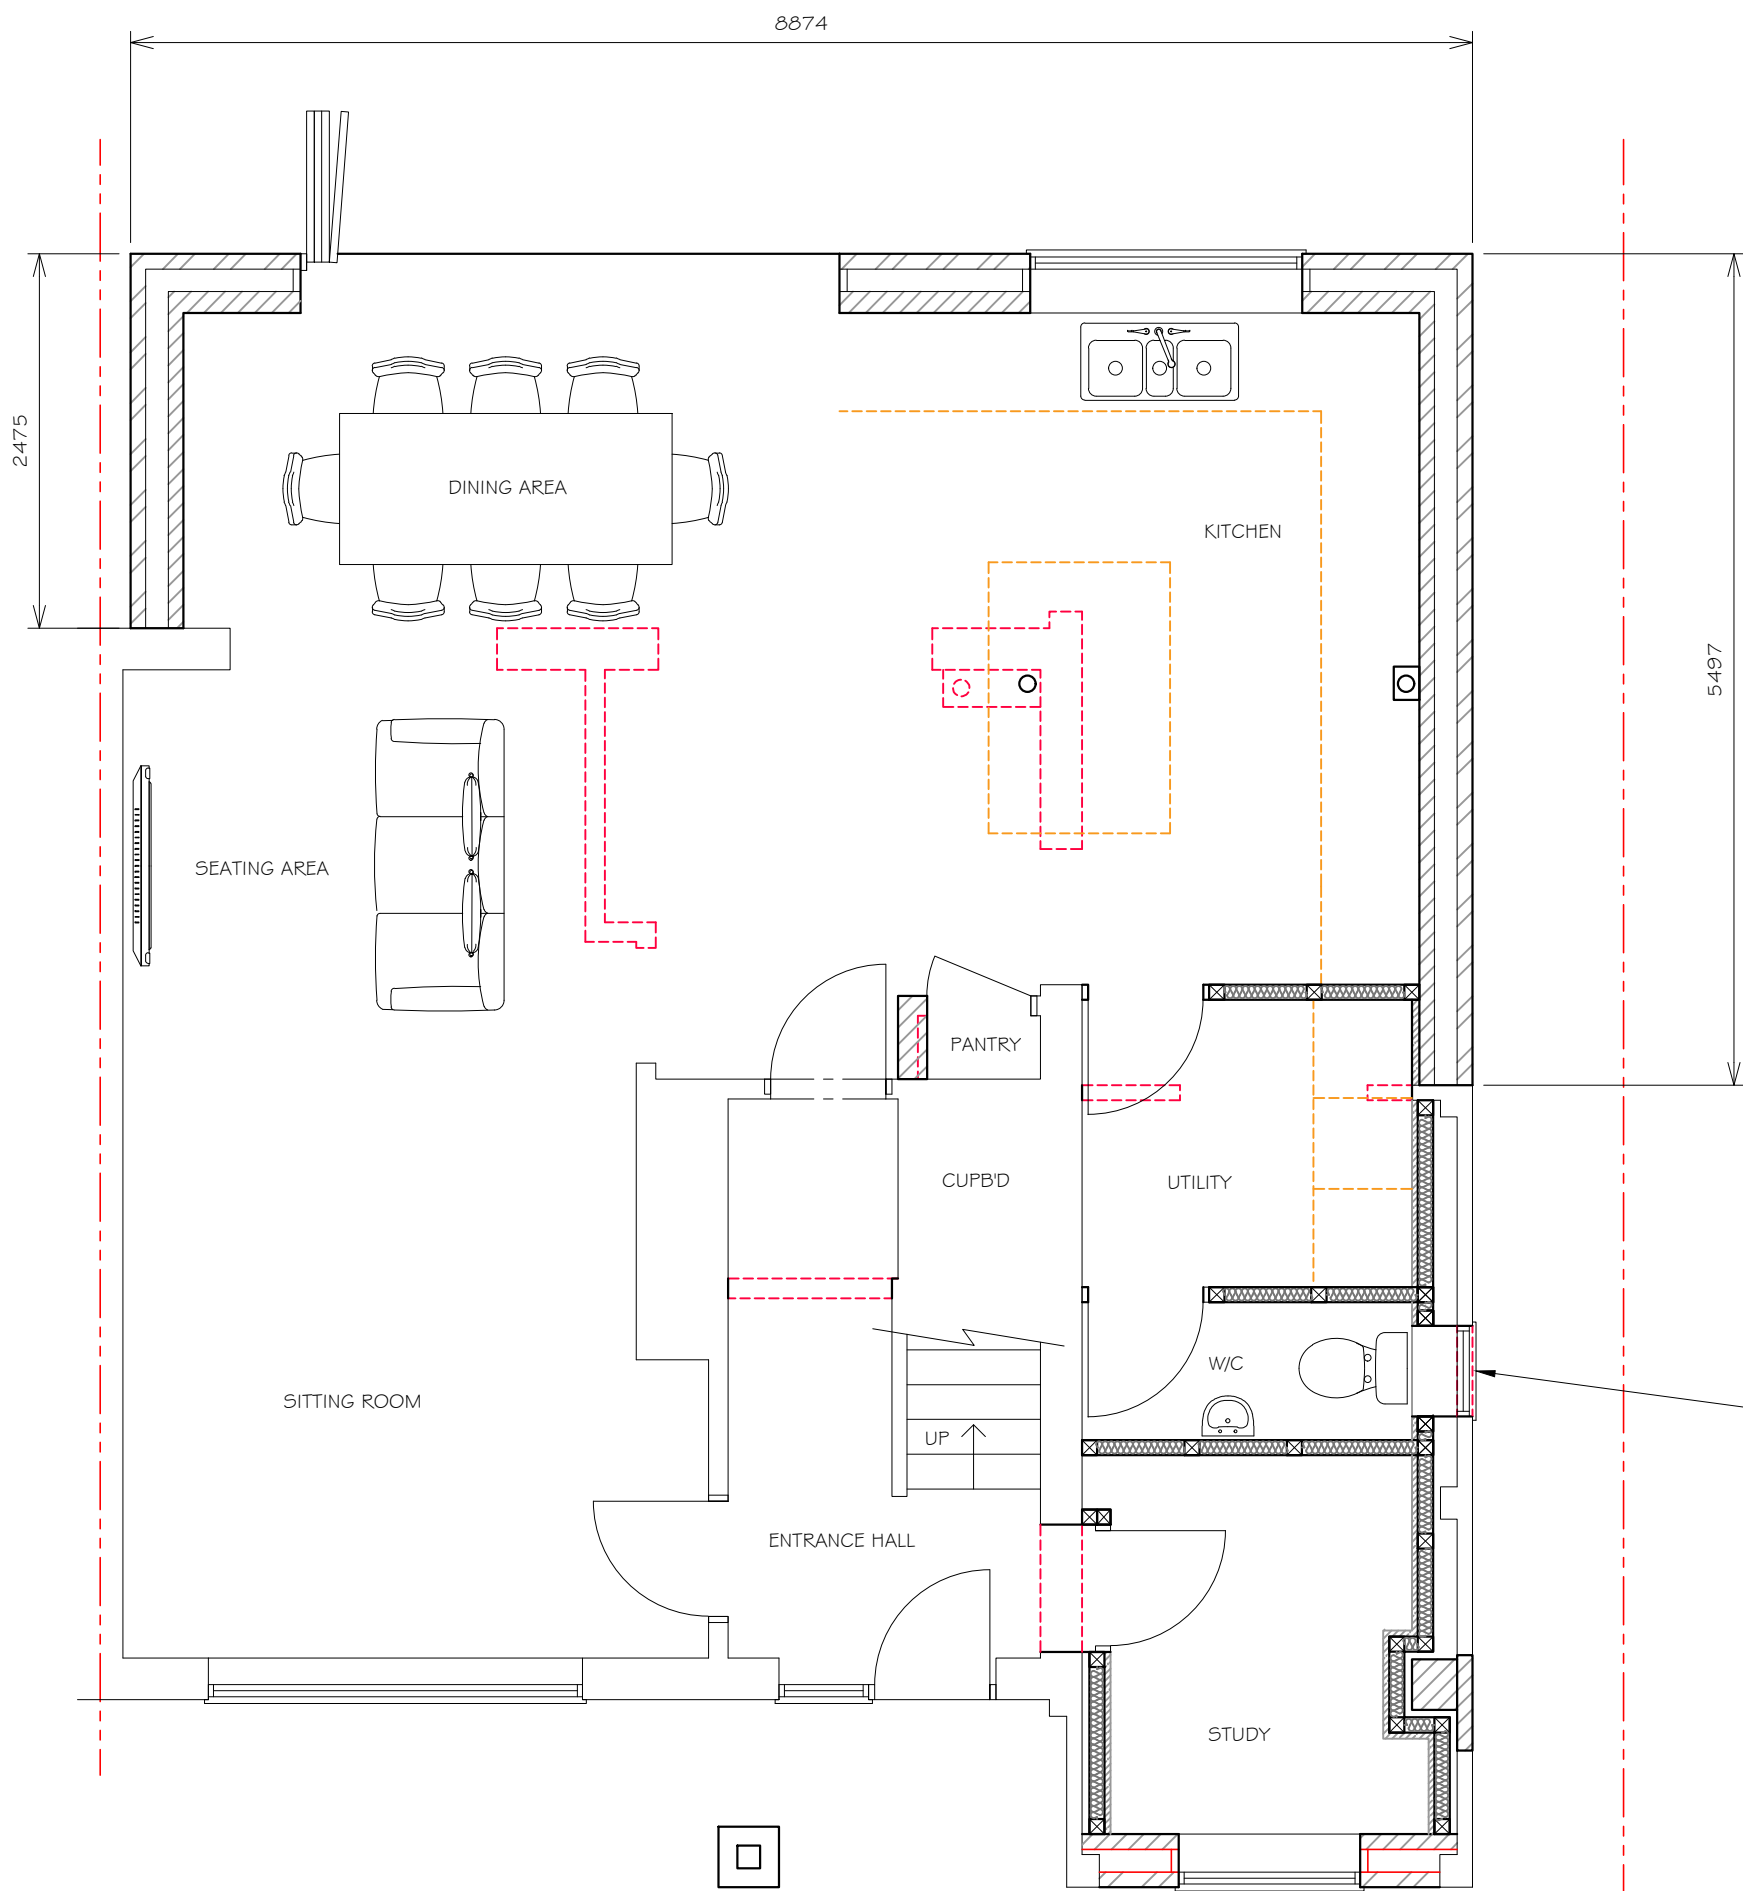


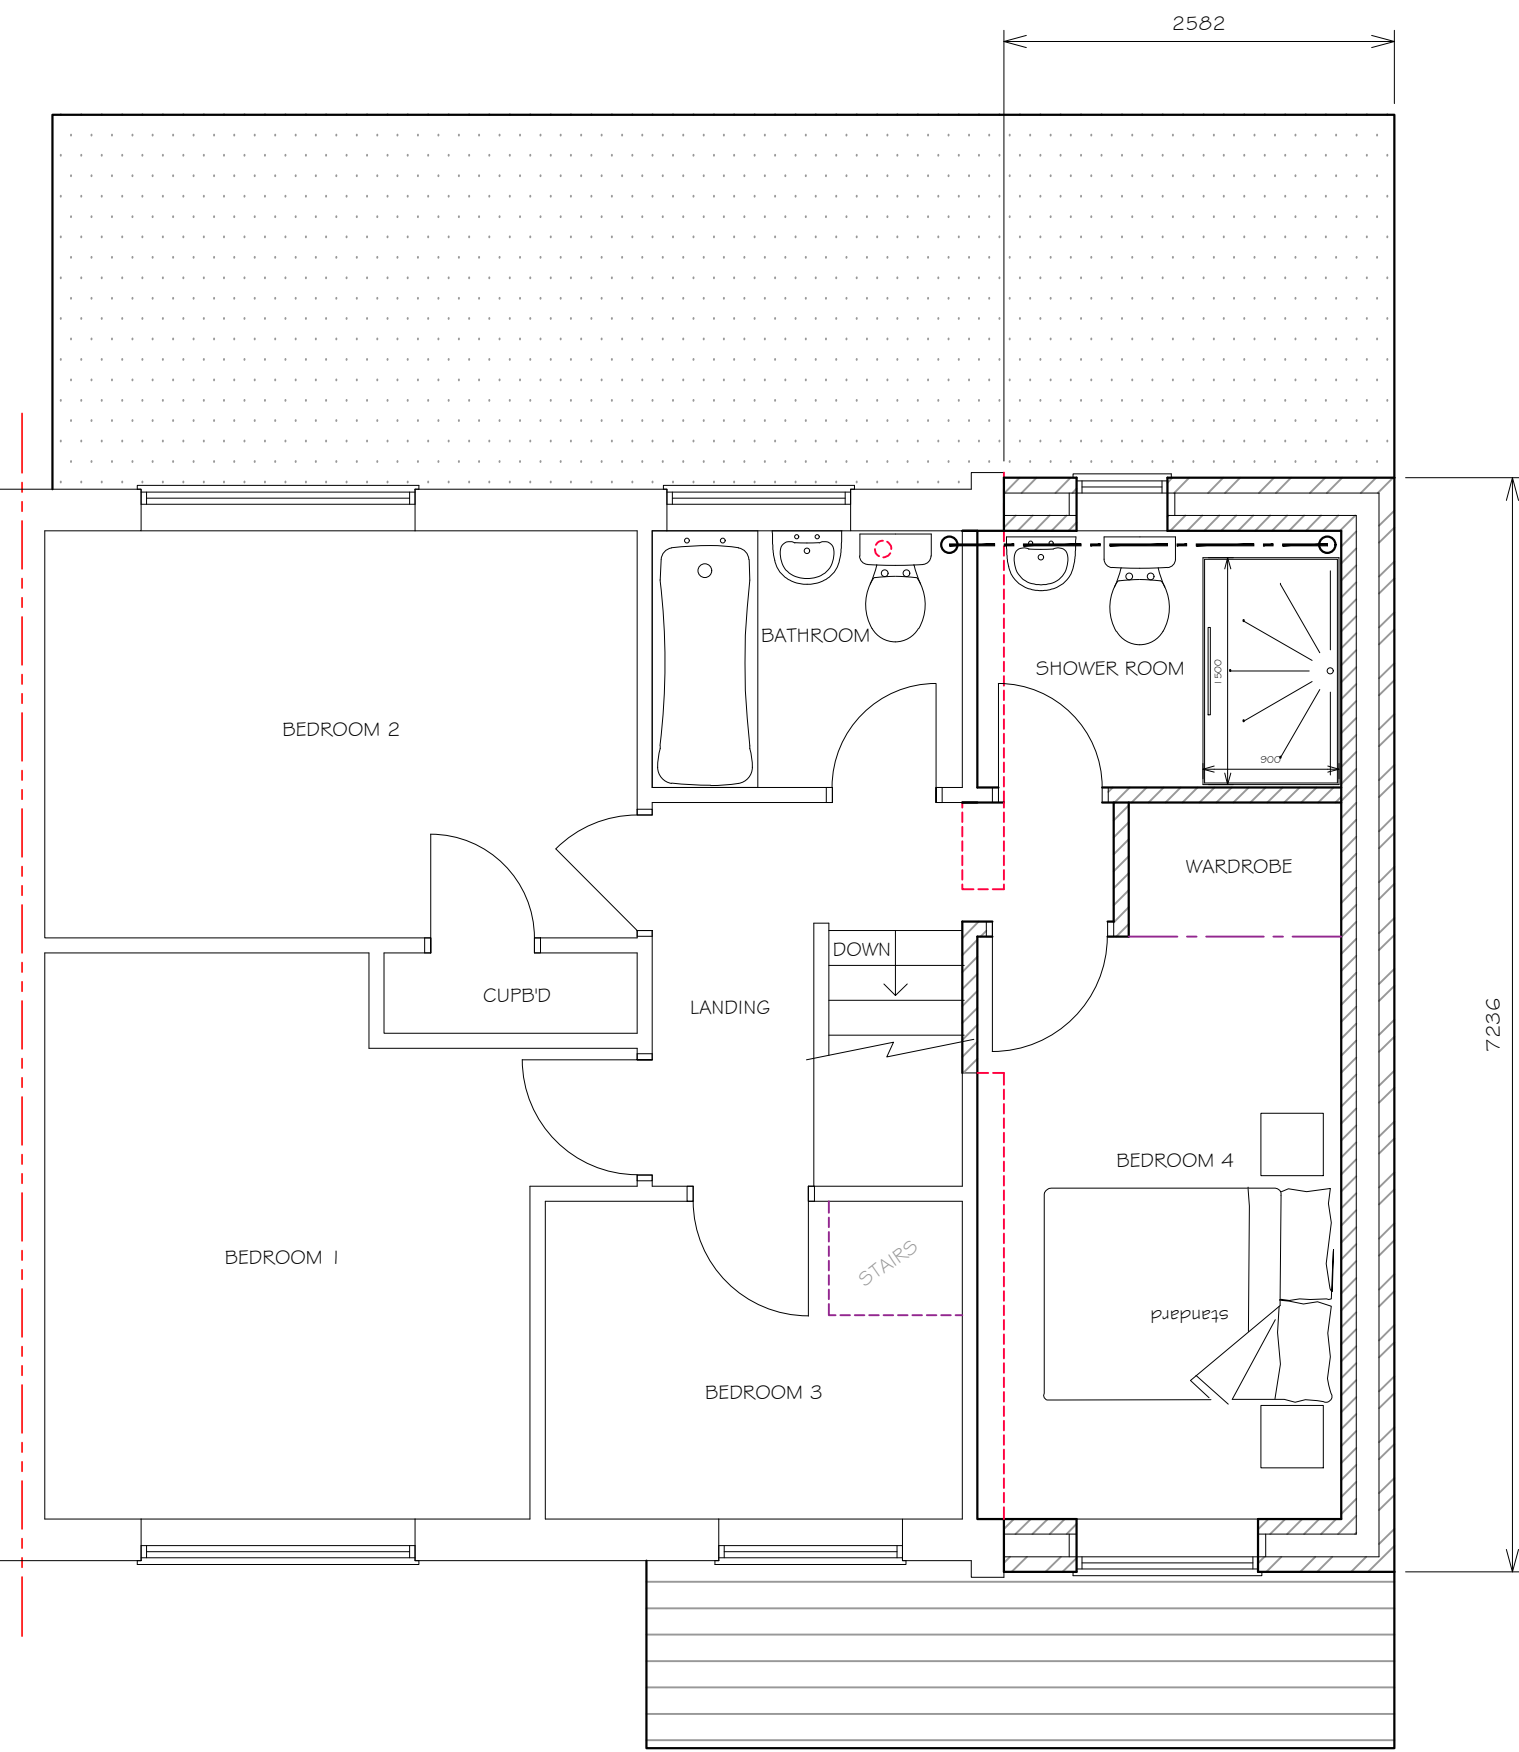

PROPOSED GROUND FLOOR PLAN


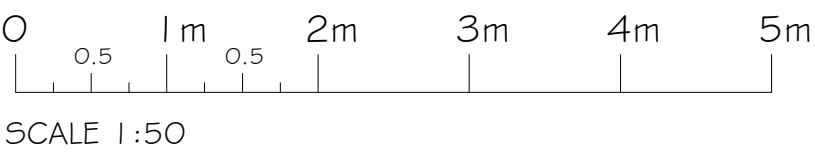


PROPOSED FIRST FLOOR PLAN

VENUE




PROPOSED FRONT ELEVATION

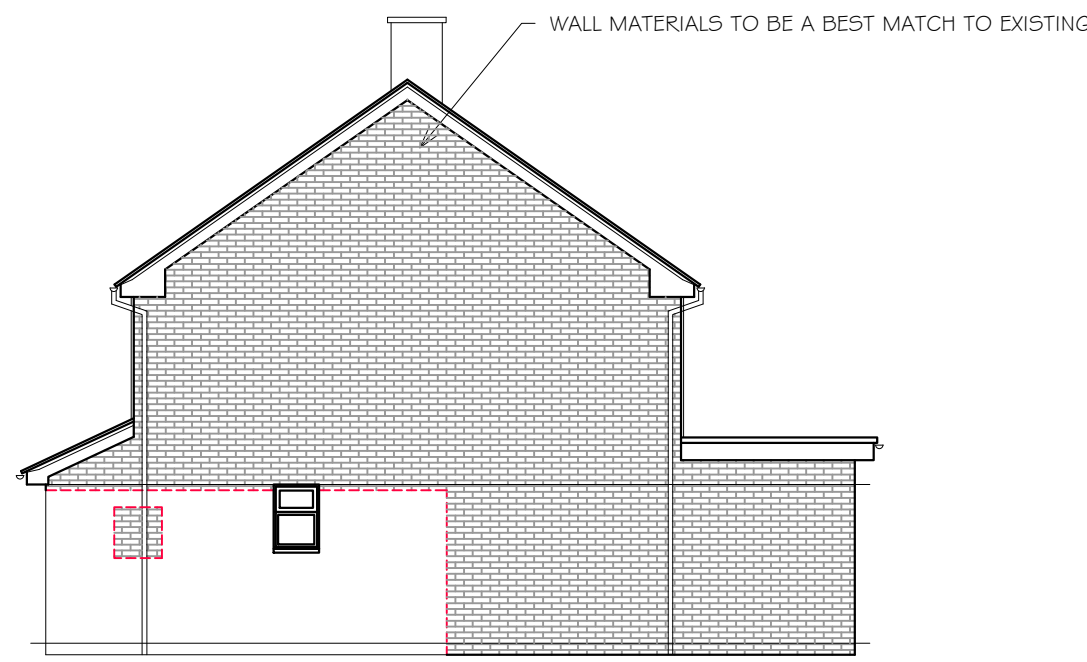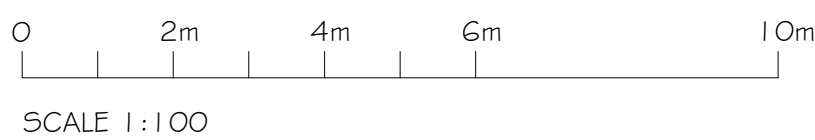

PROPOSED SIDE ELEVATION



PROPOSED REAR ELEVATION

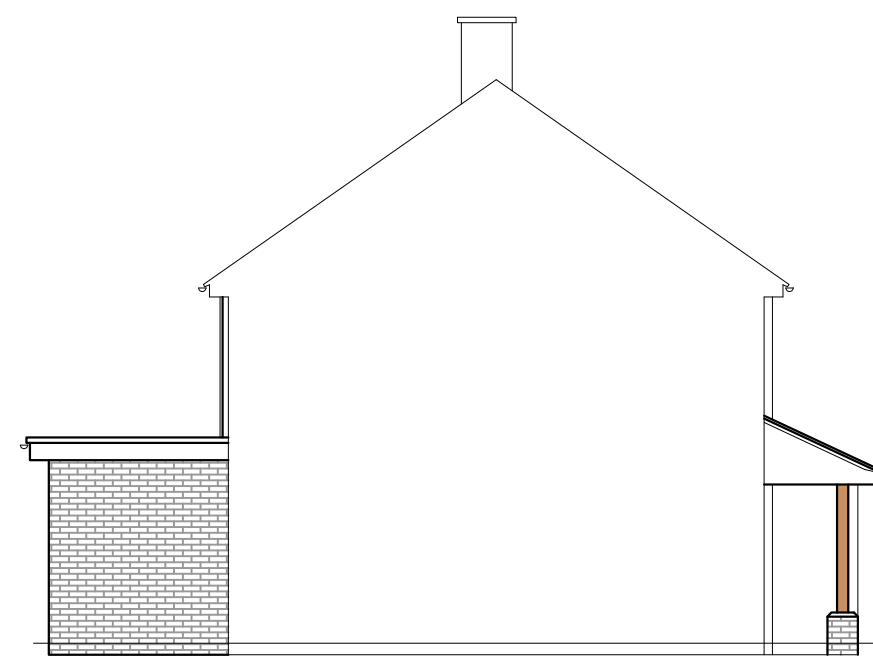

PROPOSED SIDE ELEVATION

- EXISTING STRUCTURE
- PROPOSED STRUCTURE
- REMOVED STRUCTURE
- POSSIBLE STEEL BEAMS
- POSSIBLE KITCHEN PLAN

PROJECT
PROPOSED SINGLE STOREY REAR AND TWO
/FIRST STOREY SIDE EXTENSION AT:
9 PHOENIX AVENUE
WOKINGHAM
RG40 1PS

TITLE
PROPOSED FLOOR PLANS, ELEVATIONS
ROOF PLAN

 **Cranford Design Ltd**
Architectural Services,
CAD Design & Draughting

DATE JANUARY 2026	Tel: 01252 872657 Mob: 07525 064570 E-mail: info@cranforddesign.co.uk Website: www.cranforddesign.co.uk
SCALE SEE DRAWING	Centaur House Ancells Business Park, Ancells Road Fleet GU51 2UJ

DRAWING NUMBER

D3184-02

A1 PAPER SIZE B

These plans must not be acted upon until the appropriate planning and building regulation approvals have been granted. Should the works be undertaken prior to the above approvals being in place it is done so entirely at the clients own risk.