



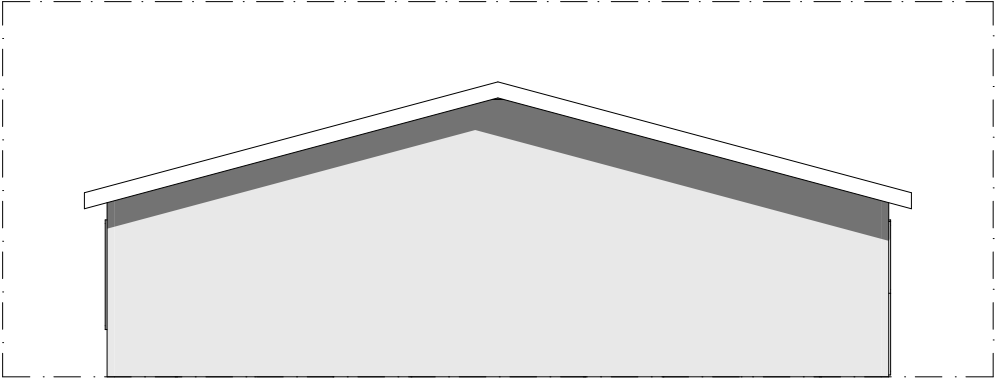


1:100 Side Elevation

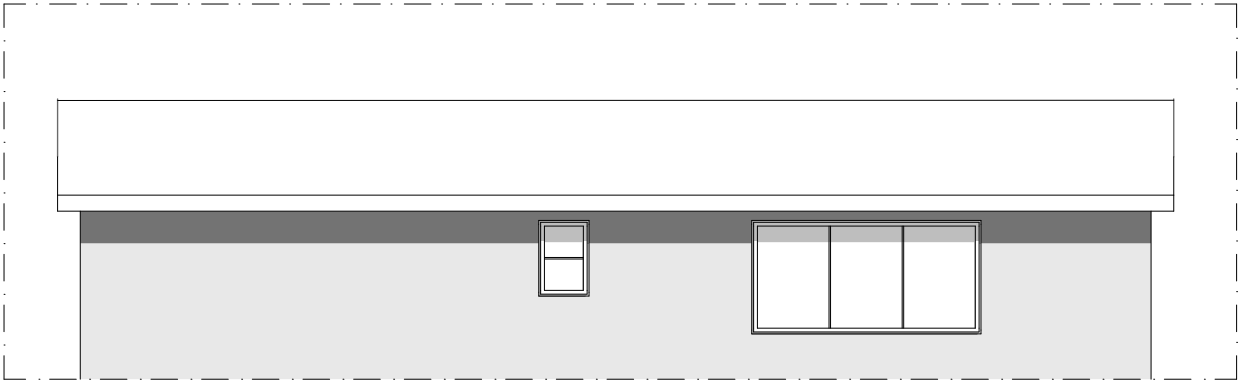

1:100 Rear Elevation



1:100 Side Elevation

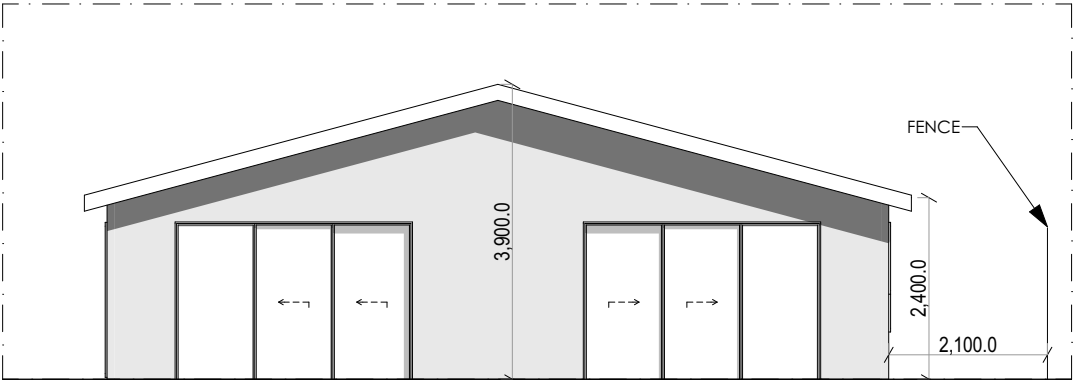

1:100 Front Elevation

© This drawing remains the property of The Keen Partnership and shall not be copied without prior written consent.

All dimensions to be checked on site and any discrepancies to be reported before work commences.

Notes:

1:100



THE KEEN PARTNERSHIP
The Courtyard
Edinburgh Road
Reading RG30 2UA
Tel: 0118 9510 855
Fax: 0118 9510 866
chris@keenpartnership.co.uk
www.keenpartnership.co.uk



Client:
Jinder Singh Rahi

Job Title:
**Silver Birches, Heath Ride,
Sindlesham, Wokingham, RG40 3QJ**

Drawing Title:
Elevations - Outbuilding

Issue Date: 07/07/2025	Status: Planning Drawings	
	Drawn By: M.W	Scale: 1:100@A3

Drawing No: 9377-100	Rev: 7
--------------------------------	------------------