




Existing - Front Elevation
1 : 100



Existing - Rear Elevation
1 : 100

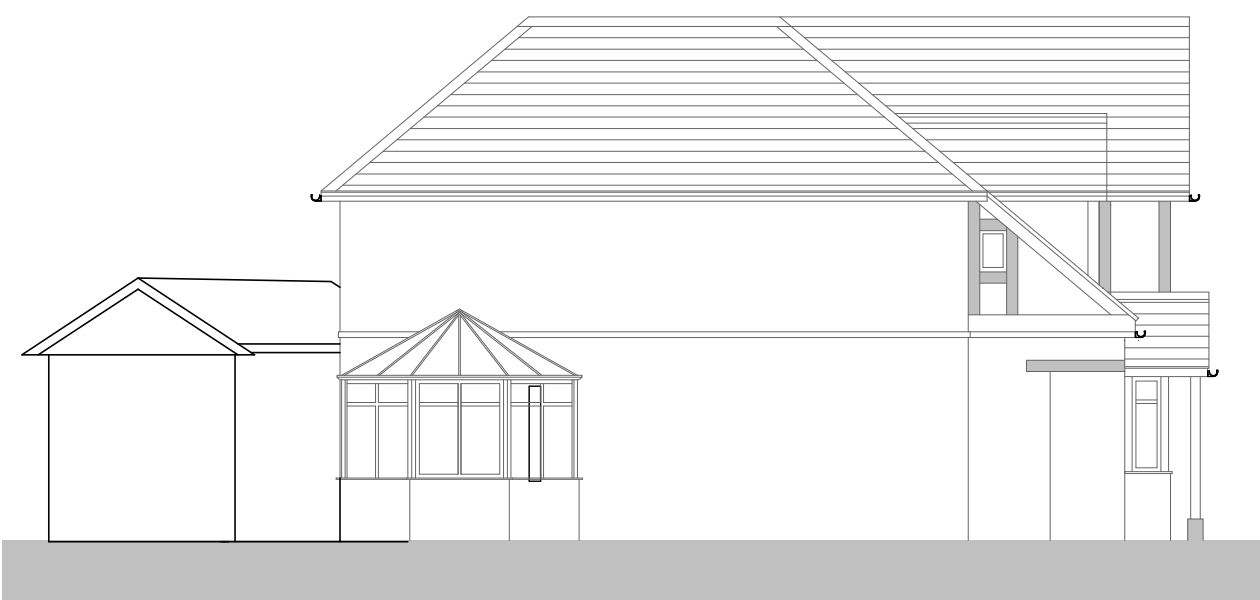


Existing - Elevation Side 1
1 : 100




Proposed - Front Elevation
1 : 100




Proposed - Rear Elevation
1 : 100

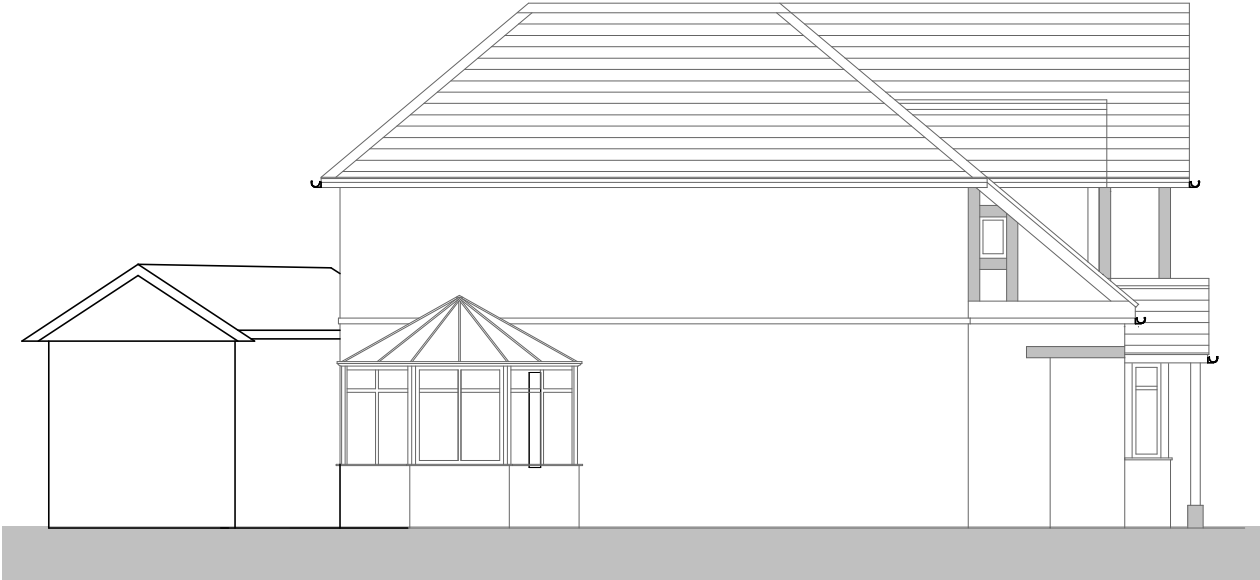


Proposed - Elevation Side 1
1 : 100

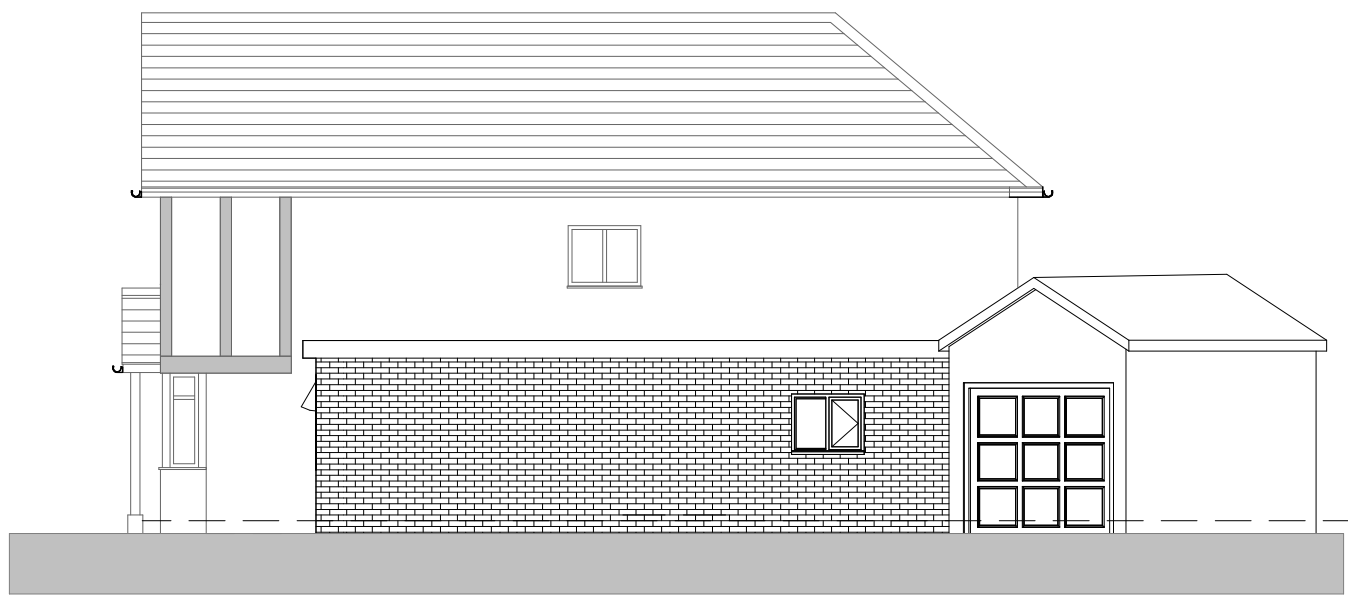


Existing - Elevation Side 2
1 : 100

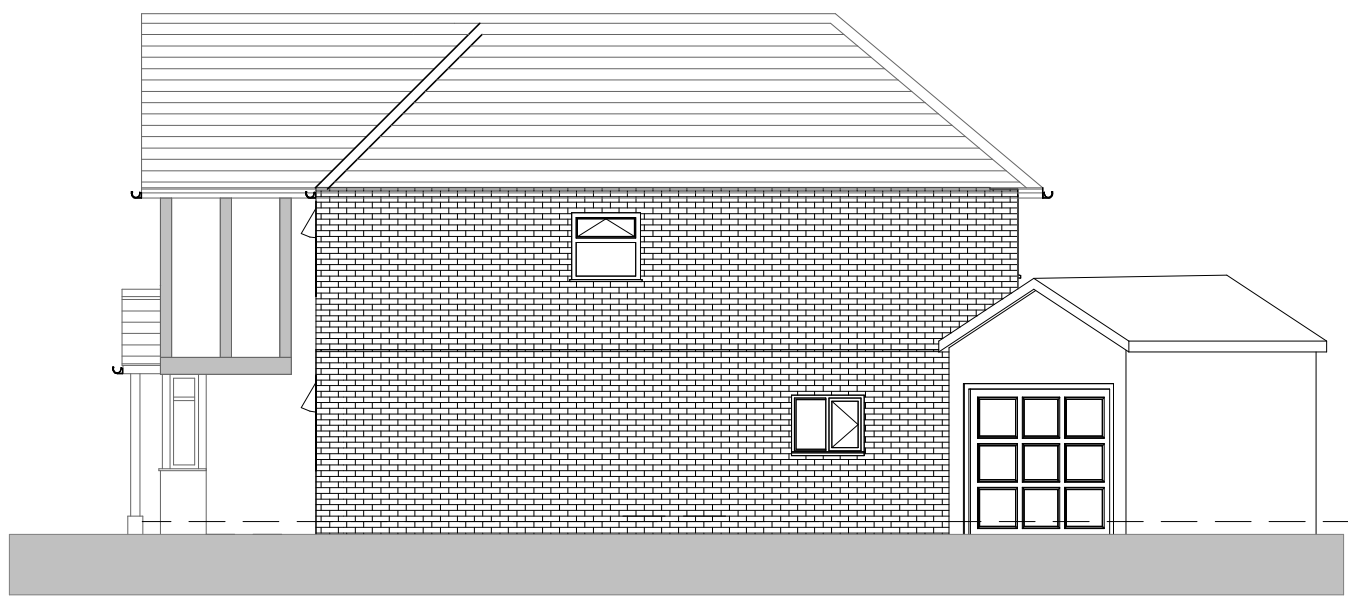

Proposed - Elevation Side 2
1 : 100

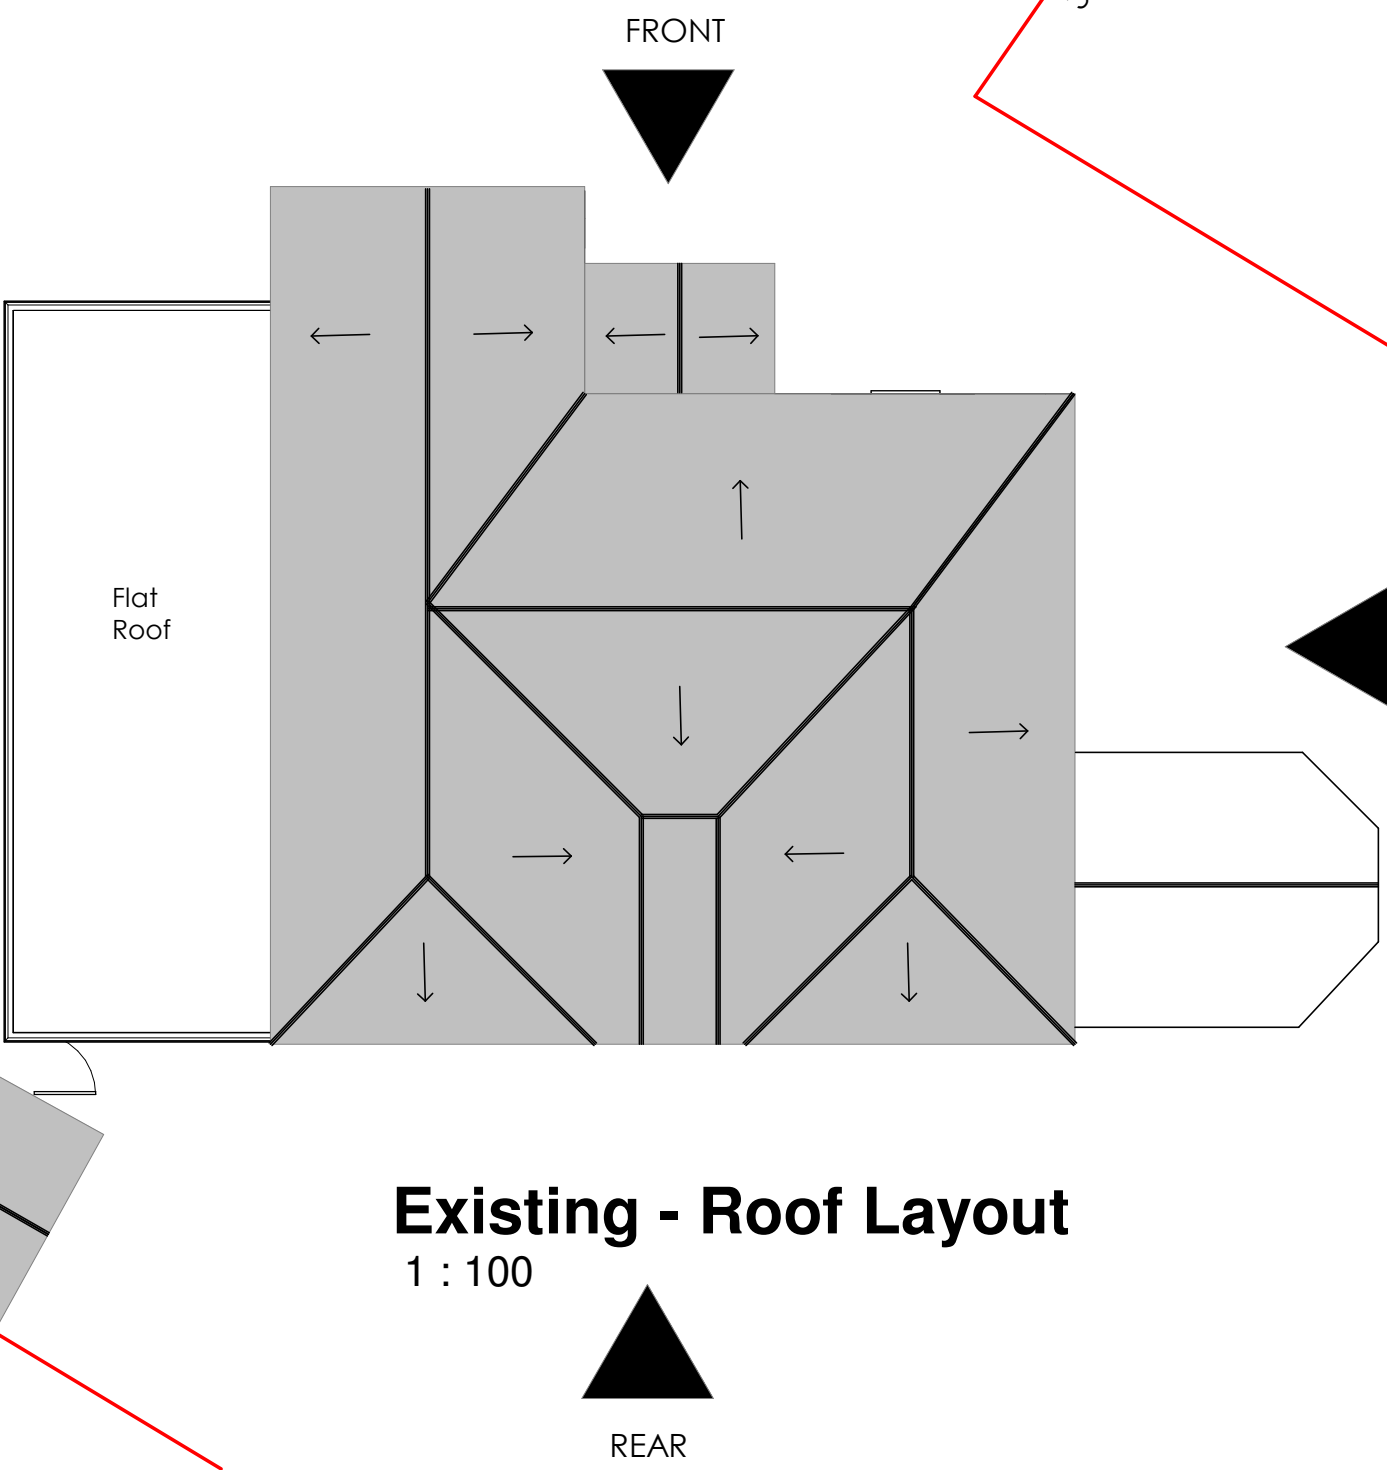


Existing - Roof Layout
1 : 100

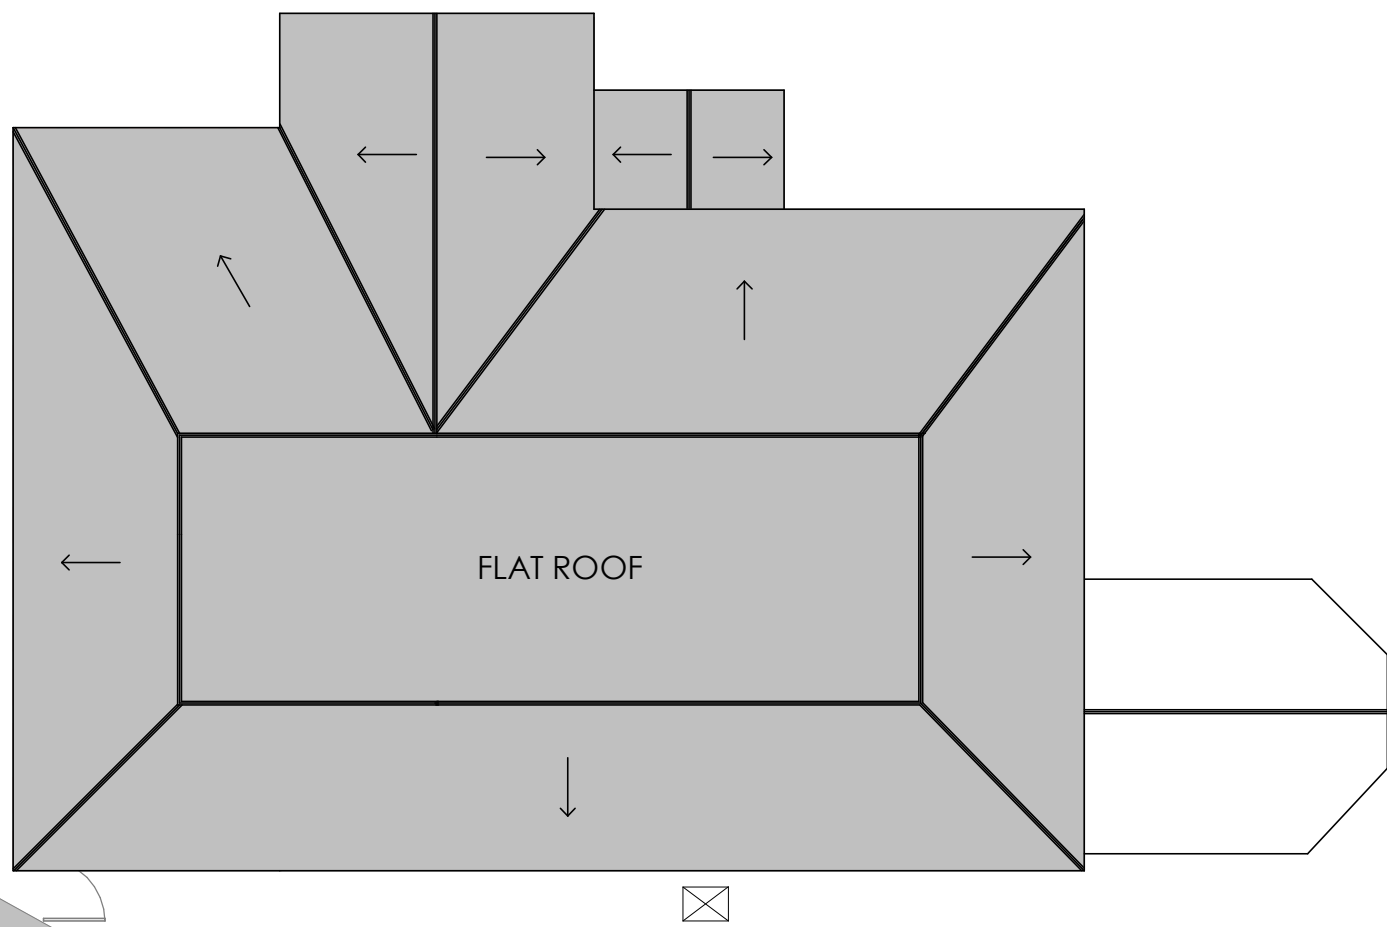


Proposed - Roof Layout
1 : 100

EXISTING GROUND FLOOR
1:100

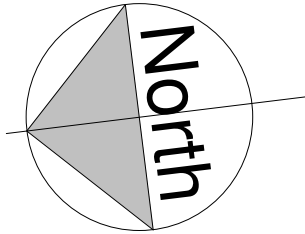

EXISTING ROOF LAYOUT
1:100

NOTES:
THE CONTRACTORS ARE TO CHECK ALL DIMENSIONS, DRAIN RUNS AND GENERAL CONDITIONS ON THE SITE BEFORE WORKS COMMENCE, AND INFORM JCENG SOLUTIONS IMMEDIATELY UPON DISCOVERY OF ANY ERRORS, OMISSIONS OR DISCREPANCIES. ALL WORKS ARE TO BE CARRIED OUT IN ACCORDANCE WITH CURRENT BUILDING REGULATIONS, BRITISH STANDARDS, CODE OF PRACTICE AND LOCAL AUTHORITY REQUIREMENTS. DO NOT SCALE FROM THIS DRAWING WITHOUT FIRST OBTAINING WRITTEN AUTHORISATION FROM JCENG SOLUTIONS.
THIS DRAWING IS THE PROPERTY OF JCENG SOLUTIONS AND IS ISSUED ON THE CONDITION THAT IT IS NOT REPRODUCED, DISCLOSED OR COPIED TO ANY UNAUTHORISED PERSON IN WHOLE OR PART WITHOUT PRIOR WRITTEN CONSENT

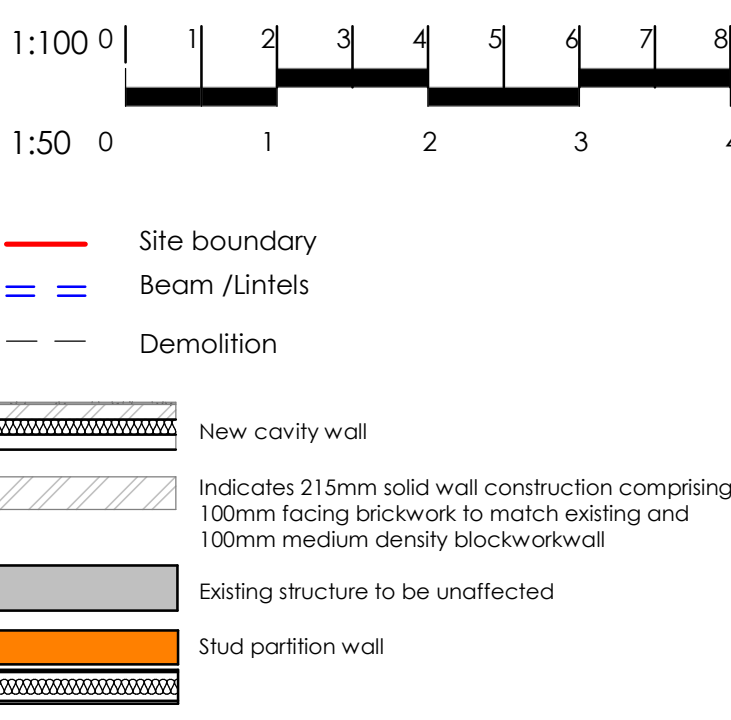

REV	DATE	DESCRIPTION
-----	------	-------------

CLIENT ADDRESS
**75 Pitts Ln, Earley,
Reading RG6 1BX**

TITLE
**Existing & Proposed
Elevation**

CLIENT
Mr. Bashir

DRAWN BY JC CHECKED BY RB PROJECT NO. 127

SCALE (@ A1)
As indicated

DRAWING NUMBER
PP-127-RG-02

REV
A