



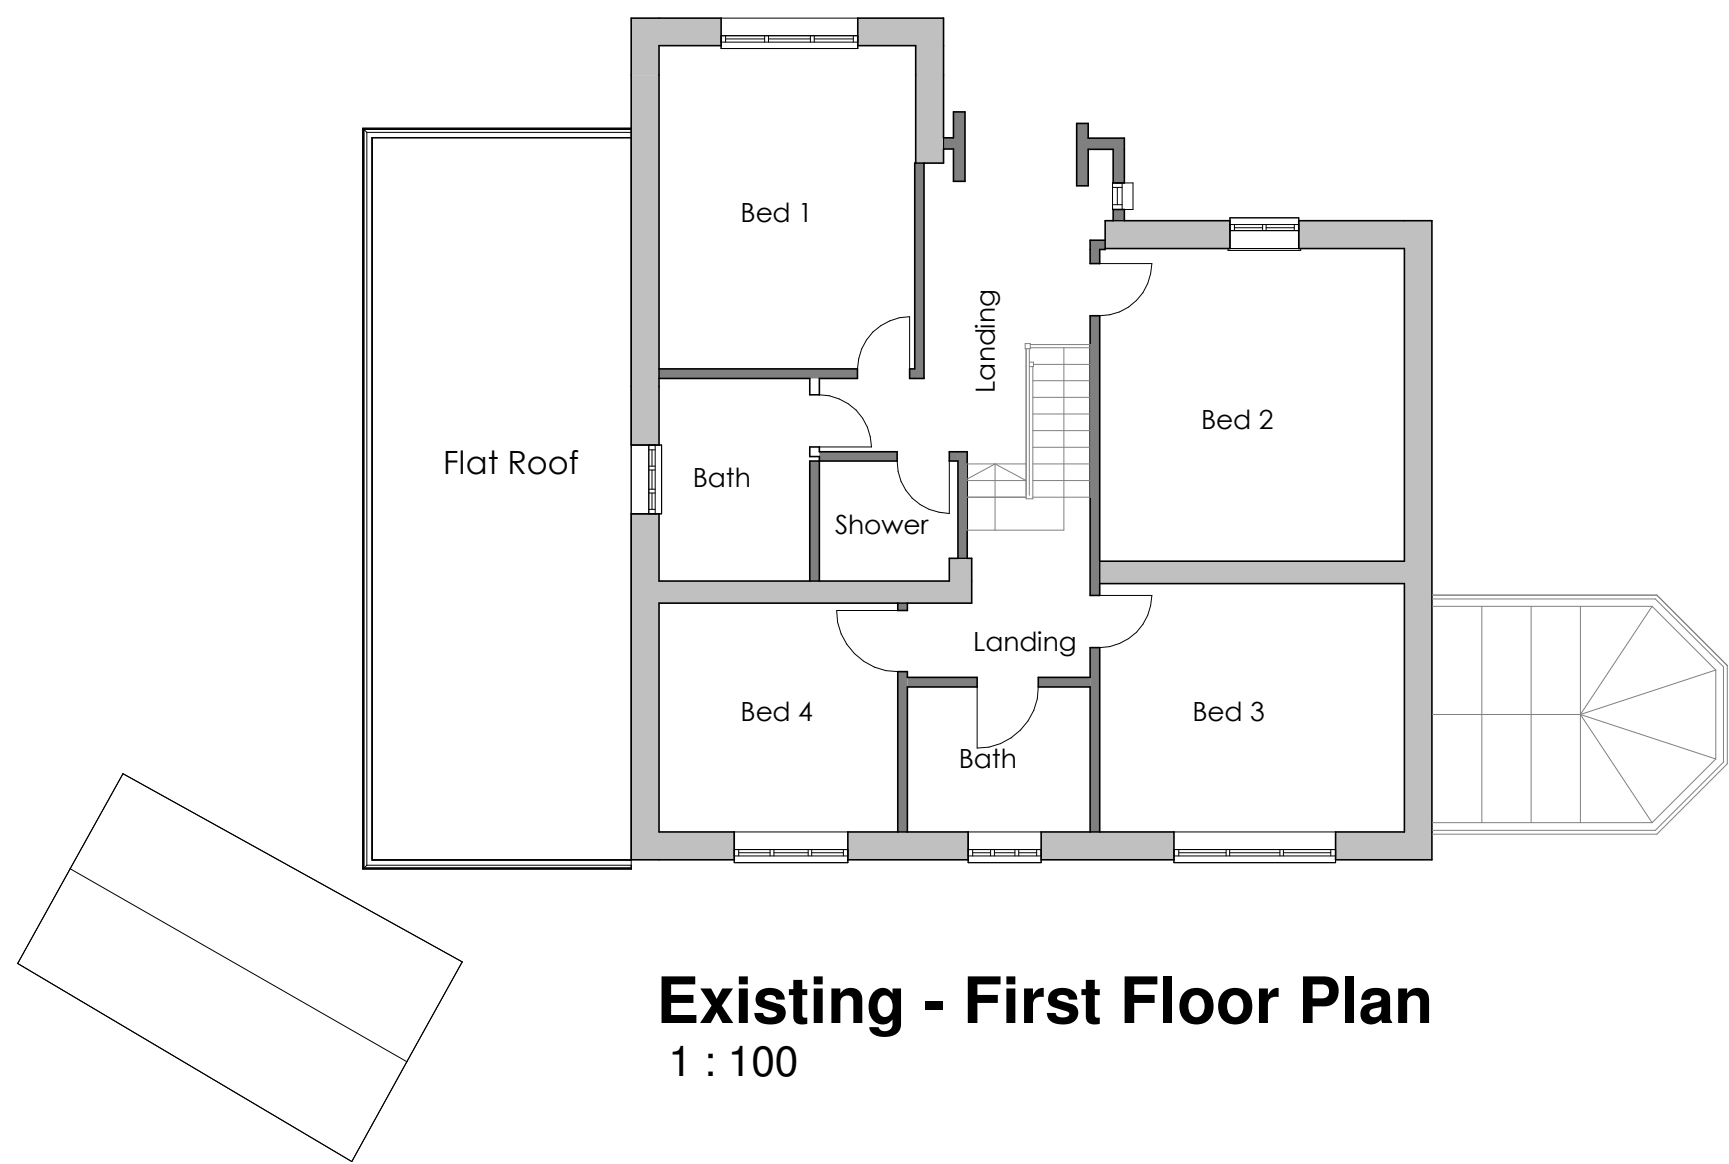

Existing - First Floor Plan
1 : 100

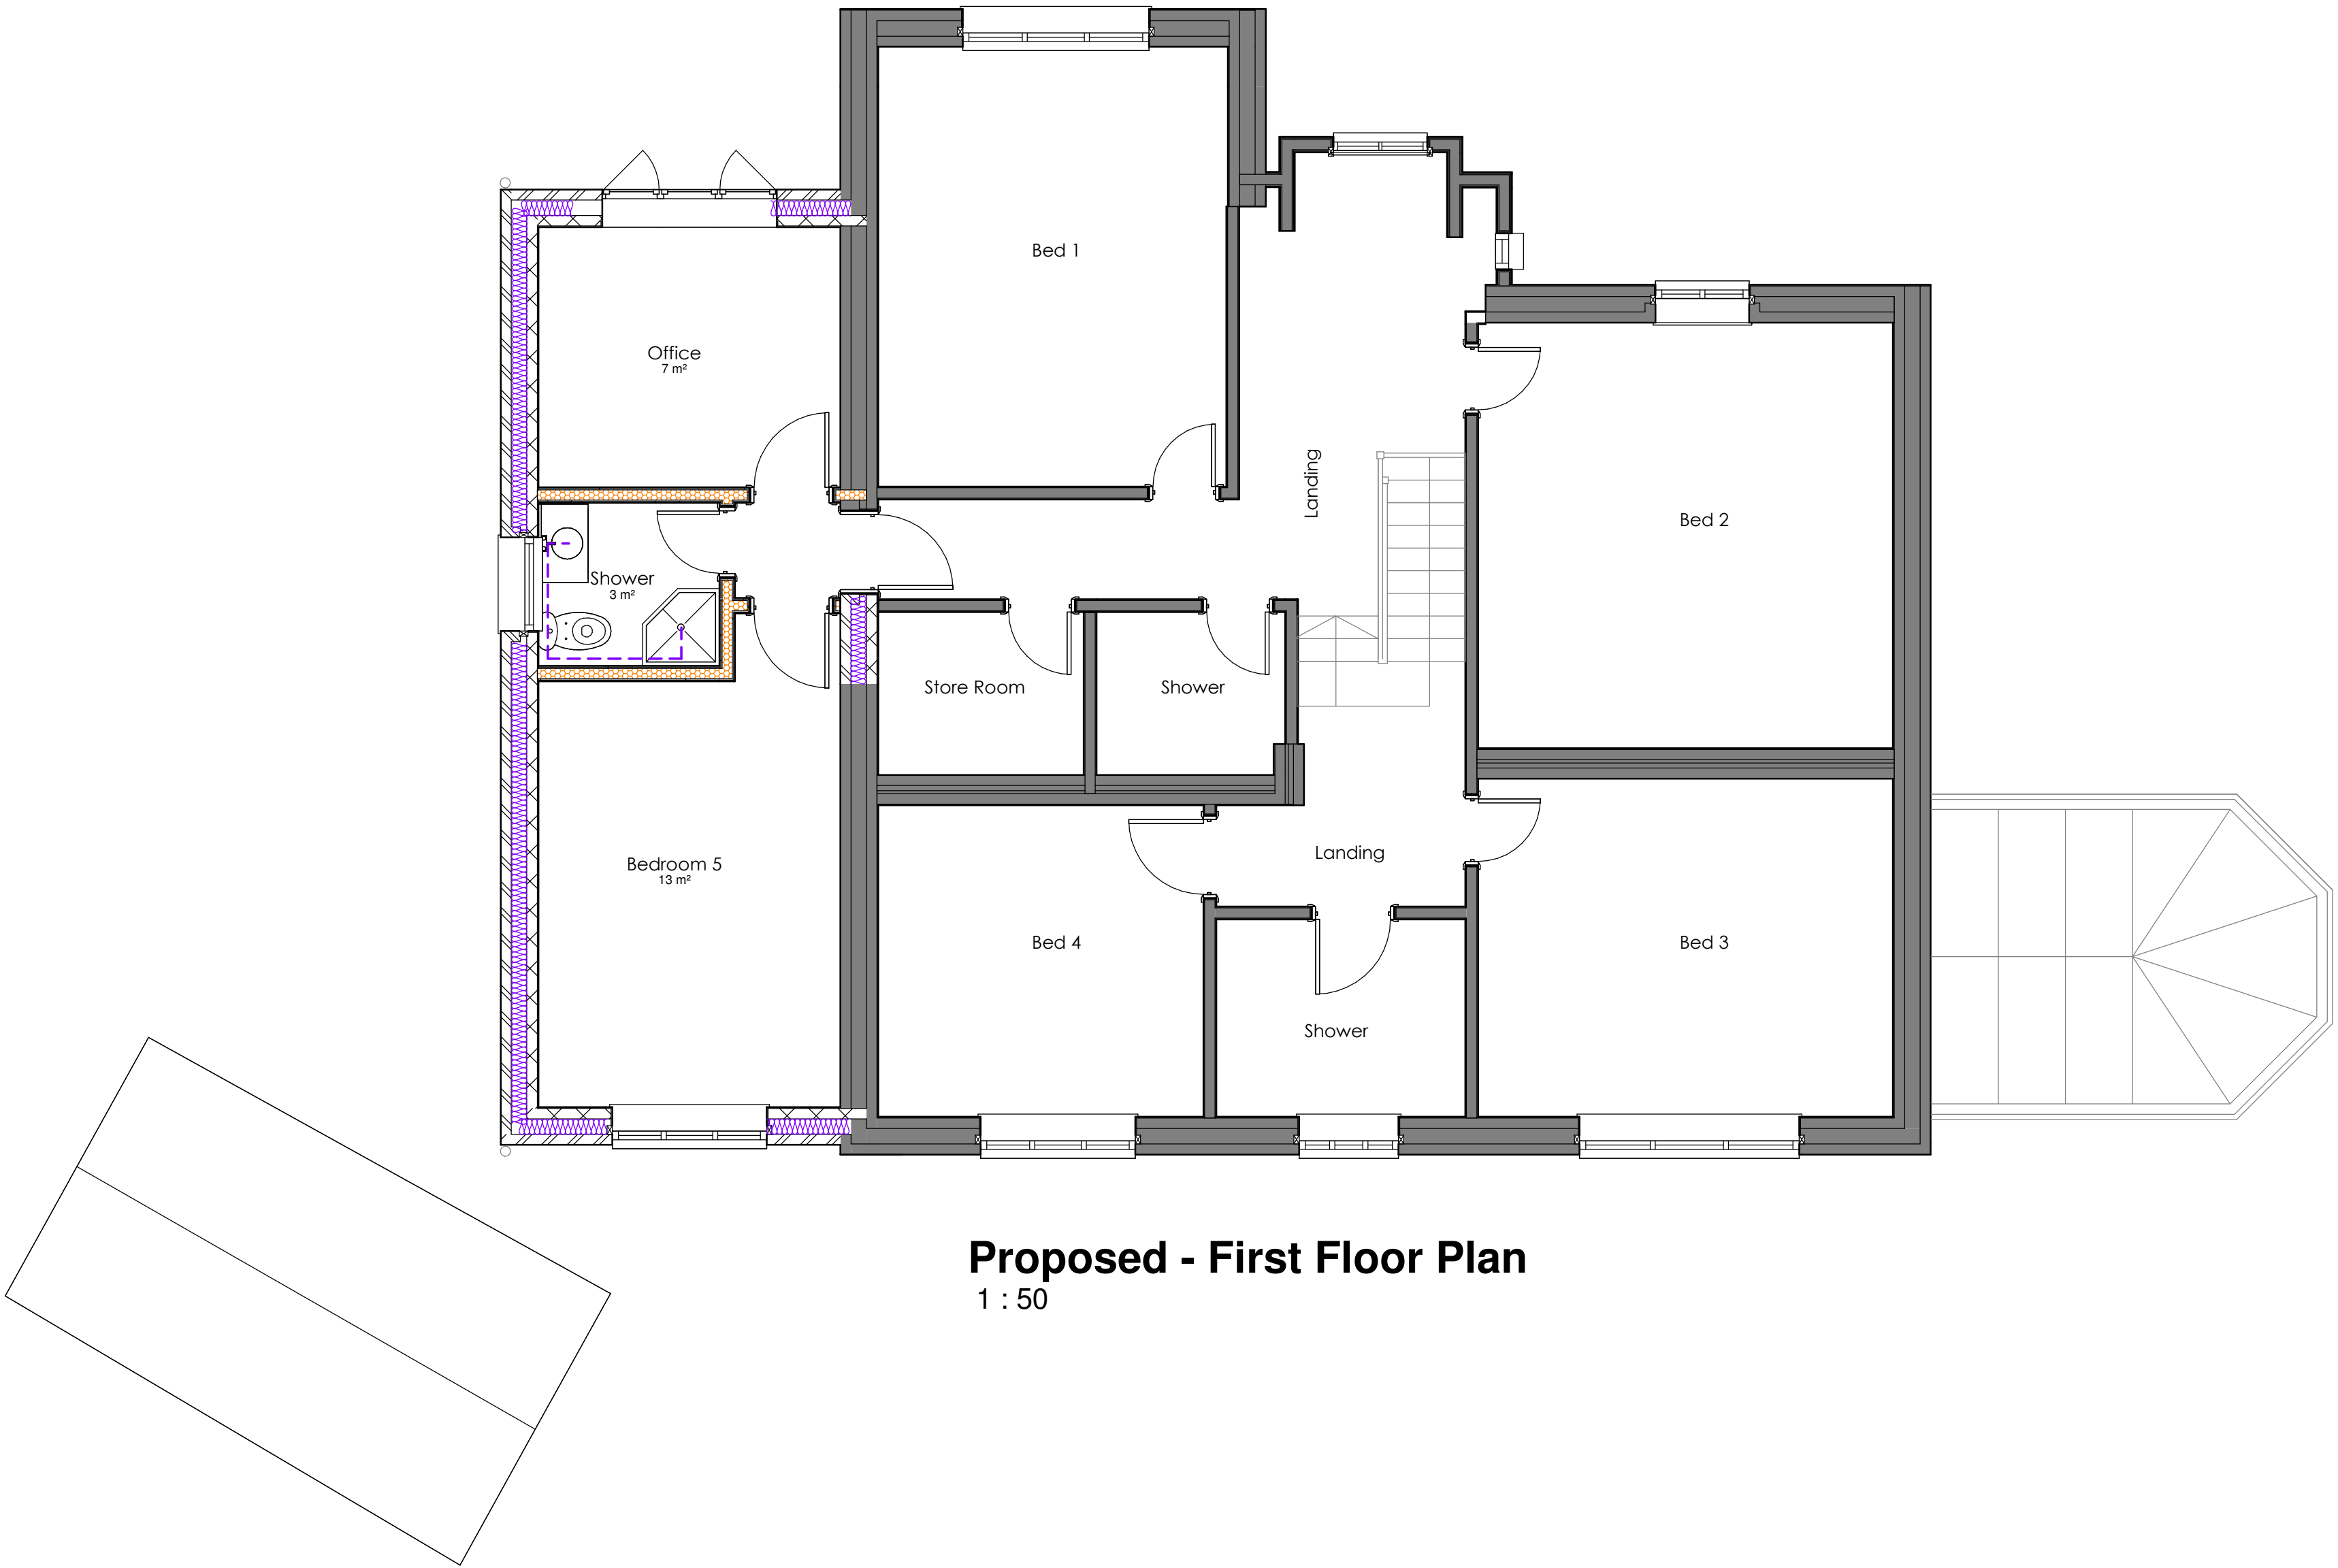

Proposed - First Floor Plan
1 : 50




PLAN | DESIGN | BUILD
JCENG SOLUTIONS
tel:0118 348 6230 mob:07411070270
email:info@jcengsolutions.com
web:www.jcengsolutions.com

NOTES:

THE CONTRACTORS ARE TO CHECK ALL DIMENSIONS, DRAIN RUNS AND GENERAL CONDITIONS ON THE SITE BEFORE WORKS COMMENCE, AND INFORM JCENG SOLUTIONS IMMEDIATELY UPON DISCOVERY OF ANY ERRORS, OMISSIONS OR DISCREPANCIES. ALL WORKS ARE TO BE CARRIED OUT IN ACCORDANCE WITH CURRENT BUILDING REGULATIONS, BRITISH STANDARDS, CODE OF PRACTICE AND LOCAL AUTHORITY REQUIREMENTS. DO NOT SCALE FROM THIS DRAWING WITHOUT FIRST OBTAINING WRITTEN AUTHORISATION FROM JCENG SOLUTIONS.

THIS DRAWING IS THE PROPERTY OF JCENG SOLUTIONS AND IS ISSUED ON THE CONDITION THAT IT IS NOT REPRODUCED, DISCLOSED OR COPIED TO ANY UNAUTHORISED PERSON IN WHOLE OR PART WITHOUT PRIOR WRITTEN CONSENT

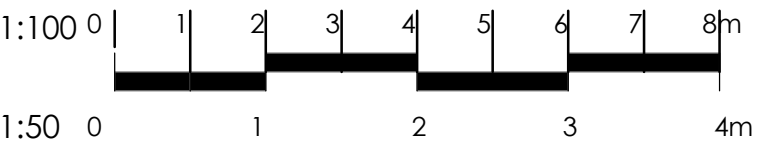

- Site boundary
- Beam /Lintels
- Demolition
- New cavity wall
- Indicates 215mm solid wall construction comprising of 100mm facing brickwork to match existing and 100mm medium density blockworkwall
- Existing structure to be unaffected
- Stud partition wall

REV	DATE	DESCRIPTION
-----	------	-------------

CLIENT ADDRESS

75 Pitts Ln, Earley,
Reading RG6 1BX

TITLE

Existing & Proposed
First Floor

CLIENT

Mr. Bashir

DRAWN BY JC	CHECKED BY RB	PROJECT NO. 127
----------------	------------------	--------------------

SCALE (@ A1)
As indicated

DRAWING NUMBER PP-127-RG-03	REV A
--------------------------------	----------

