



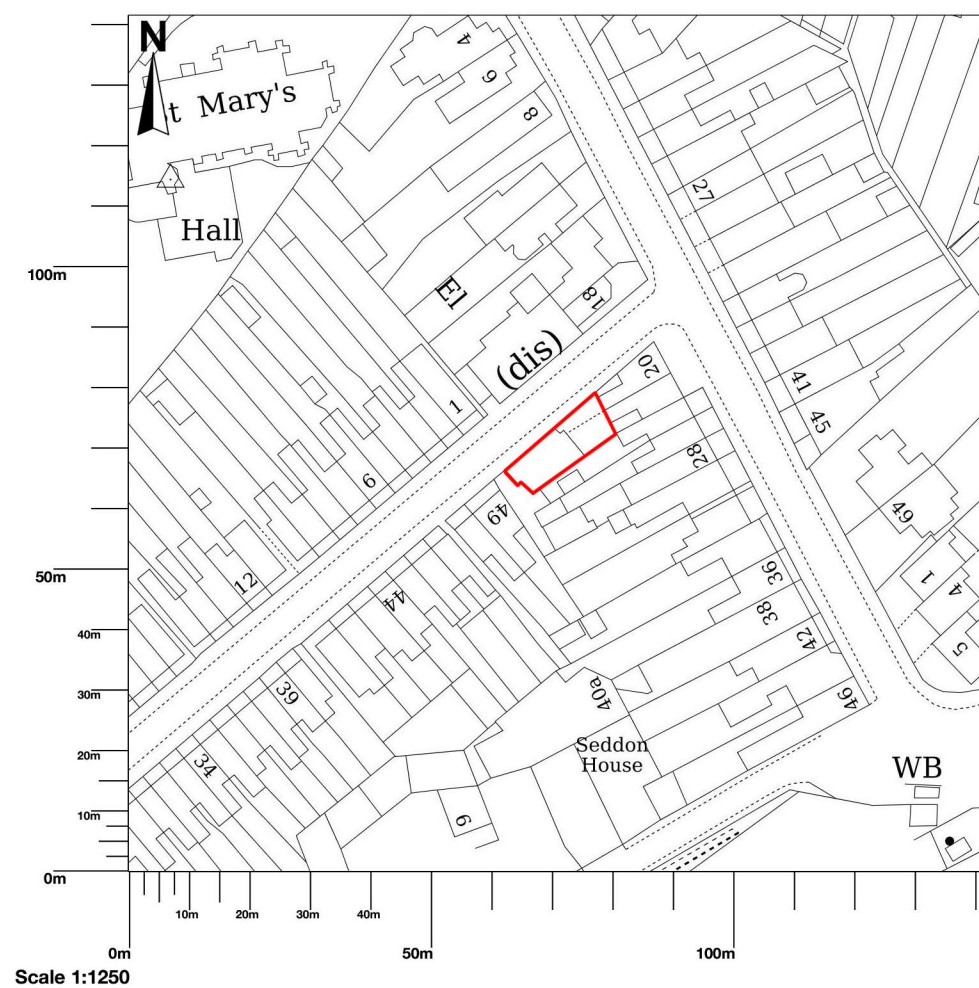

LOCATION PLAN
1:1250

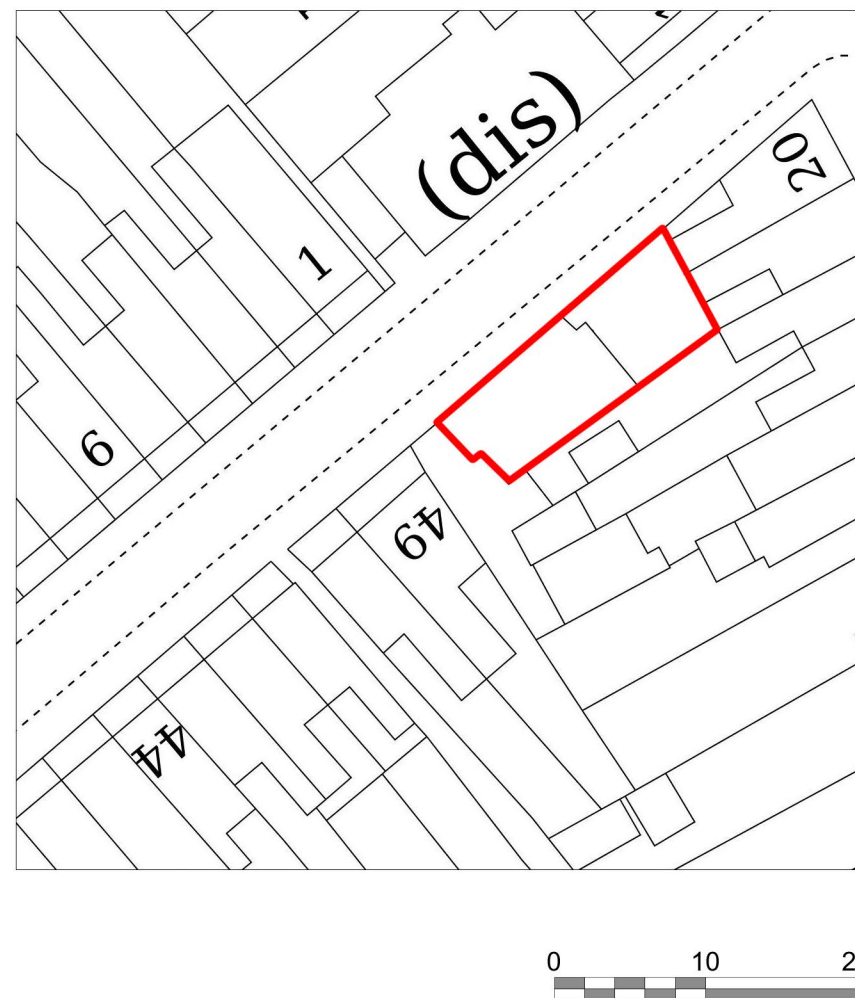

SITE PLAN
1:500

PLANNING

Rev	Date	Notes	Initials
 DEBRECQ Consultancy Group			
PROJECT: 50 BROOK STREET, TWYFORD, RG10 9NX			
DRAWING TITLE: LOCATION & SITE PLAN			DRAWN: AJ
SCALE: 1:1250 / 1:500			DATE: JUNE 2022
DWG NO. LC/BS/001			REV. 1