



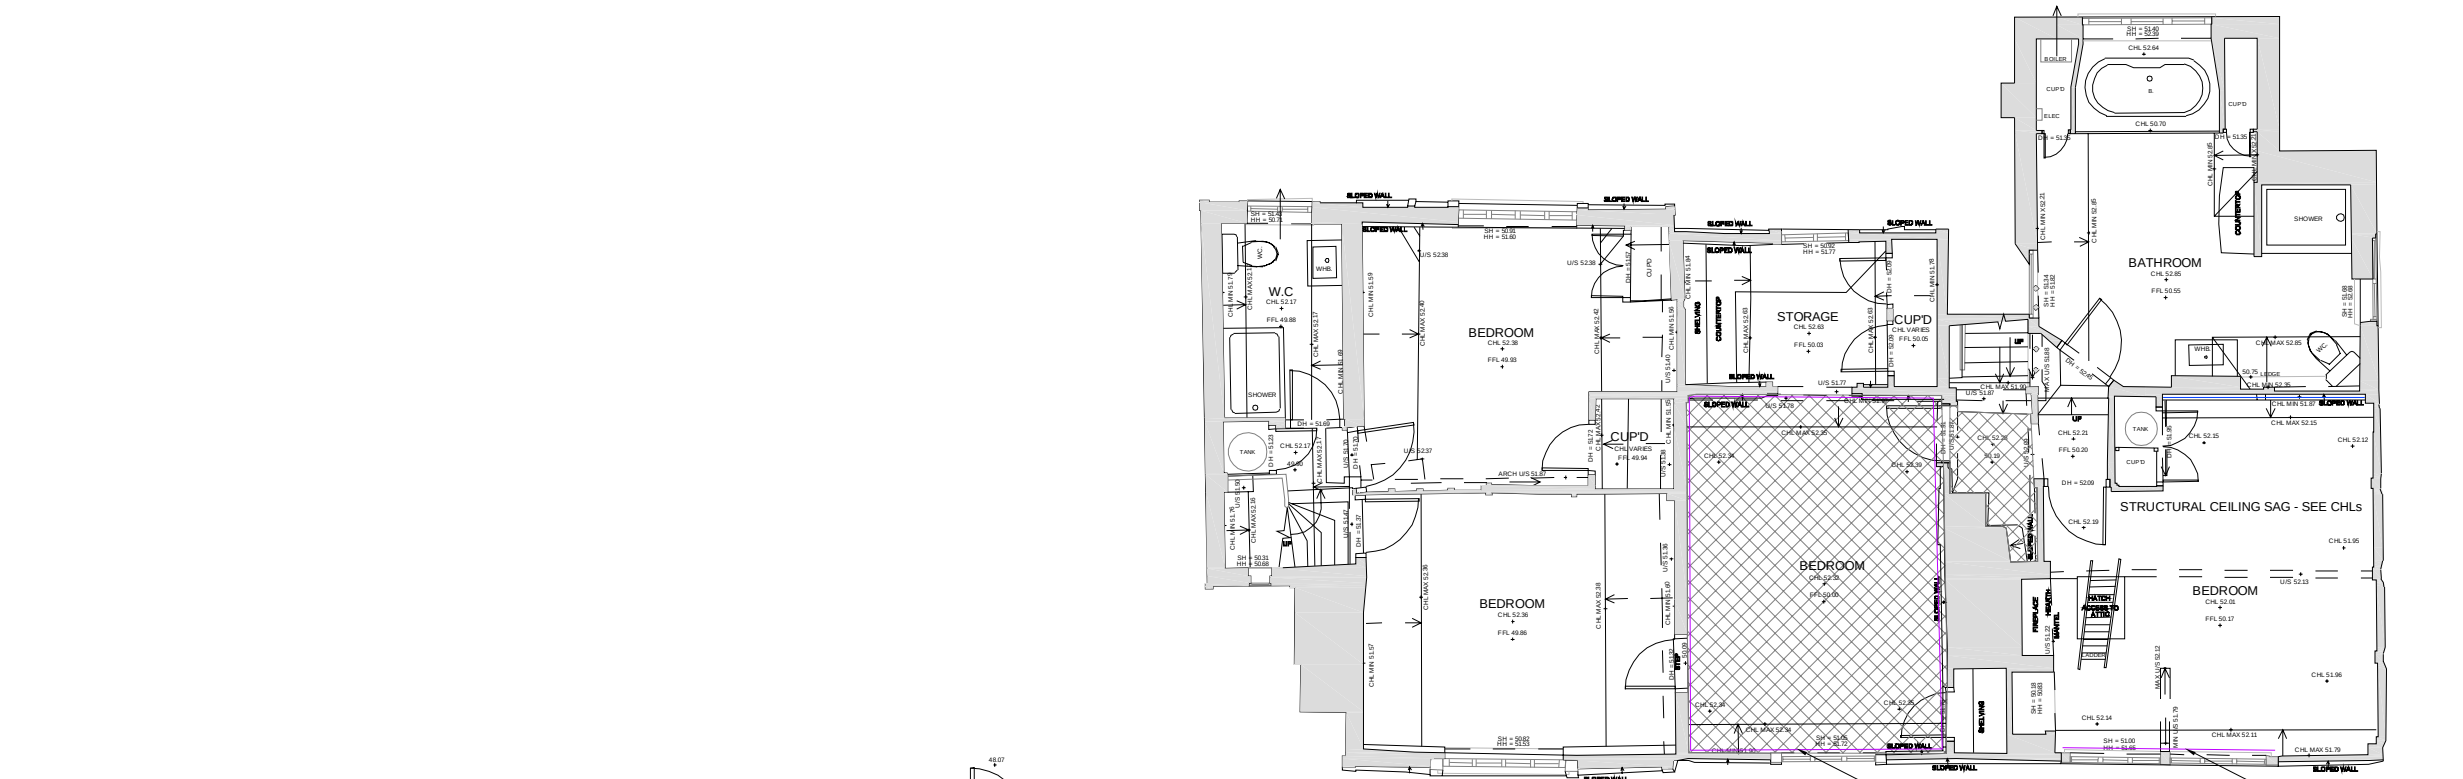

2 PROPOSED FIRST PLAN

Wallpaper to walls proposed to be removed


Wallpaper on infill panels proposed to be removed

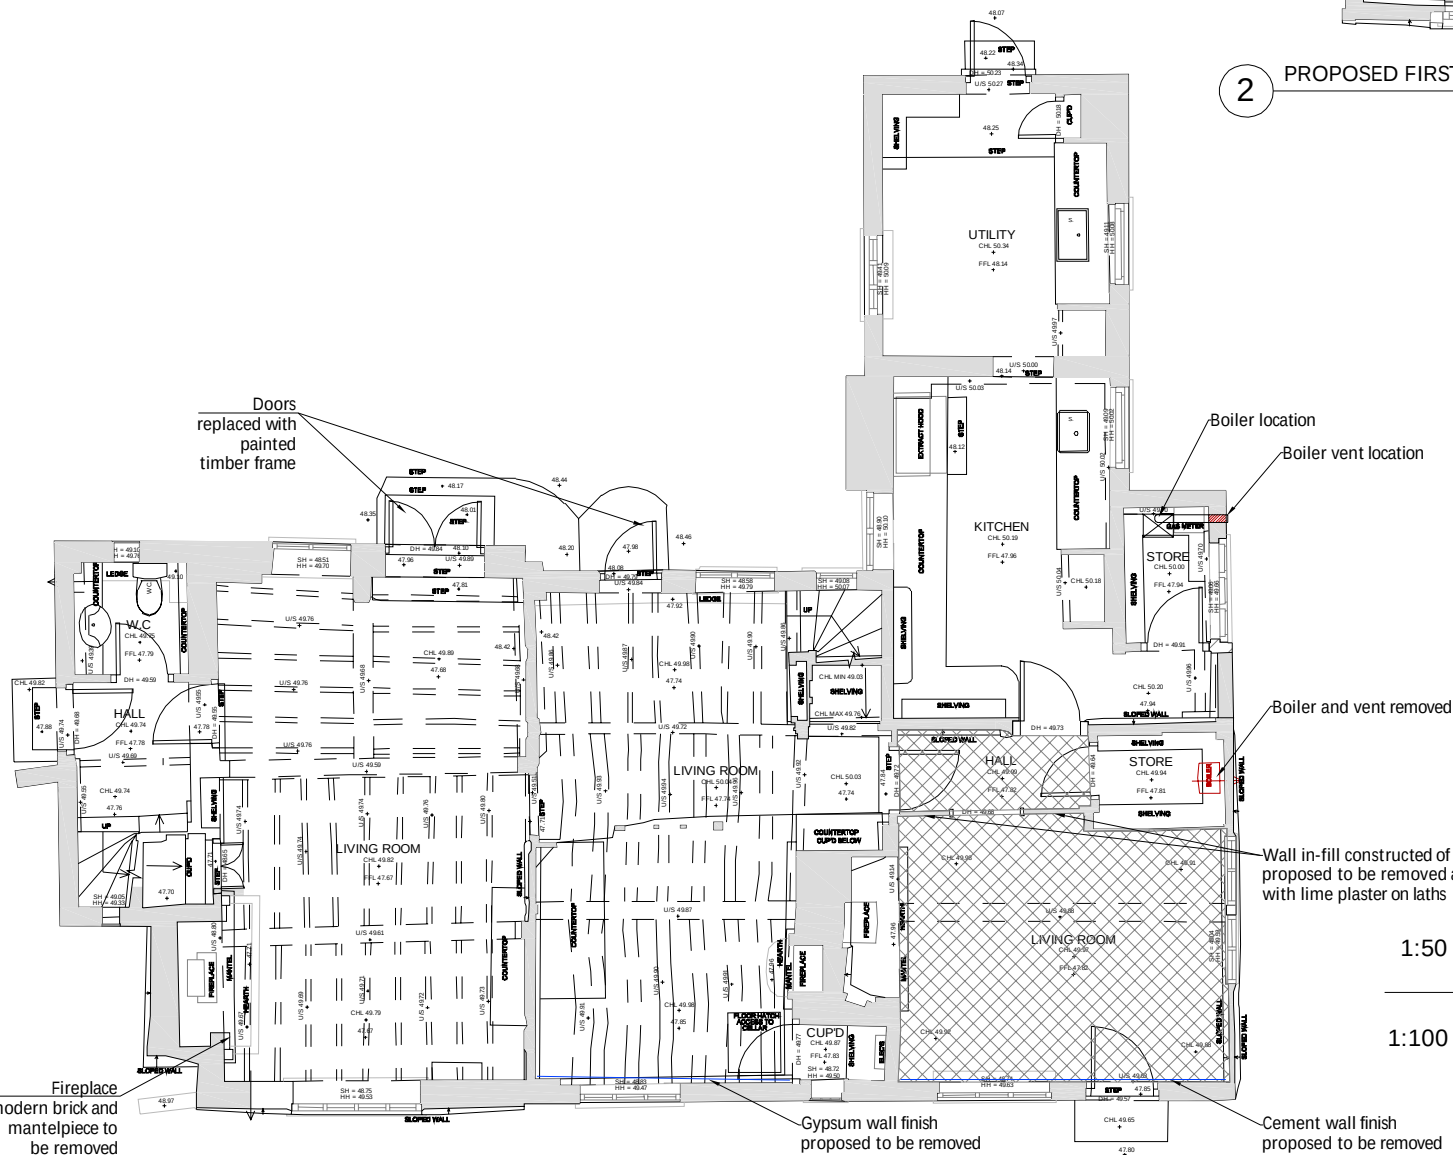

1 PROPOSED GROUND FLOOR PLAN (FABRIC REMOVAL)

1:50 SCALE (mm) 0 500 1000 1500 2000 2500 5000

1:100 SCALE (mm) 0 1000 2000 3000 4000 5000 10000

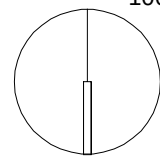

Notes:

1. Contractor to check all dimensions and report omissions and errors to the Architect.
2. Claire Truman of Heritage Revival accepts no liability for use of this drawing by parties other than those for which it was prepared.
3. When issued in dwg format as an uncontrolled version of this drawing it is to enable the recipient to prepare their own documents/drawings/models for which they are solely responsible. This drawing is based upon project information current at the time of issue. Claire Truman of Heritage Revival accepts no liability for any alterations after it is issued by Heritage Revival.
4. This drawing does not contain shared coordinates and is not issued for coordination purposes.

KEY

- Existing fabric
- Proposed fabric removal
- Area of wallpaper to ceiling proposed to be removed
- Scope of wall with cement or gypsum finish proposed to be removed
- Scope of wallpaper on walls

01	Planning issue	27.07.26
00	Draft Issue	07.06.26


REV	DESCRIPTION	DATE
-----	-------------	------



t: +44 (0) 7704 543 872 | e: info@heritagerevivaluk | w: www.heritagerevivaluk

PROJECT
The Old Cottage, Sonning RG4 6UH
PROJECT NUMBER
1362
TITLE
Proposed West Wing and Alterations
LISTED BUILDING APPLICATION
Proposed GF & First Floor GA Plans

SCALE	DATE	DRAWN BY
1:100 @ A3	07.06.2026	CT
DRAWING NO.	REV	
1362-HR-A-TP-XX-0232	01	

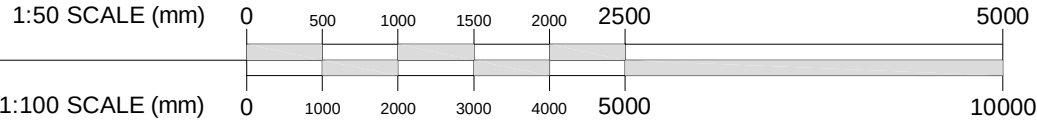

1 PROPOSED NORTH ELEVATION (ELEVATION 1)
(No change)


2 PROPOSED ELEVATION 2
(No change)

3 PROPOSED ELEVATION 3
(No change)



4 PROPOSED SOUTH ELEVATION (ELEVATION 4)

Proposed doors painted
timber frame

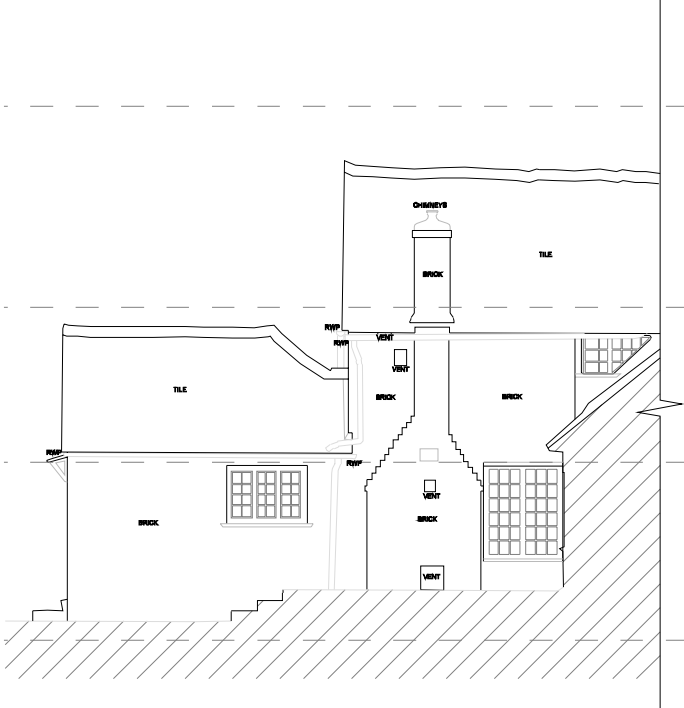

5 PROPOSED ELEVATION 5
(No change)

- Notes:
1. Contractor to check all dimensions and report omissions and errors to the Architect.
 2. Claire Truman of Heritage Revival accepts no liability for use of this drawing by parties other than those for which it was prepared.
 3. When issued in dwg format as an uncontrolled version of this drawing it is to enable the recipient to prepare their own documents/drawings/models for which they are solely responsible. This drawing is based upon project information current at the time of issue. Claire Truman of Heritage Revival accepts no liability for any alterations after it is issued by Heritage Revival.
 4. This drawing does not contain shared coordinates and is not issued for coordination purposes.

00 Planning Issue XX.06.26


REV	DESCRIPTION	DATE
-----	-------------	------





t: +44 (0) 7704 543 872 | e: info@heritagerevivaluk | w: www.heritagerevivaluk

PROJECT
The Old Cottage, Sonning RG4 6UH
PROJECT NUMBER
1362
TITLE
Proposed West Wing Alterations
LISTED BUILDING APPLICATION
Proposed Fabric Removal - Elevations No.s 1-5

SCALE	DATE	DRAWN BY
1:100 @ A3	07.06.2026	CT
DRAWING NO.	REV	
1362-HR-A-TP-XX-0233	00	

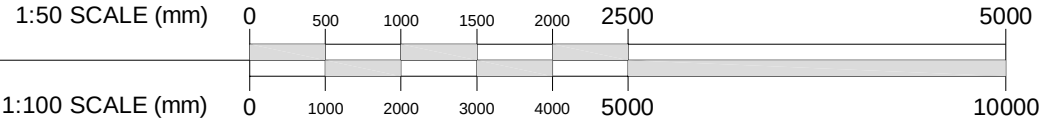

- Notes:
1. Contractor to check all dimensions and report omissions and errors to the Architect.
 2. Claire Truman of Heritage Revival accepts no liability for use of this drawing by parties other than those for which it was prepared.
 3. When issued in dwg format as an uncontrolled version of this drawing it is to enable the recipient to prepare their own documents/drawings/models for which they are solely responsible. This drawing is based upon project information current at the time of issue. Claire Truman of Heritage Revival accepts no liability for any alterations after it is issued by Heritage Revival.
 4. This drawing does not contain shared coordinates and is not issued for coordination purposes.

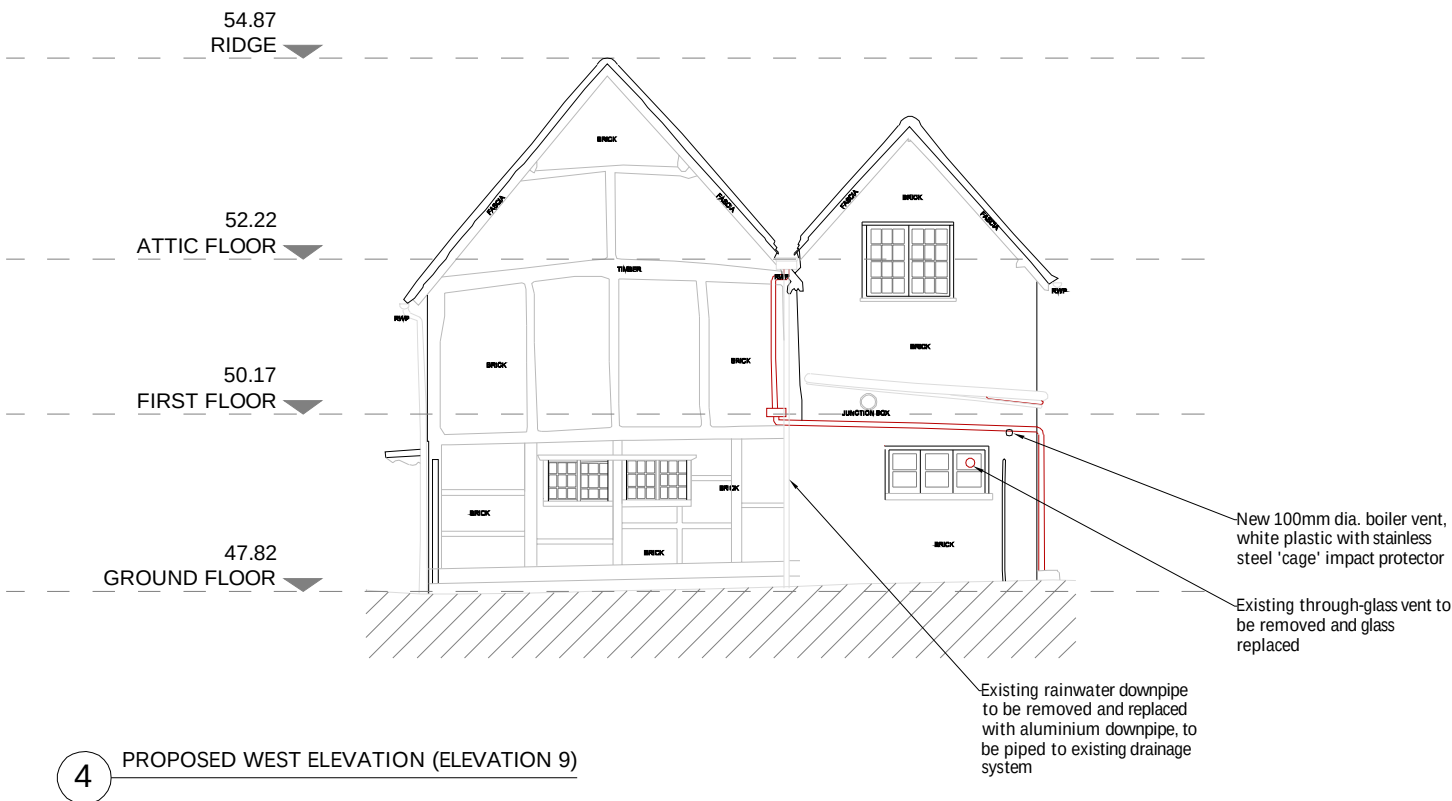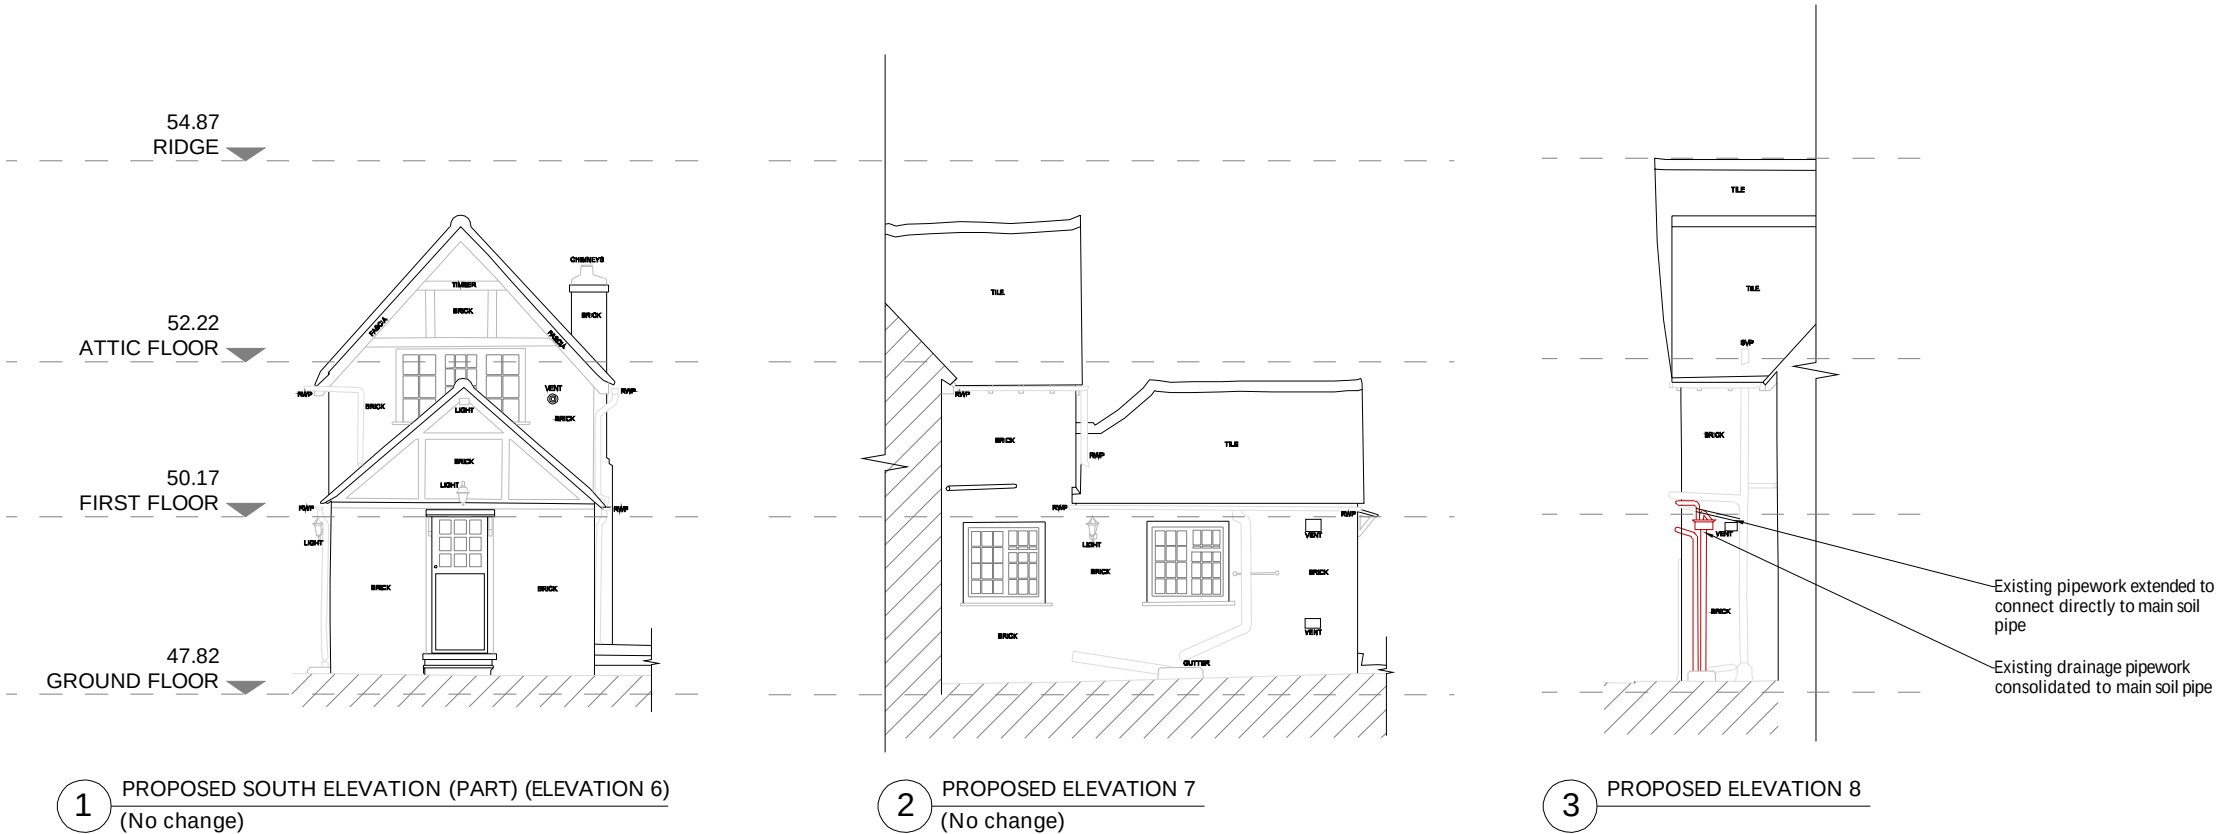

02	Planning issue	27.07.26
01	Pipes updated	25.07.26
00	Draft Issue	14.06.26

REV	DESCRIPTION	DATE
-----	-------------	------



t: +44 (0) 7704 543 872 | e: info@heritagerevivaluk | w: www.heritagerevivaluk

PROJECT
The Old Cottage, Sonning RG4 6UH
PROJECT NUMBER
1362
TITLE
Proposed West Wing Alterations
LISTED BUILDING APPLICATION
Proposed Elevations No.s 6-9

SCALE	DATE	DRAWN BY
1:100 @ A3	07.06.2026	CT
DRAWING NO.	REV	
1362-HR-A-TP-XX-0234	02	