

Existing Elevations




Existing Front Elevation



Existing Side Elevation



Existing Rear Elevation

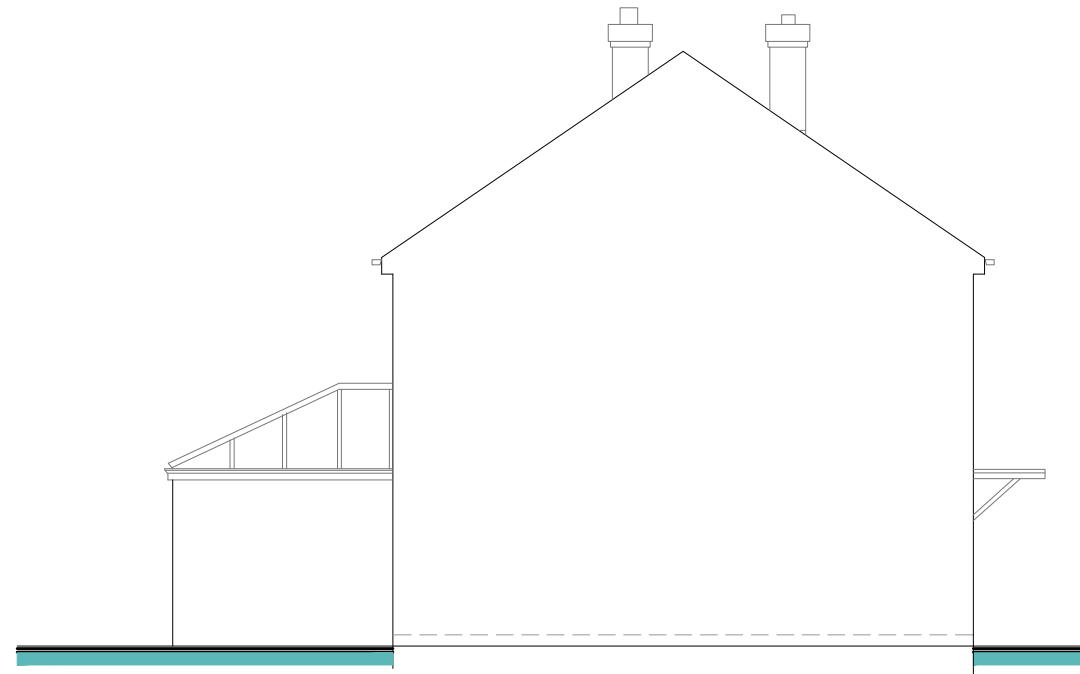

Existing Side Elevation

"Willows Reach"  
25 Fullbrook Close,  
Maidenhead,  
Berks.  
SL6 8UE  
Tel : 07702 121296  
E-mail : luxtd@aol.com



Location : 25 AMBERLEY DRIVE  
TWYFORD. RG10 9BX  
Proposal : Single storey rear extension, & new  
front entrance porch to existing house

Client KEE YUI TSUI  
Scale: 1:100 @ A.3 Date Aug. 2024  
Drawing No. A.D-231 Rev.

